


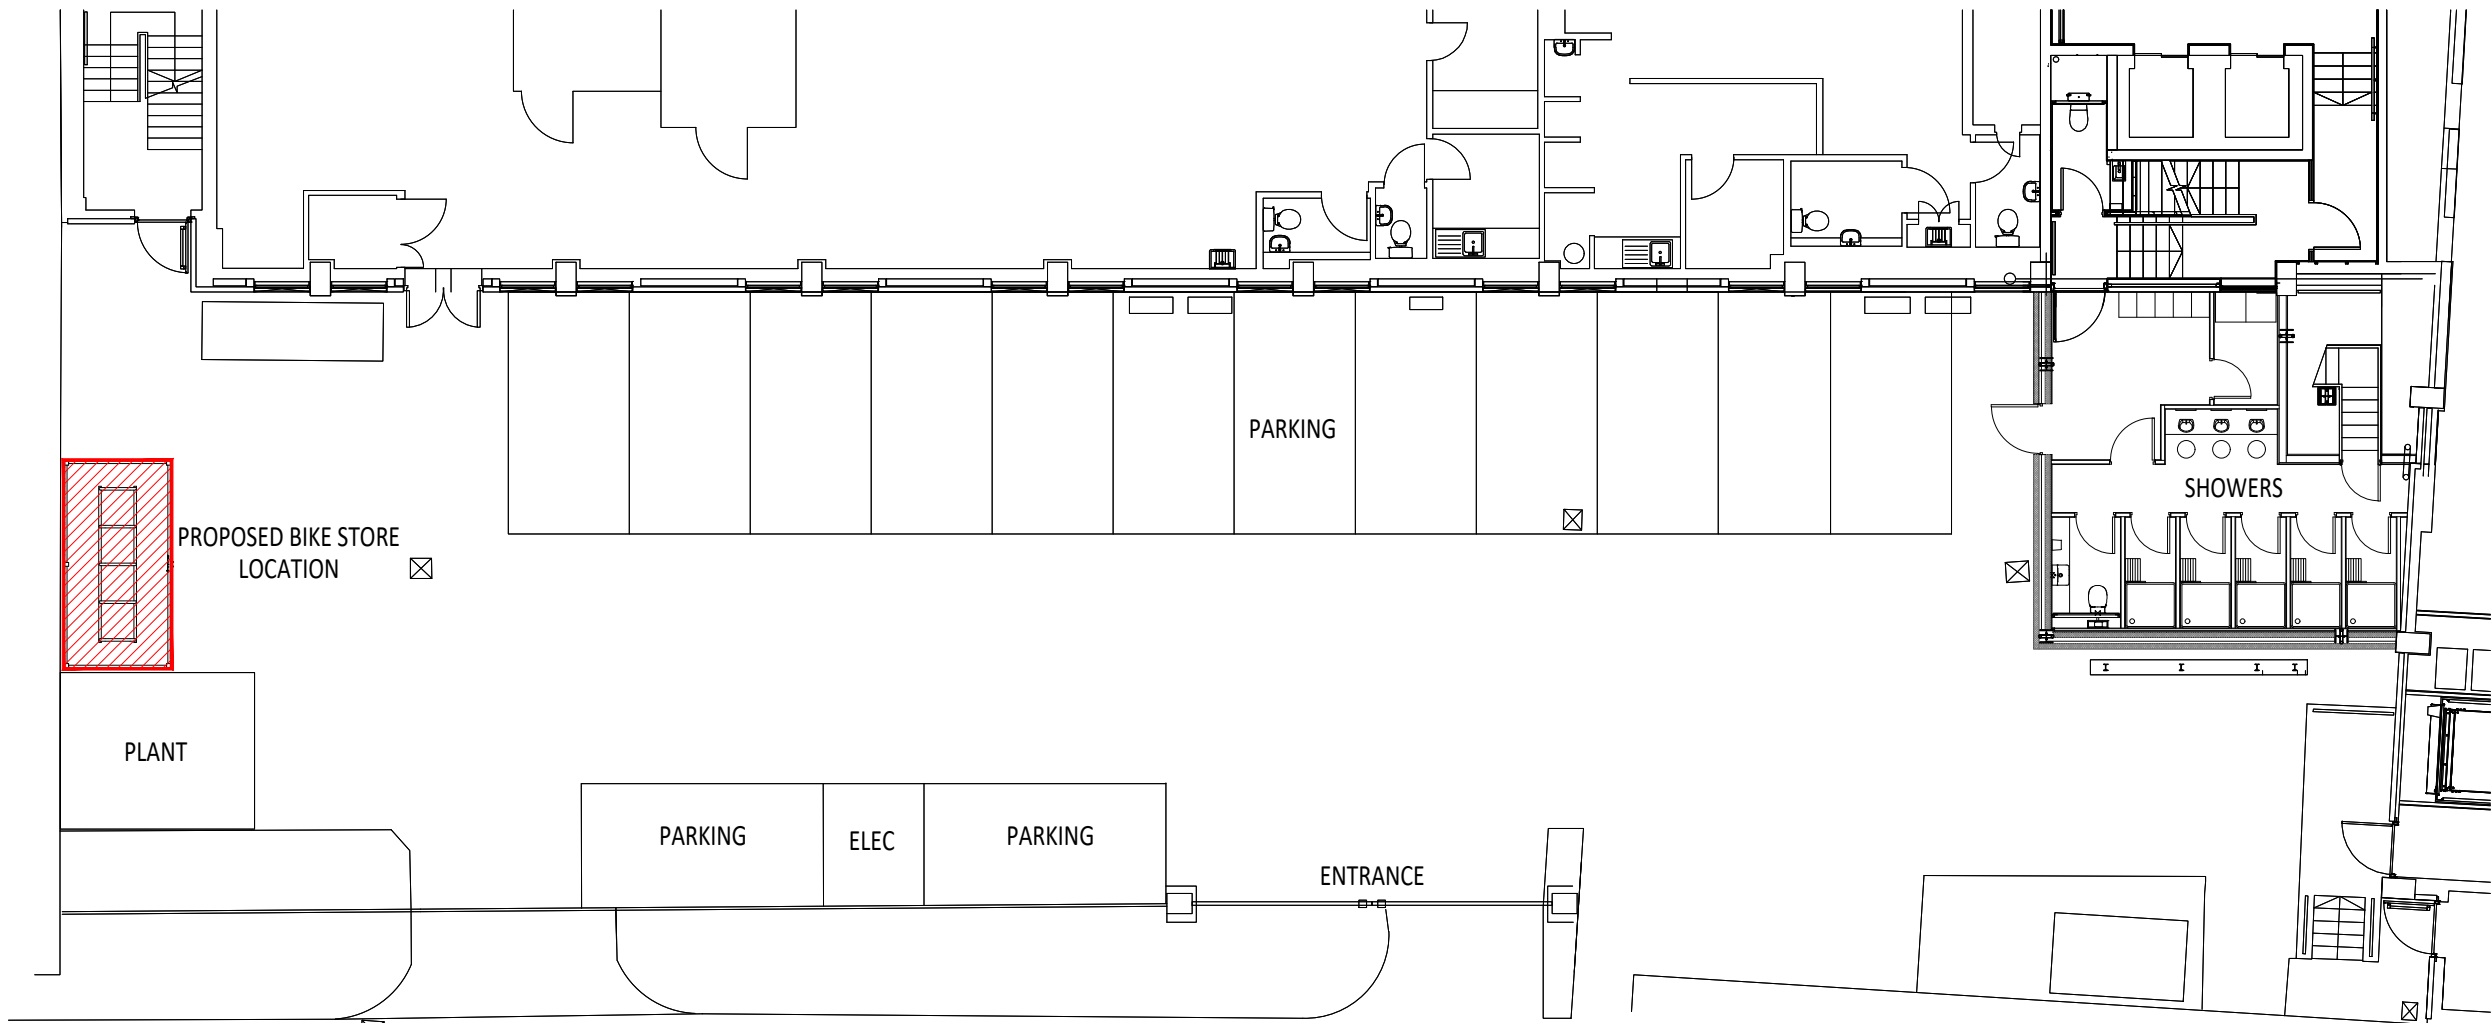

NOTES ORIGINAL A3

DO NOT SCALE FROM THIS DRAWING.
ALL DIMENSIONS TO BE CHECKED ON SITE.
(DRAWINGS MAYBE SCALED FOR LOCAL AUTHORITY & PLANNING
PURPOSE ONLY)
COPYRIGHT PROTECTED.

0 20 40 60 80 100mm
Scale 1:2

FOR PLANNING
DO NOT USE FOR CONSTRUCTION

CONSULTANT REFERENCES IN DRAWING:

STRUCTURAL - REF/REVISION

GENERAL NOTES:

THE CONTRACTOR IS NOT TO SCALE FROM THIS DRAWING BUT FOLLOW THE WRITTEN FINISHED DIMENSIONS.
ANY DISCREPANCIES BETWEEN THE DRAWING AND THE OTHER CONTRACT DOCUMENTS OR ANY
DISCREPANCIES WITHIN A DRAWING OR BETWEEN DRAWINGS MUST BE REPORTED IMMEDIATELY TO THE
ARCHITECT.

THE CONTRACTOR IS TO INSPECT THE SITE PRIOR TO TENDER AND IS RESPONSIBLE FOR STRIPPING OUT IN
ACCORDANCE WITH THE DRAWINGS ENSURING THAT THE WORK IS UNDERTAKEN SAFELY.

THE CONTRACTOR WILL BE RESPONSIBLE FOR THE SETTING OUT OF THE WORKS.

CONTRACTOR IS TO ALLOW FOR ALL FIRE STOPPING THROUGH WALLS, CEILINGS AND FLOORS.

THE ELECTRICAL INSTALLATION IS TO BE IN ACCORDANCE WITH THE CURRENT EDITION OF THE IEE
REGULATIONS AND ALL CABLING TO BE LSF.

THE CONTRACTOR IS RESPONSIBLE FOR THE DETAILED SERVICES DESIGN INCLUDING LEADINGS, CABLE AND
PIPEWORK ROUTES AND PIPINGWORK / CABLE SIZING AND SPECIFICATION. ALL CABLE TRAY, MS CONDUIT AND
OTHER SERVICES ARE TO BE EXPOSED BELOW SLAB/ CEILINGS.

ANY HEV PROPOSAL IS INDICATIVE ONLY AND THE SPECIALIST CONTRACTOR IS TO BE RESPONSIBLE FOR THE
DETAIL DESIGN & ALL SWITCH/ SOCKET OUTLETS TO COMPLY WITH CLIENT'S STANDARD SPECIFICATION. ANY
SOCKETS IN RETAIL AREA TO BE FINISHED BRUSHED STAINLESS STEEL.

NOTE - ALL EXISTING FIRE RESISTING ENCLOSURES TO SERVICE RISERS TO BE MAINTAINED OR MADE GOOD
WHERE DISTURBED. NEW AND EXISTING CABLES, PIPES AND DUCTS PASSING THROUGH FIRE RESISTING
CONSTRUCTION TO BE ADEQUATELY FIRE STOPPED. NEW AND EXISTING DUCTWORK PASSING THROUGH
FIRE RESISTING CONSTRUCTION TO HAVE FIRE DAMPERS.

ANY WALL, CEILING LININGS TO BE TO EUROCLASS A (CLASS 0 EQUIVALENT).

CONTRACTOR AND SUPPLIERS OF SPECIALIST JOINERY/ EQUIPMENT TO ENSURE ALL TIMBER MATERIALS ARE
TREATED WITH FIRE RETARDANT FINISH TO ACHIEVE CLASS 0 RATING. MDF TO BE ACHIEVE CLASS 0 RATED.

CONTRACTOR AND SUPPLIERS OF SPECIALIST EQUIPMENT TO PROVIDE FIRE RATING CERTIFICATES FOR ALL
SPECIALIST LININGS AND LAMINATES TO BE USED FOR MWR APPROVAL.


ALL PAINTS TO BE WATER BASED

ALL DIMENSIONS TO BE CHECKED ON SITE PRIOR TO ANY MANUFACTURE OR CONSTRUCTION OF EQUIPMENT,
FINISH, SIGNAGE ETC.


0 0.5 1.0 2.0 3.0 4.0 5.0m

Scale 1:100

01 PROPOSED SIDE ELEVATION
110 SCALE - 1:100@A1 ELEVATION

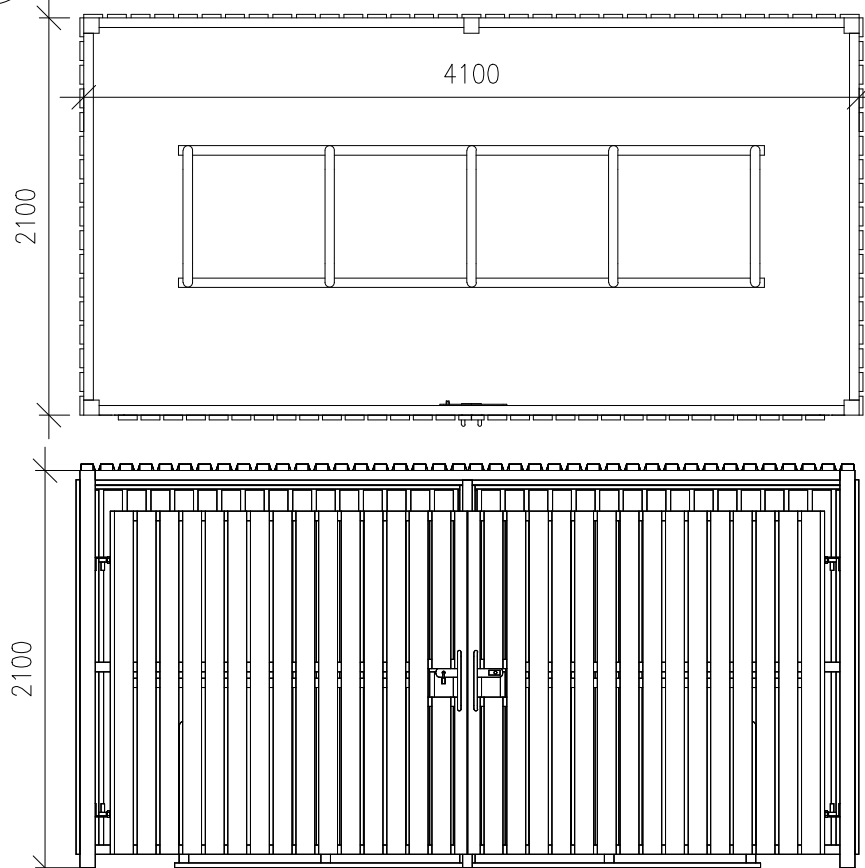

02 PROPOSED CYCLE STORE PLAN & ELEVATION
110 NTS PLAN

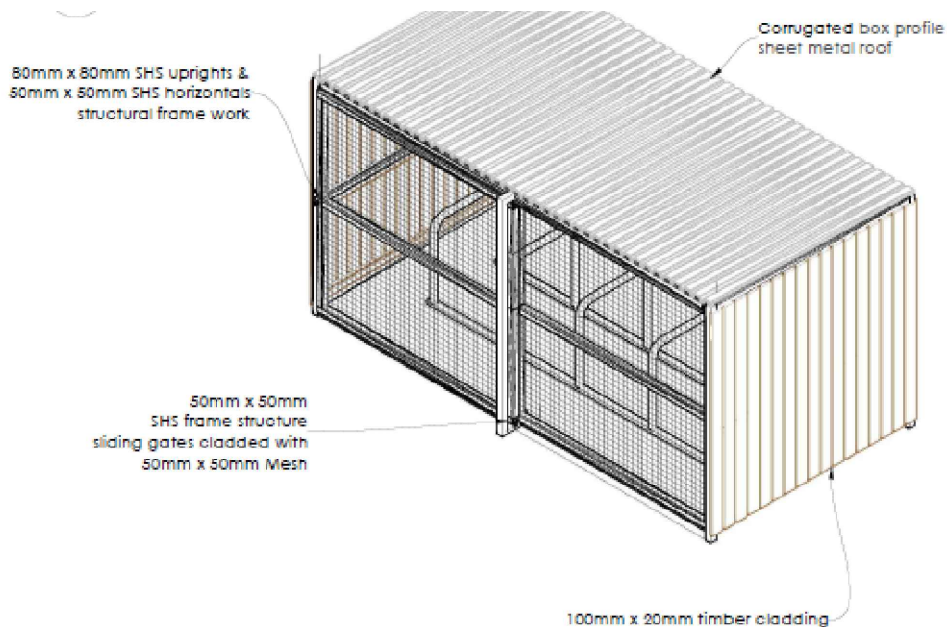

03 PROPOSED CYCLE ISOMETRIC VIEW
110 NTS 3D VIEW

REV	DATE	DESCRIPTION	DRAWN	CHECKED
A X I ADDRESS : 41 SOUTH KING STREET, MANCHESTER, M2 6DE TELEPHONE : +44 (0)161 879 7357 EMAIL : www.axi.studio COMPANY No : 11847325				
CLIENT CATELLA APAM				
PROJECT CORNER BLOCK QUAY STREET, MANCHESTER, M3 3HN				
DRAWING REFERENCE PROPOSED EXTERNAL CYCLE STORE				
JOB REFERENCE	DRAWING SCALE	DATE	DRAWN	CHECKED
20 - 067	1:100 @ A3	10/08/2021	FWE	ARB
DRAWING No	STAGE	REV		
AXI - 110	03	00		