



Opal House, Wythenshawe Hospital Site Plans – Public Sector Decarbonisation Scheme (PSDS) Grant Funded Project

1) Prior to Installation of new plantroom and after demolition of old garage

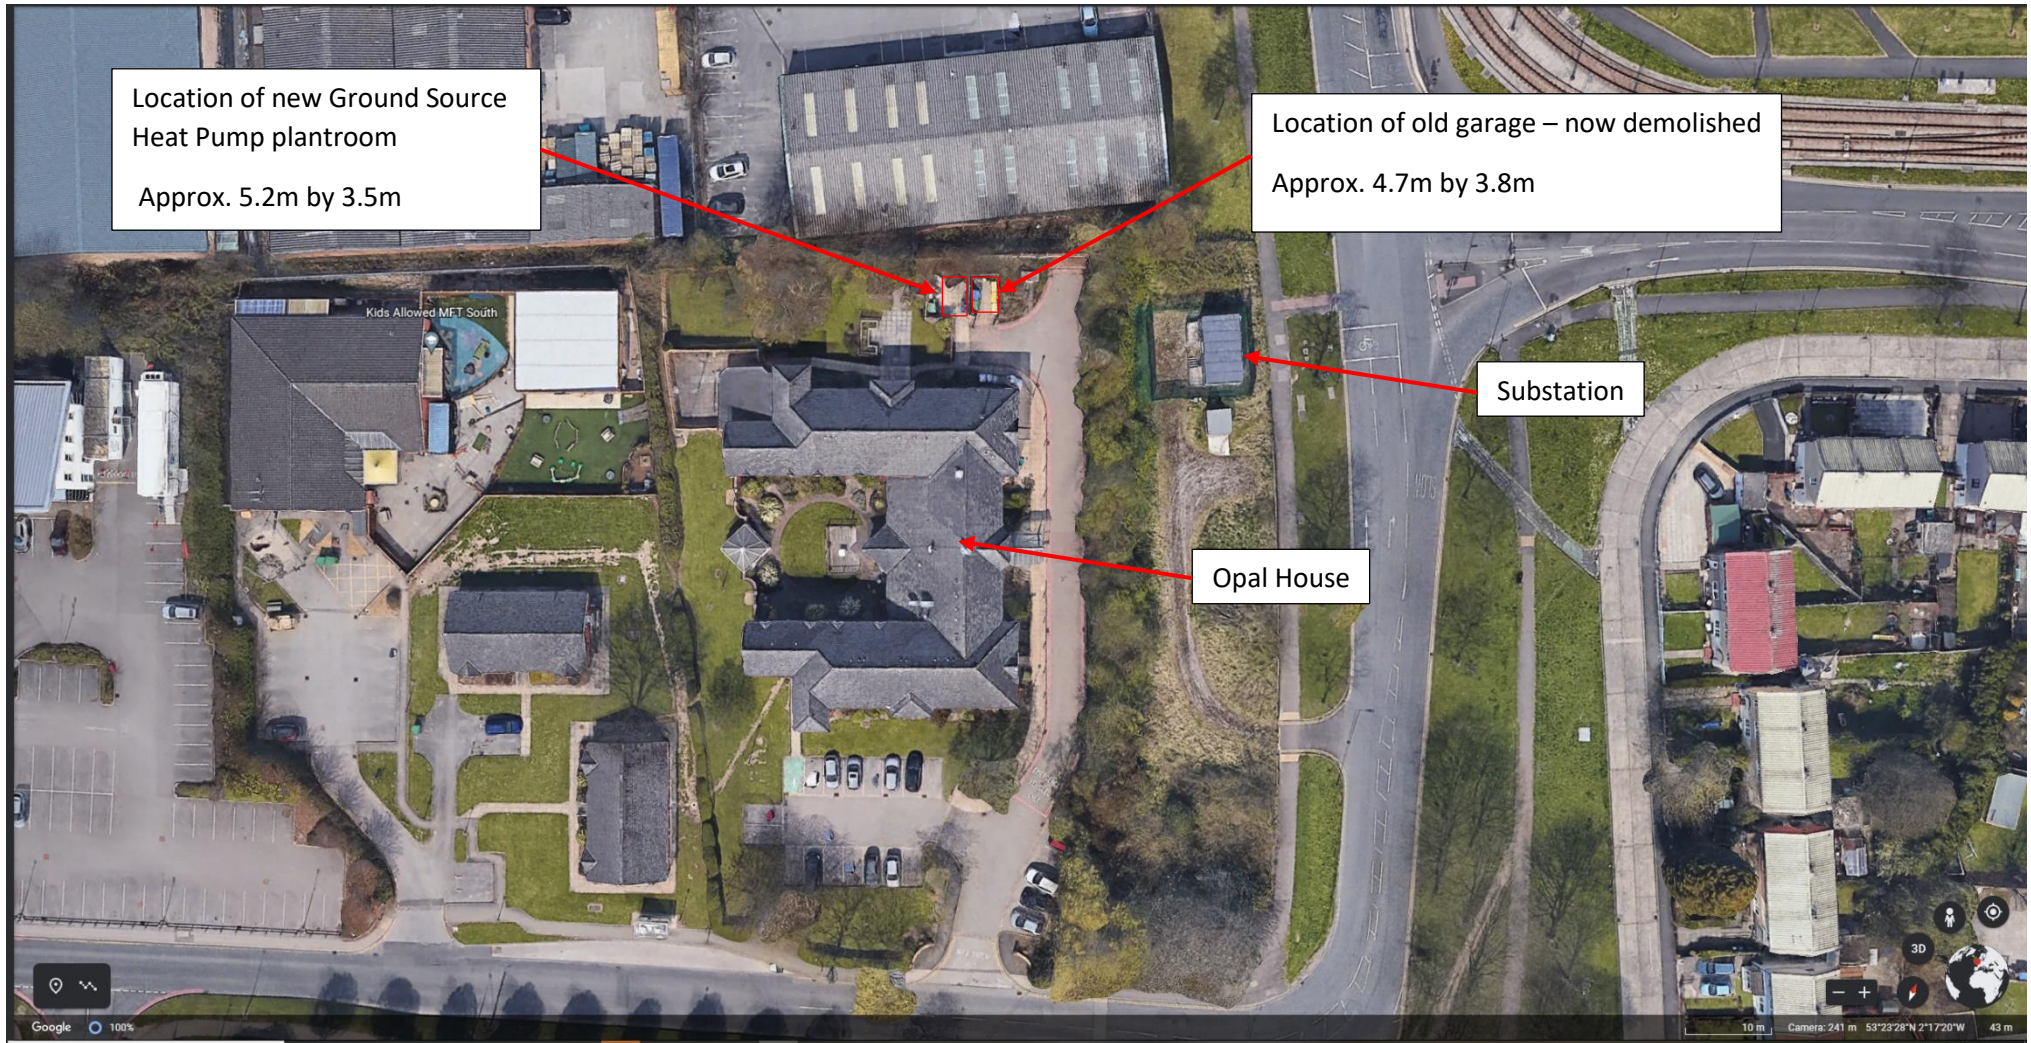

2) Site plan showing Opal House with the old demolished garage location and the new Ground Source Heat Pump Plantroom

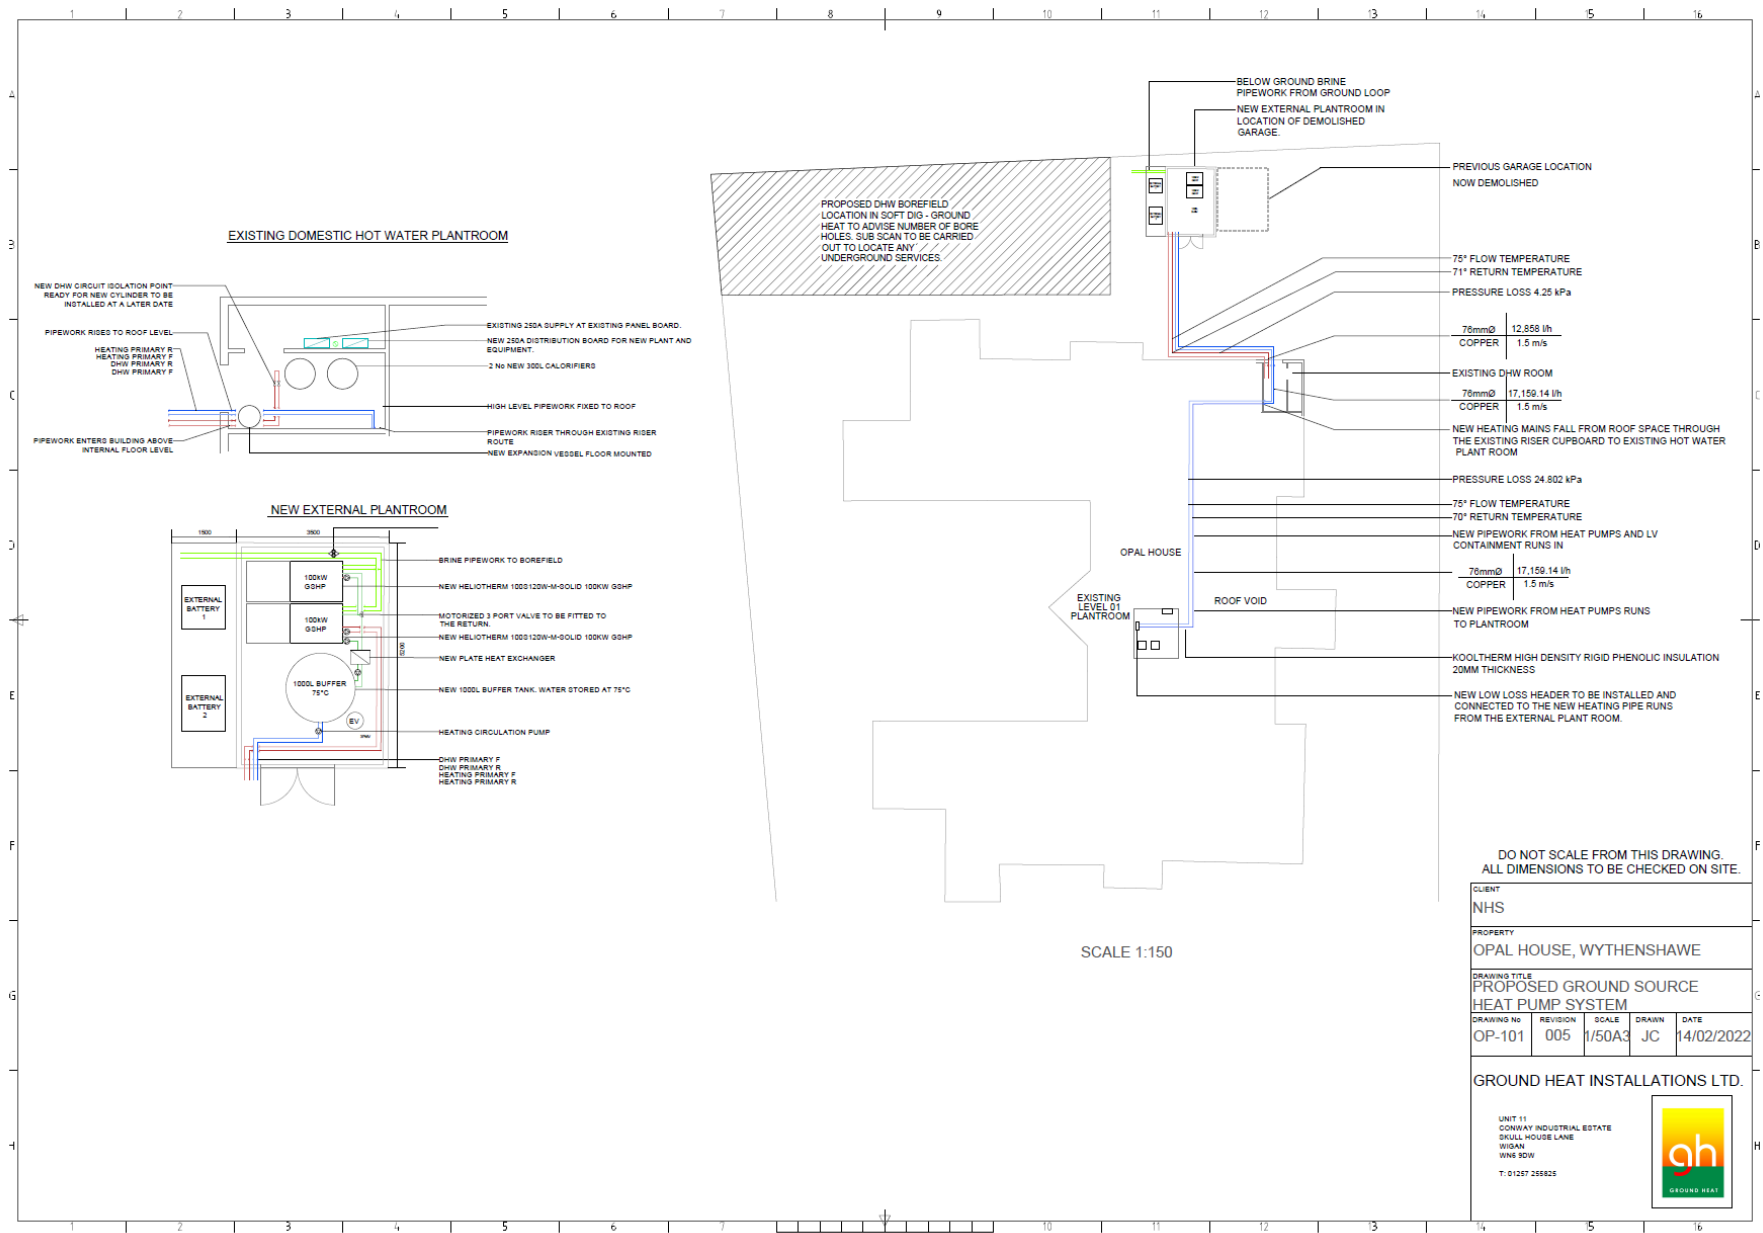

3) Drawing showing new Ground Source Heat Pump Plantroom Green GRP Enclosure

