



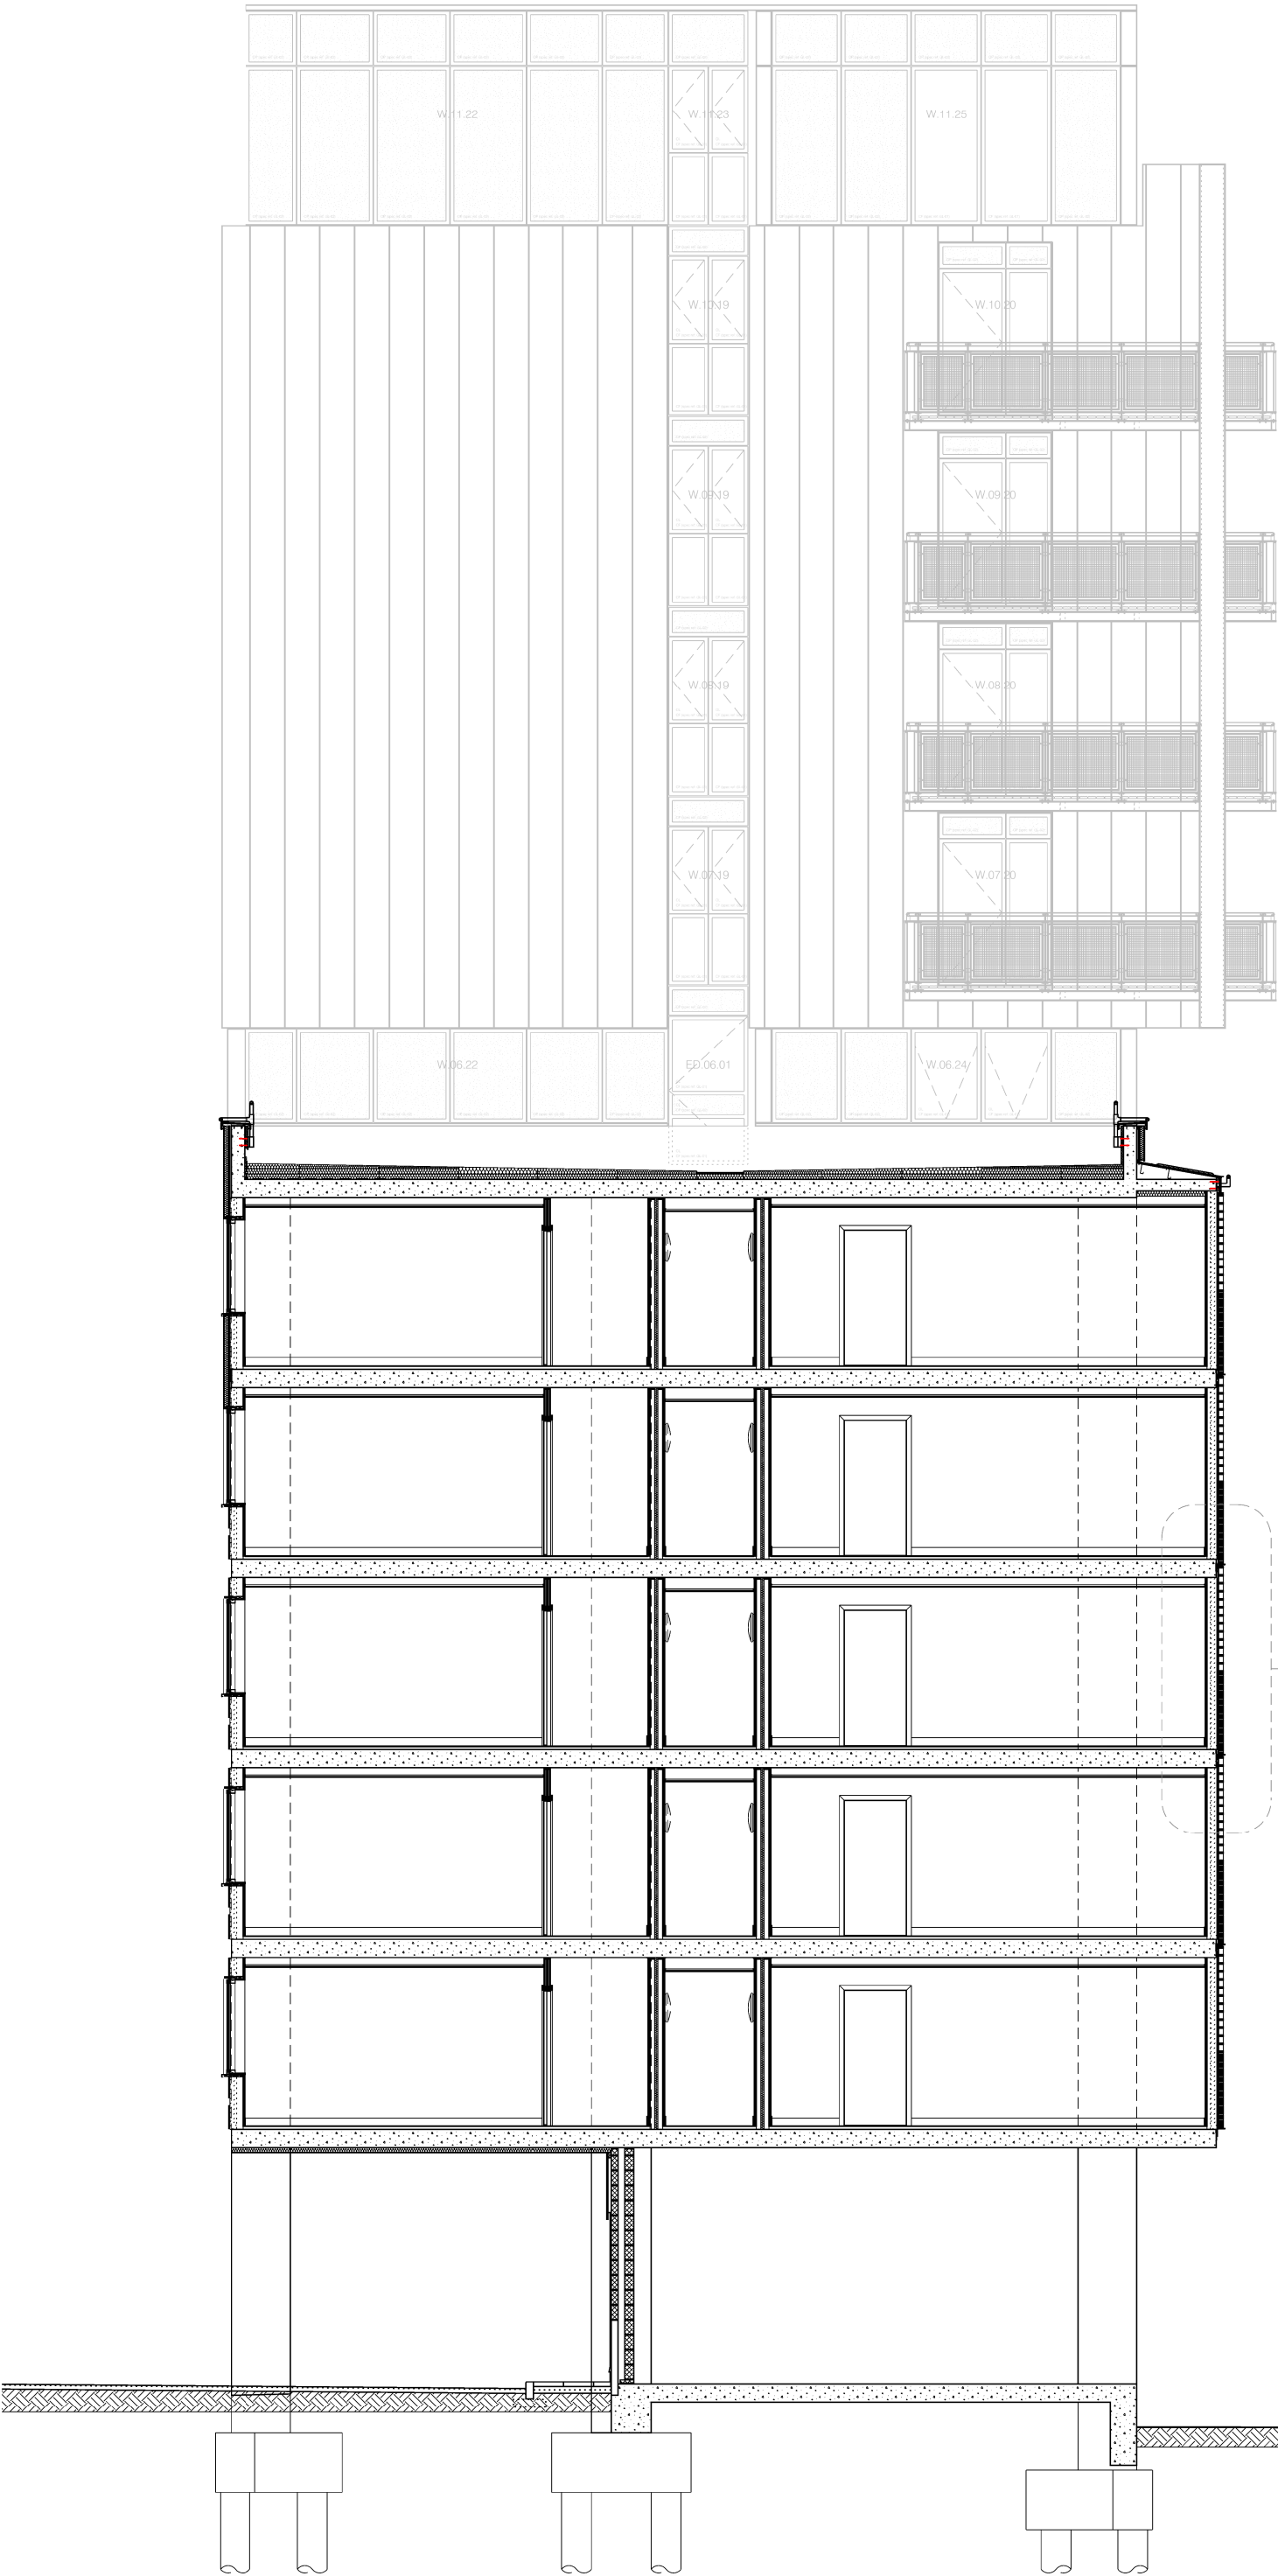

revision: date: note:
P01 20210624 preliminary first issue

© stephenson hamilton risley STUDIO ltd. do not scale from this drawing

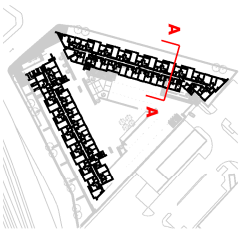

project stephenson hamilton risley
V/E cladding works
job no. 7564
title Section AA Inwell Block
scale 1:100 @ A3
drawing no. 7564-ai(05)0050

stephenson hamilton risley
STUDIO
3 riverside mews
4 commercial street
manchester, M15 4RQ
www.shr.studio
email@shr.studio
0161 832 0244