


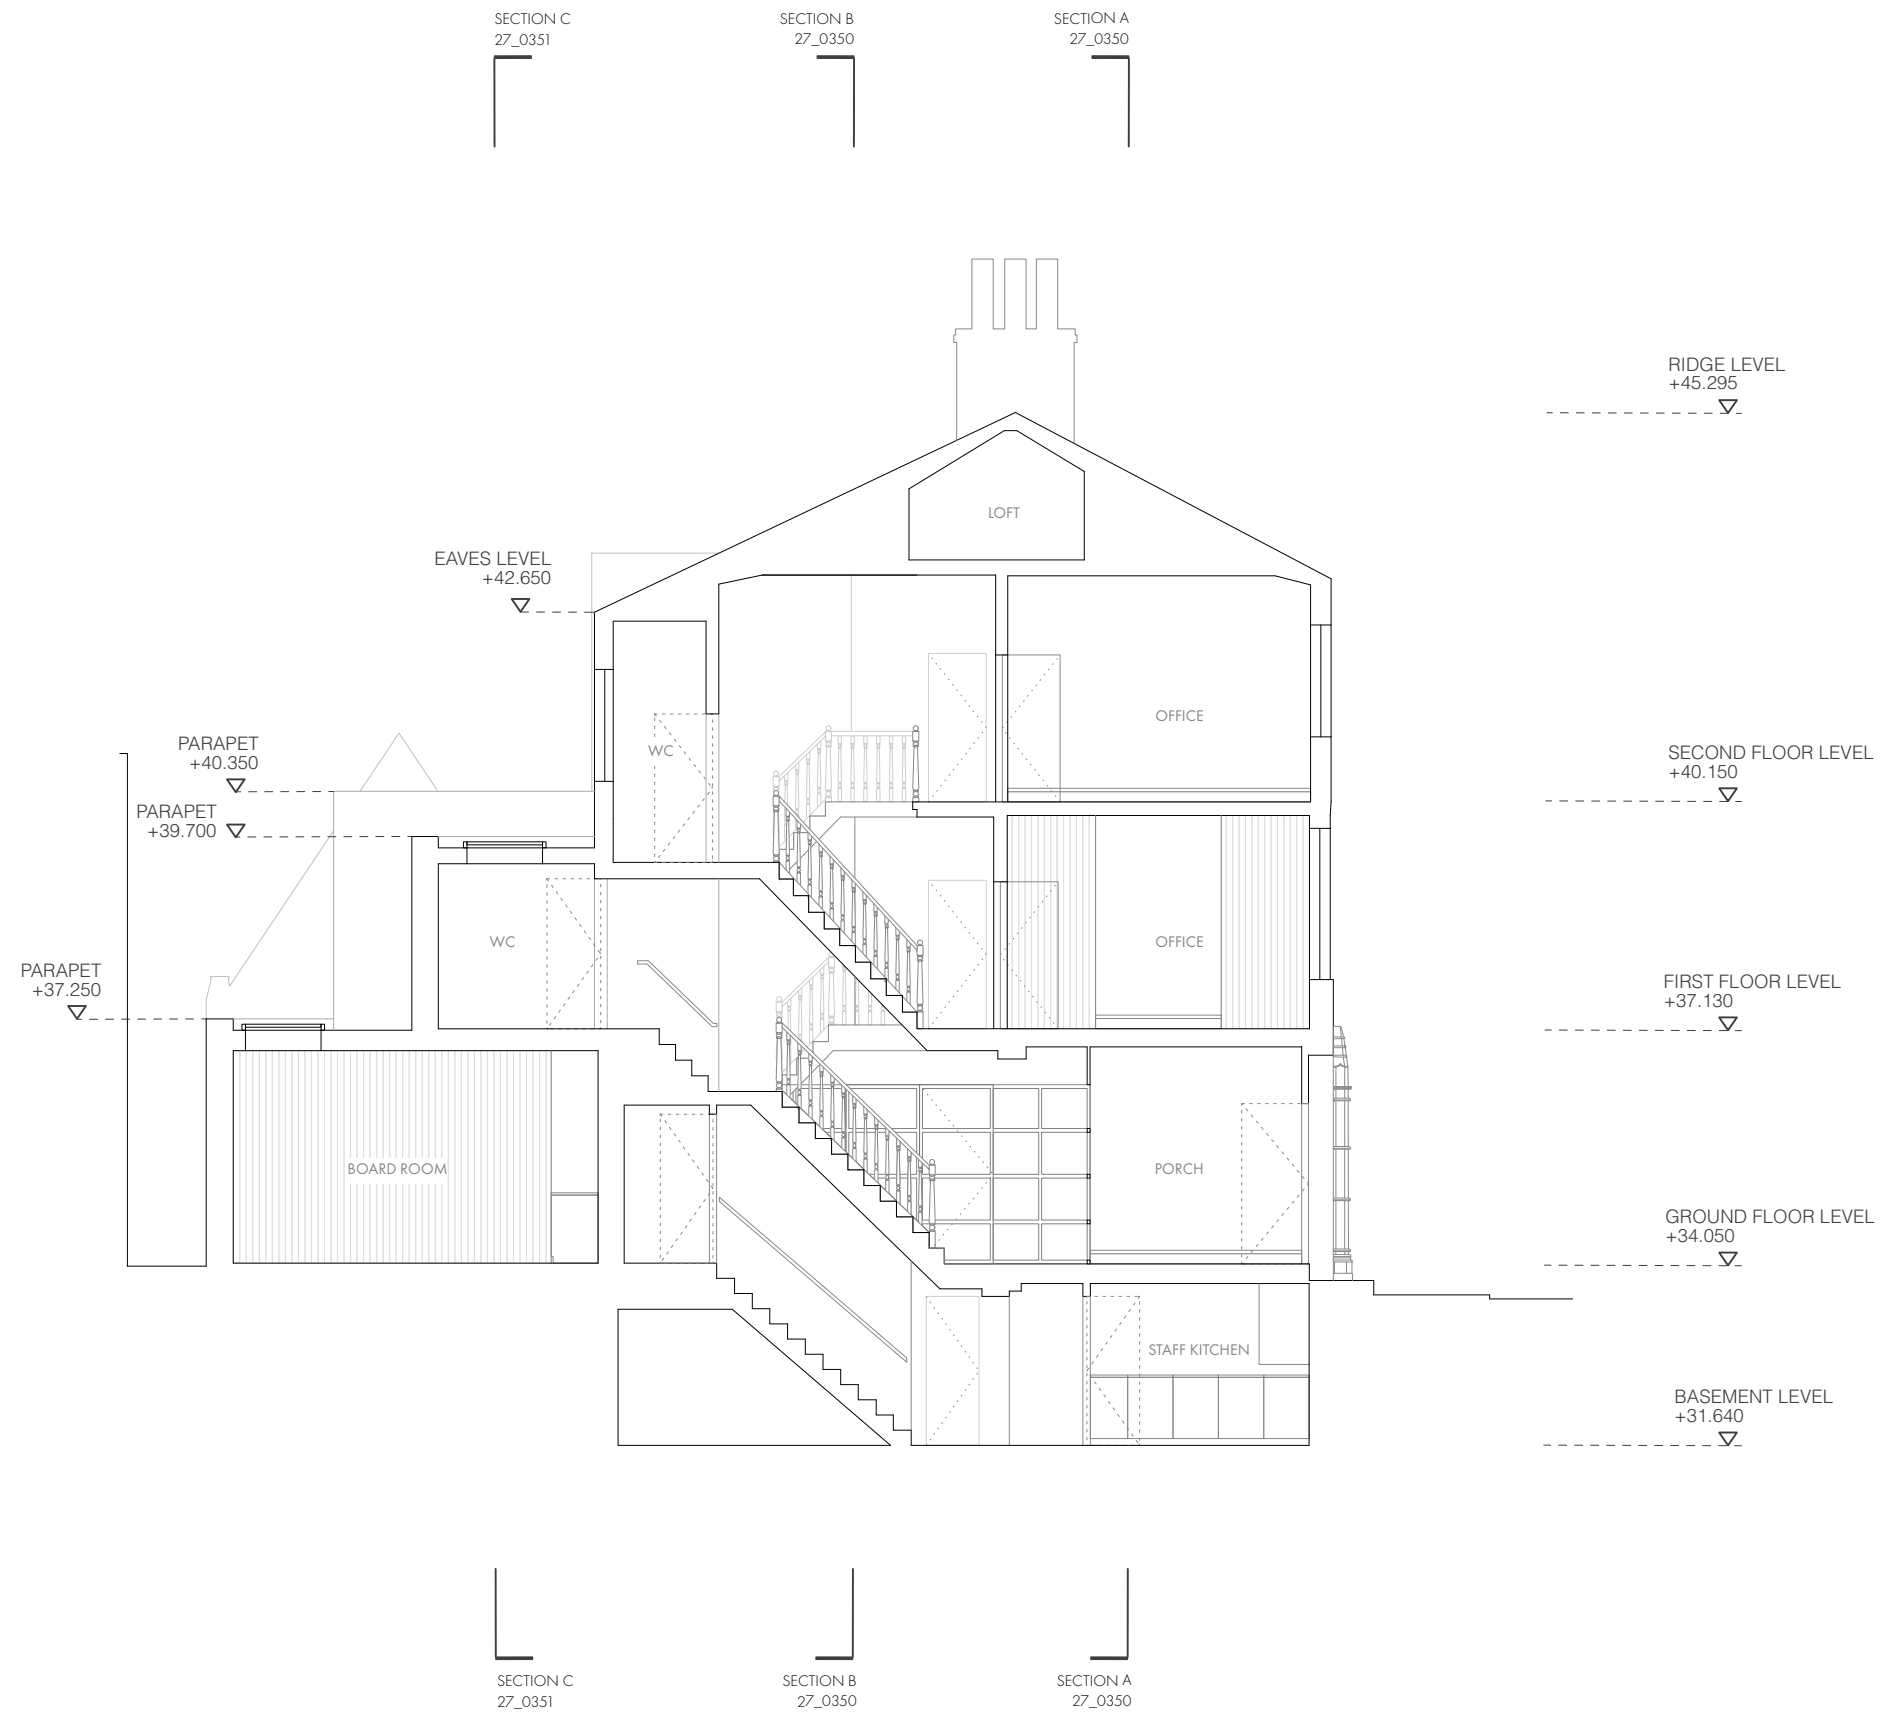

PROJECT : 27 BYROM STREET



SCALE : 1:100

P L A N N I N G

PROPOSED SECTION D

DWG NO : 27_0352