


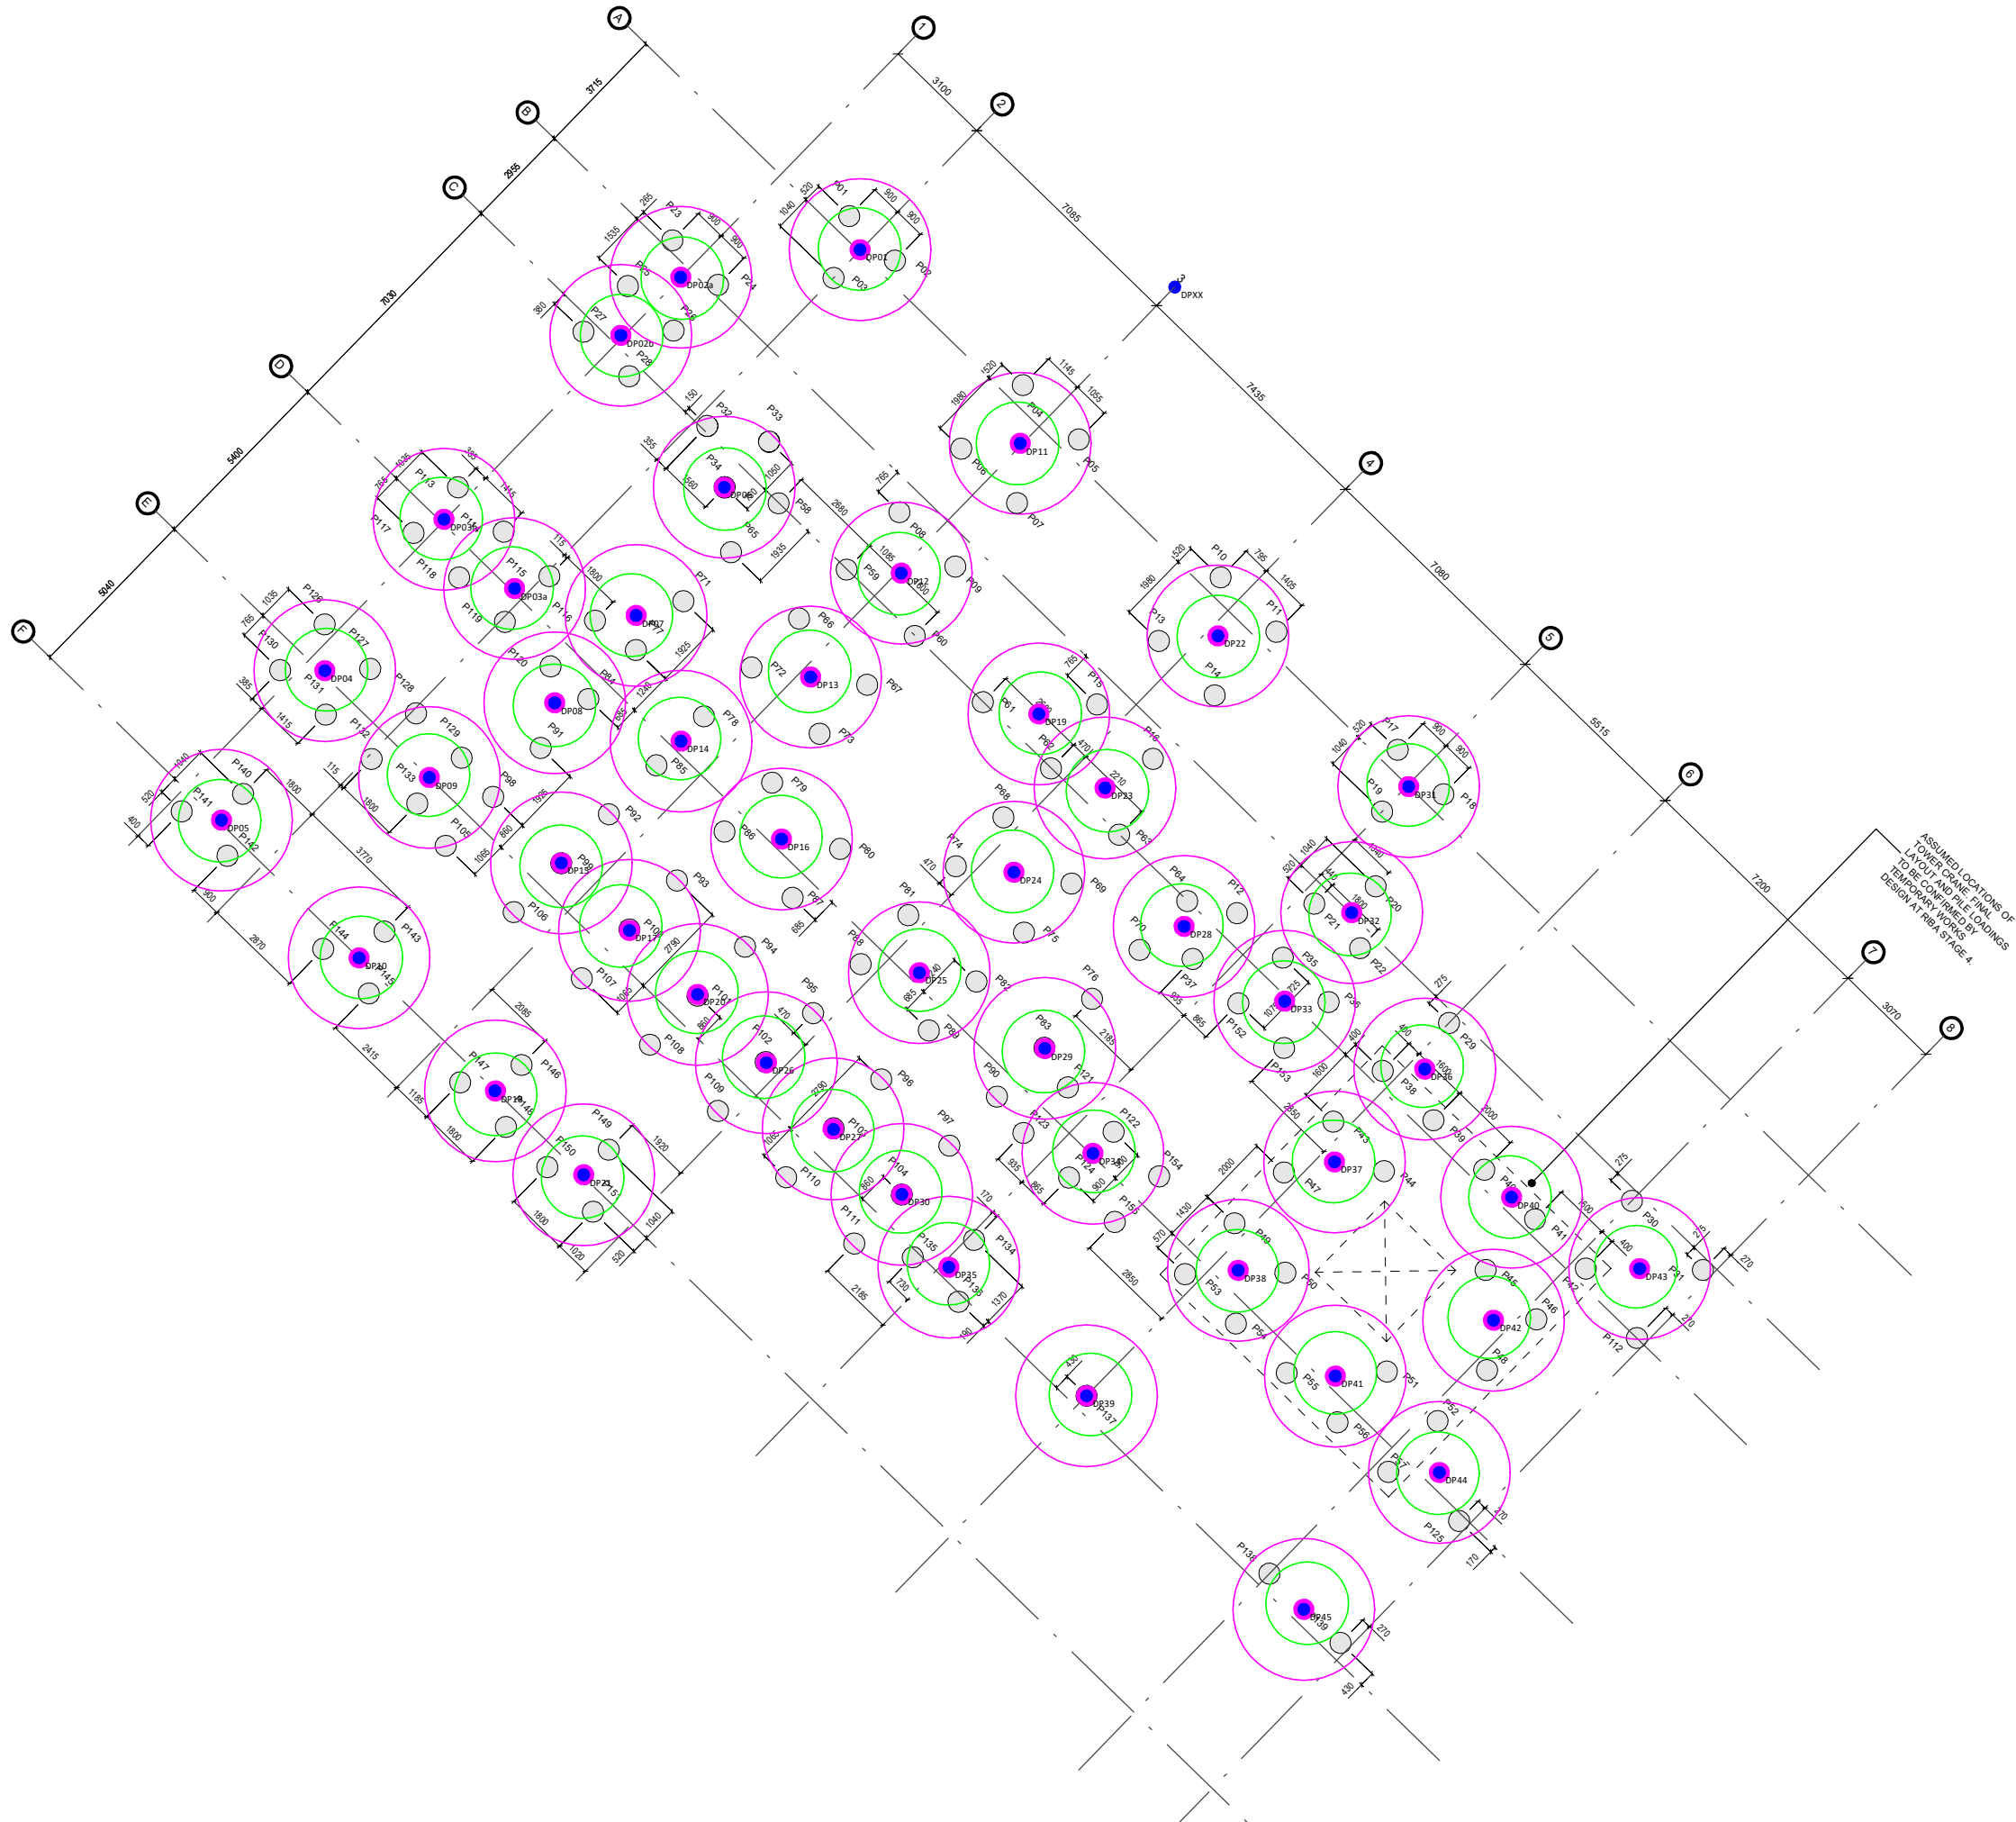

KEY

- DP PROBE LOCATION
- COMPLETED LOCATION

NOTES

- ALL DIMENSIONS TO BE CHECKED ON SITE BEFORE COMMENCING WORKS. ANY DISCREPANCIES ARE TO BE REPORTED TO THE ARCHITECT & ENGINEER FOR VERIFICATION. FIGURED DIMENSIONS ONLY ARE TO BE TAKEN FROM THIS DRAWING.
- THIS DRAWING IS TO BE READ IN CONJUNCTION WITH ALL RELEVANT ENGINEERS REPORTS. THIS DRAWING IS COPYRIGHT OF BSL.
- DRAWING NOT FOR CONSTRUCTION PURPOSES.

REV	DATE	DESCRIPTION	BY	CKD



CLIENT
DOMIS CONSTRUCTION LTD

PROJECT TITLE
VICTORIA HOUSE, MANCHESTER

DRAWING TITLE
UXO PROBE LOCATION PLAN

DRAWING No.	REVISION	SCALE	DATE
C4742	A	NTS	24/03/22
DRAWN BY JM		CHECKED BY NS	