



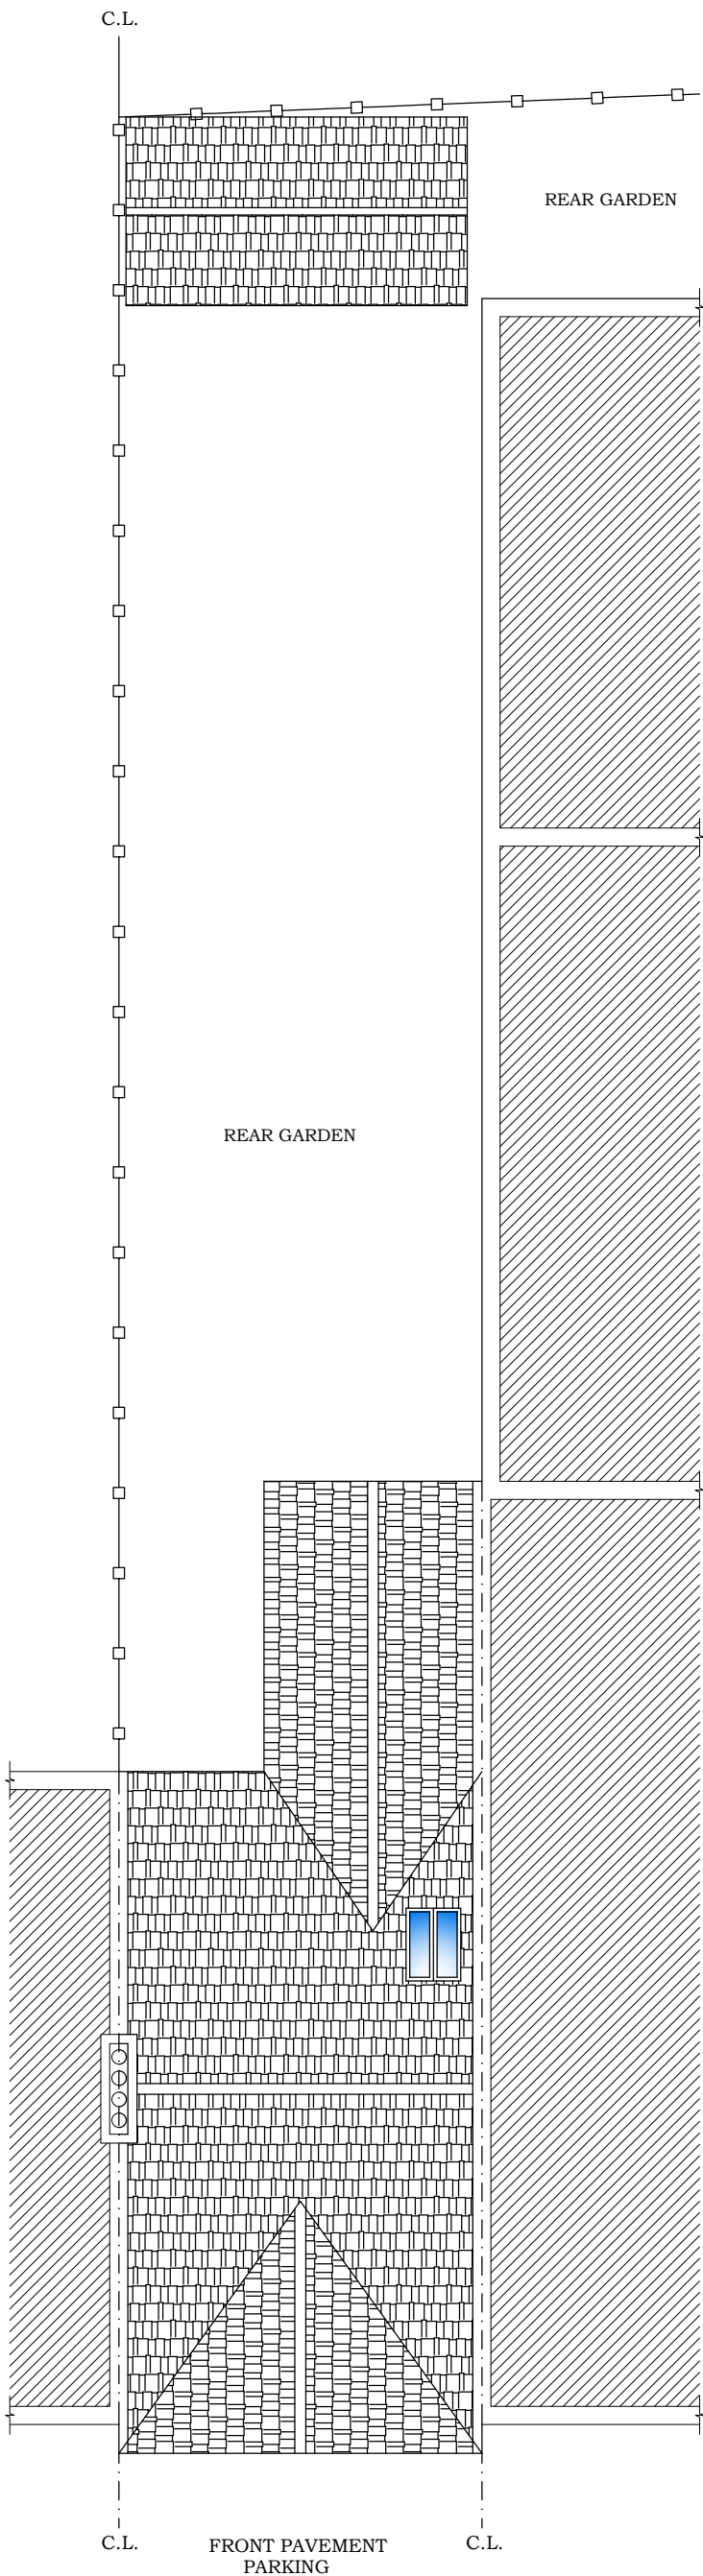

EXISTING LAYOUT PLAN

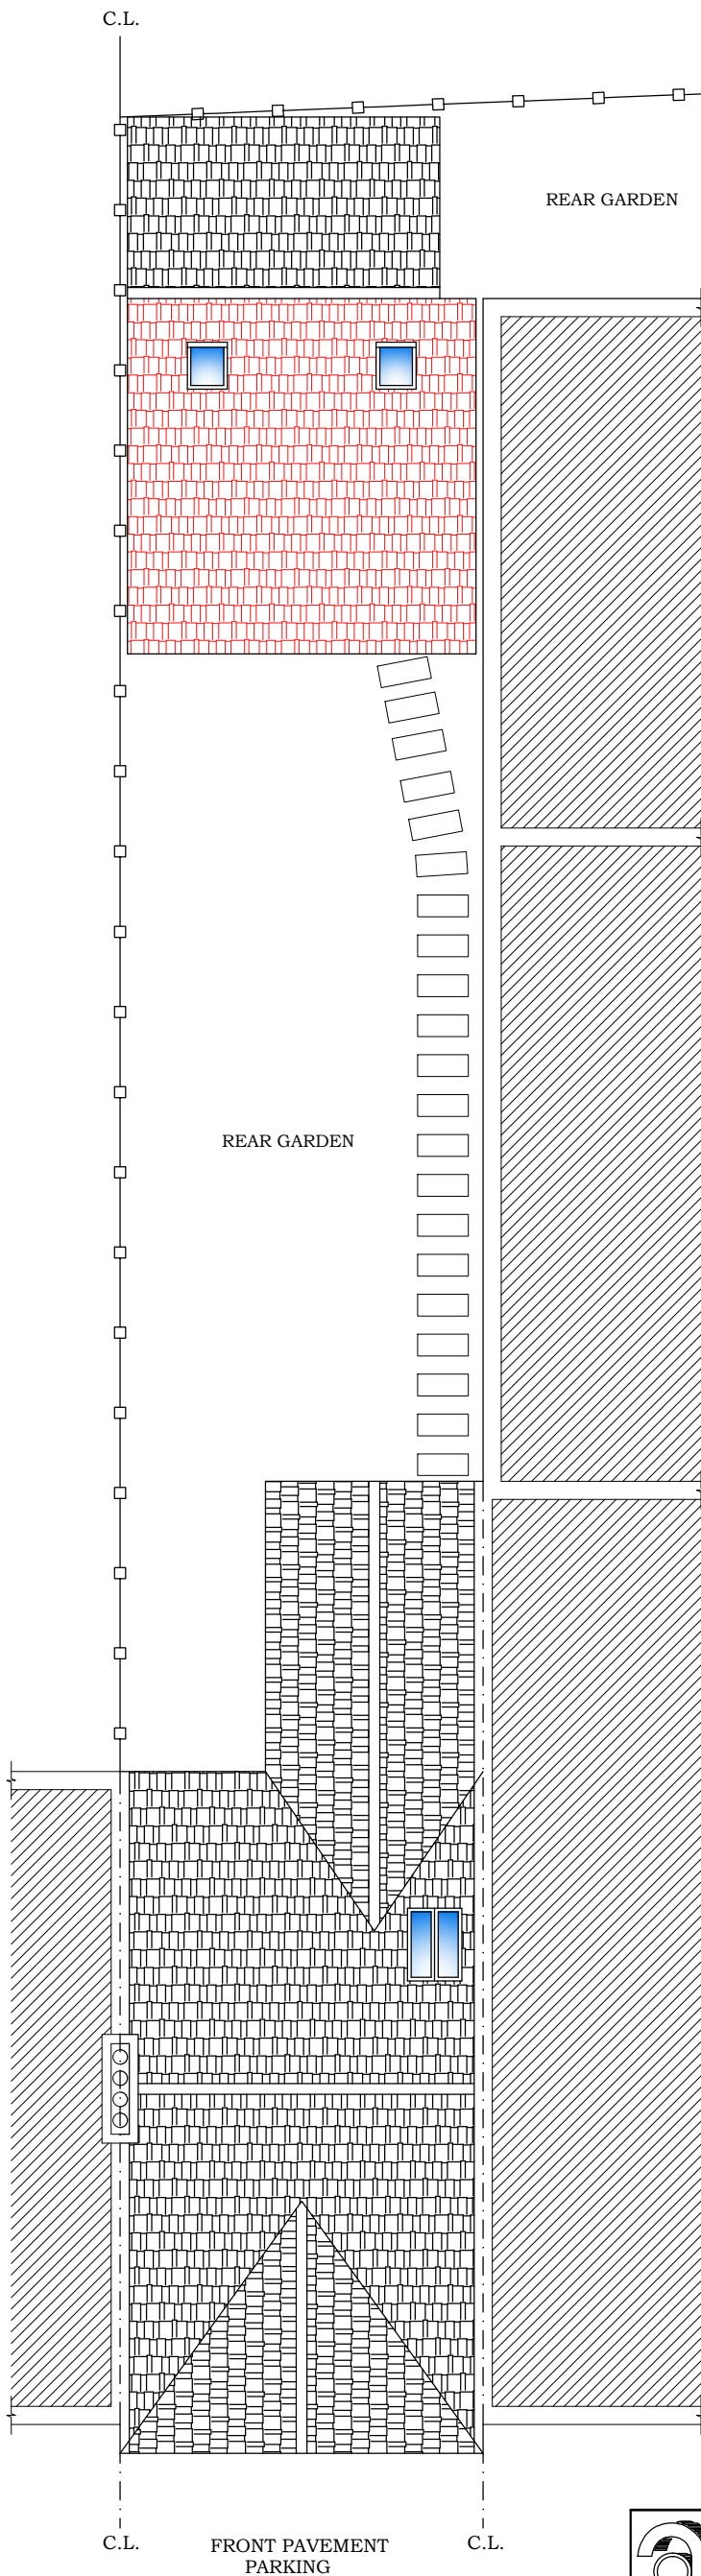

PROPOSED LAYOUT PLAN



AEYS' ASSOCIATES UK LTD.

PROJECT:

62 BIRCH HALL LANE, LONGSIGHT,
M13 0XL, MANCHESTER, UK.

DRAWING TITLE:

EXISTING & PROPOSED
LAYOUT PLAN

DRG NO :	AA-02
DATE :	AUGUST - 2021
SCALE:	1:100@A3