


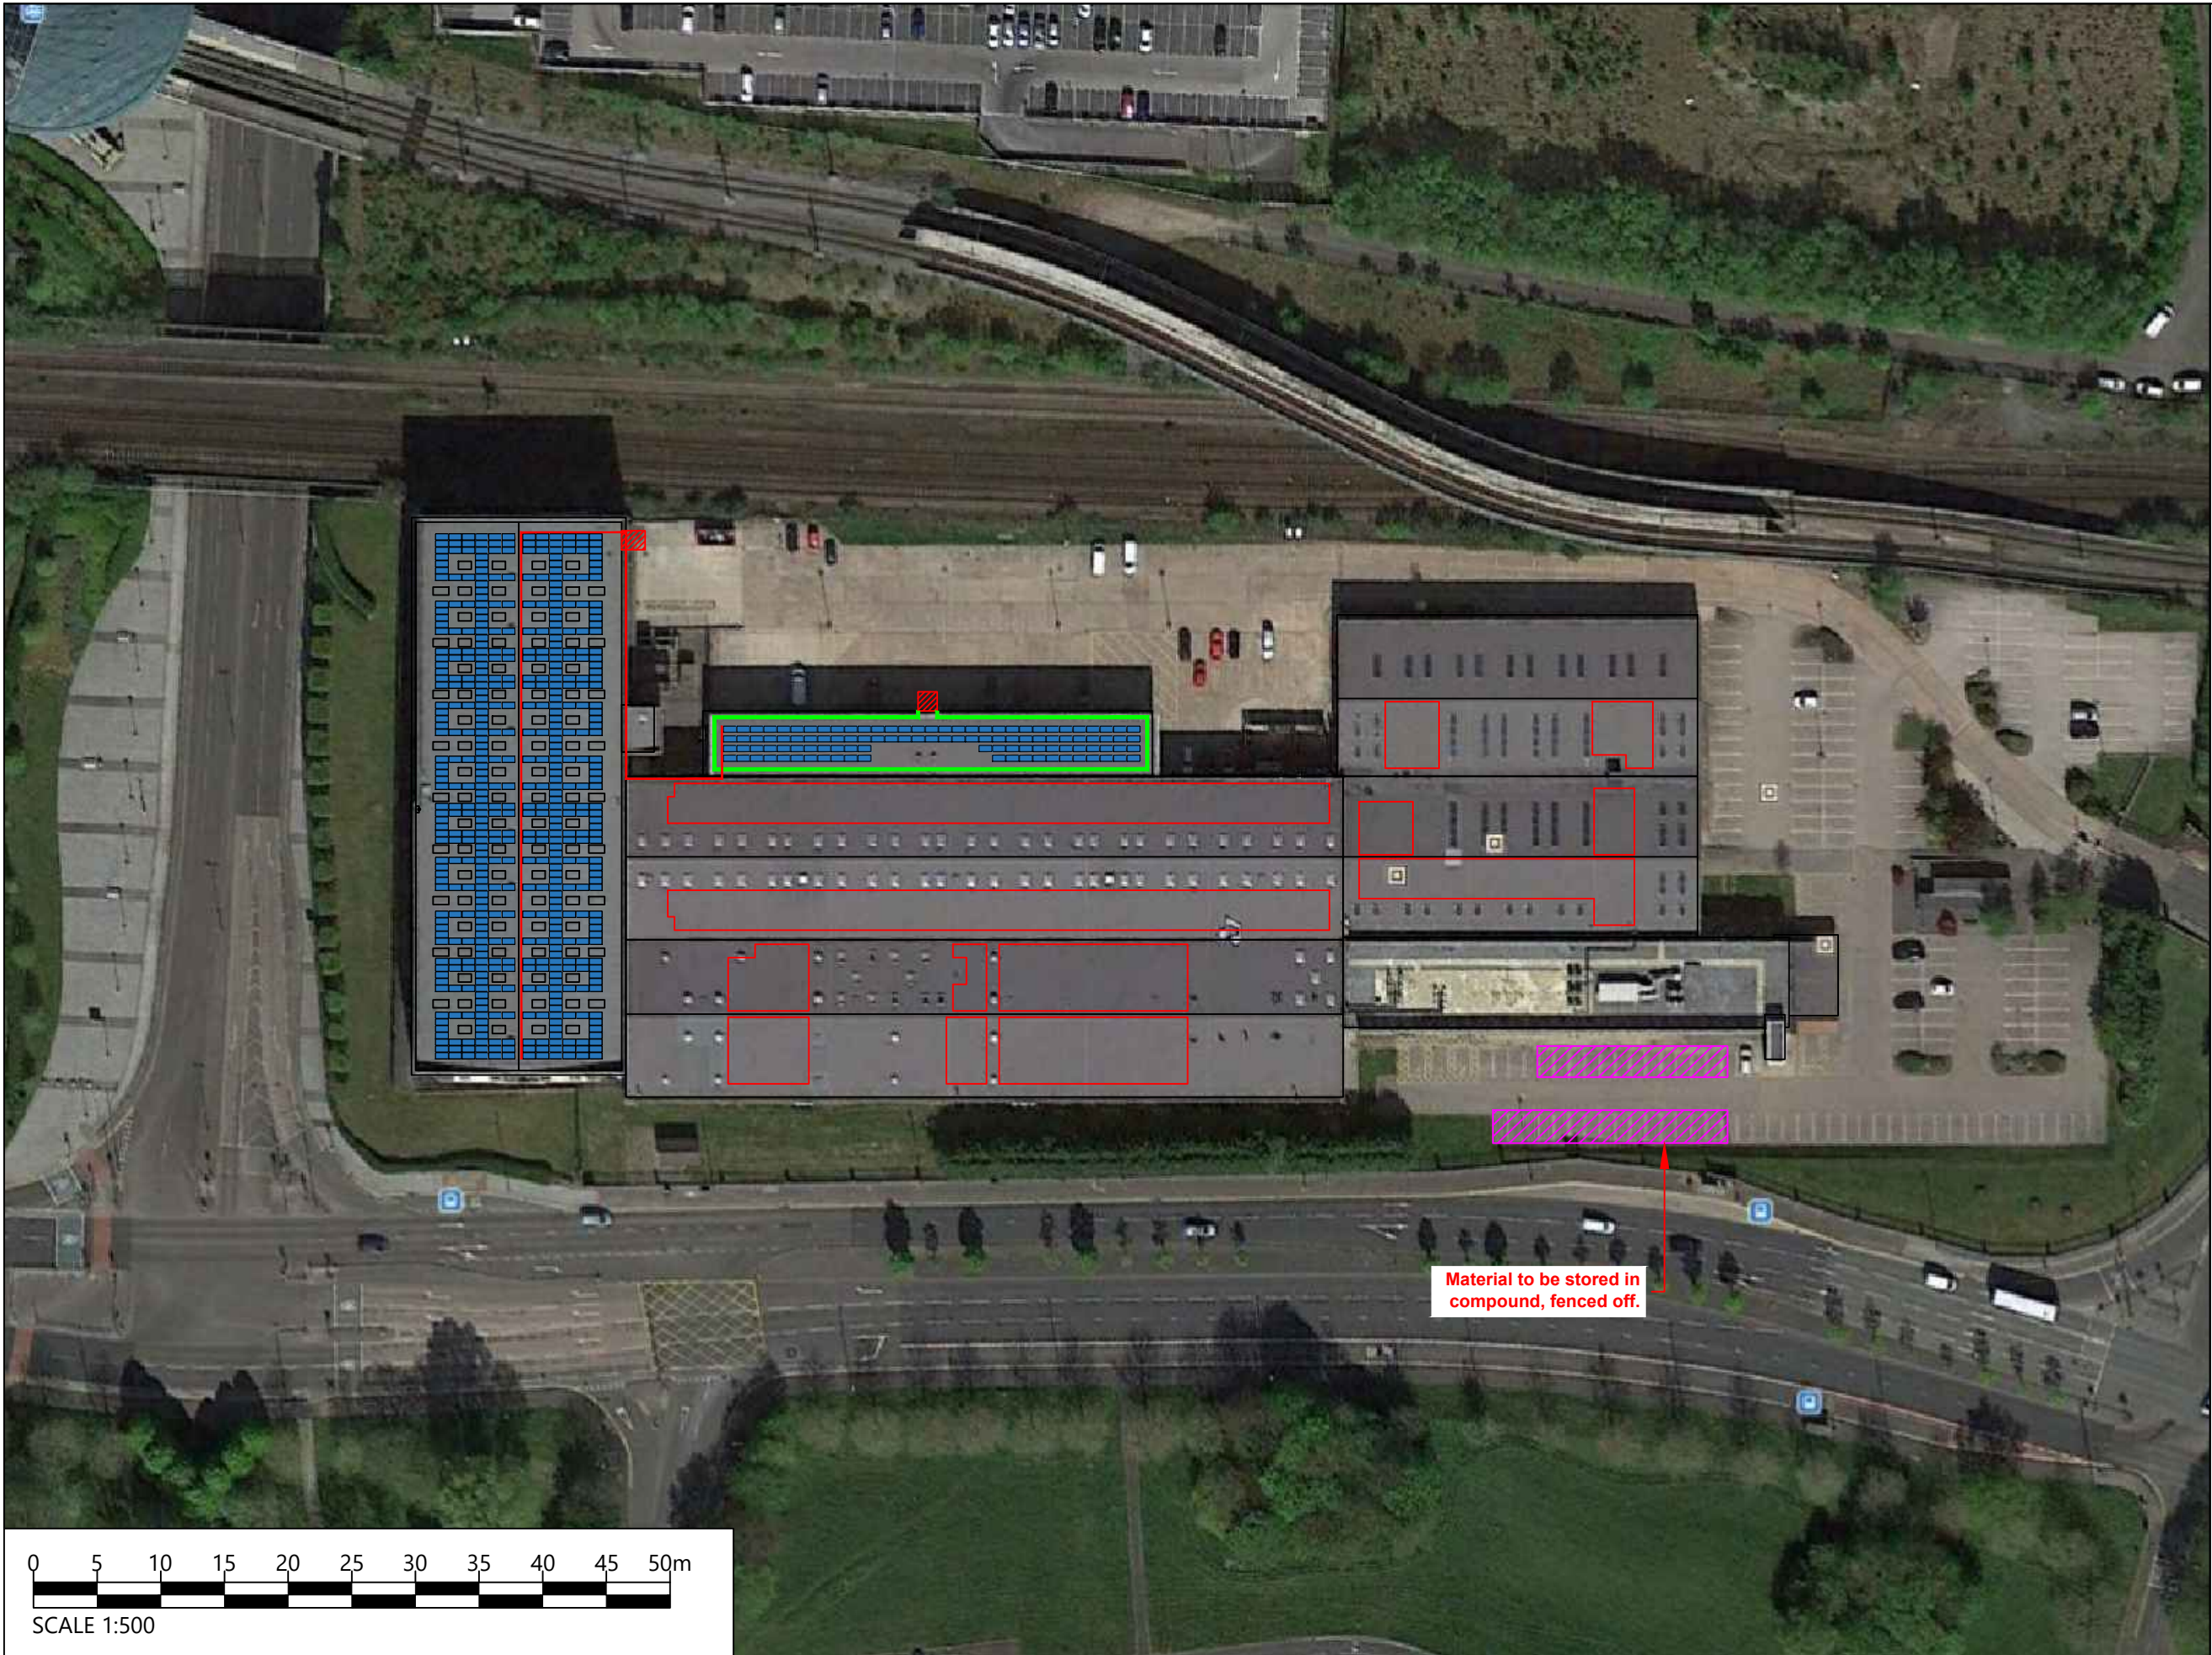

NOTES

TIC: 273.15kWp
DNC: 240kW

Nb of panels: 607
Nb of inverters: 5

Module manufacturer & model:
LONGI Solar
LR4-72 HPH 450W

Inverter makes & manufacturer:
Solis-50K x4
Solis-40K-5G x1

- KEY
-  SOLAR PV MODULE
 -  PHASE 1 ARRAYS
 -  SITE COMPOUND
 -  ACCESS TOWER
 -  ON ROOF BARRIER EDGE PROTECTION
 -  DC CABLE CONTAINMENT



003	Title change	28.05.2021
002	Added additional solar	26.05.2021
001	Proposal	20.05.2021
Rev.	Nature of Revision	Date

APPROVED

 **Absolute**
Powering The Future

Absolute
Arisaig
Gartocharn
G83 8ND
Tel: 01415307644
www.absolutesolarandwind.co.uk

CLIENT	
AMERESCO	
PROJECT	
THE SHARP PROJECT PHASE 2	
SITE LOCATION	
The Sharp Project, Thorp Rd, Manchester M40 5BJ	
JOB NUMBER	
ABS994	
TITLE	
SOLAR PV INDICATIVE CONSTRUCTION PLAN	
DRAWING NO. 005	REVISION NO. 003
DATE 28.05.2021	DRAWN BY JM
SCALE 1 : 500 @ A3	CHECKED BY RA