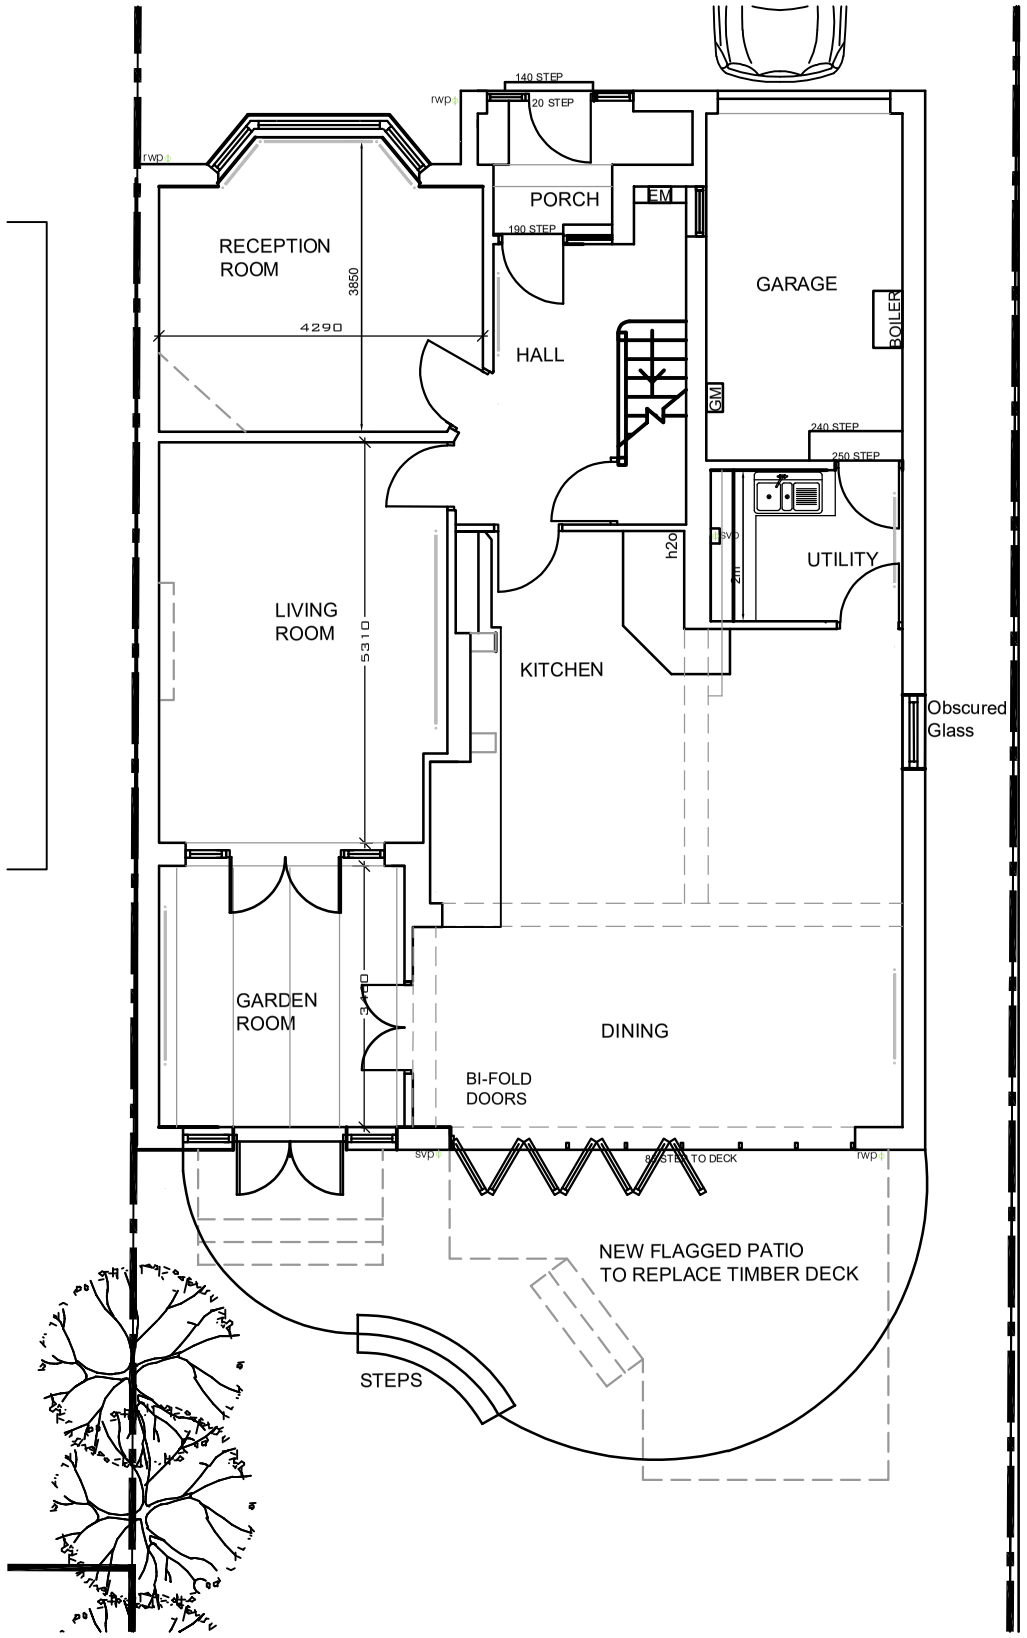

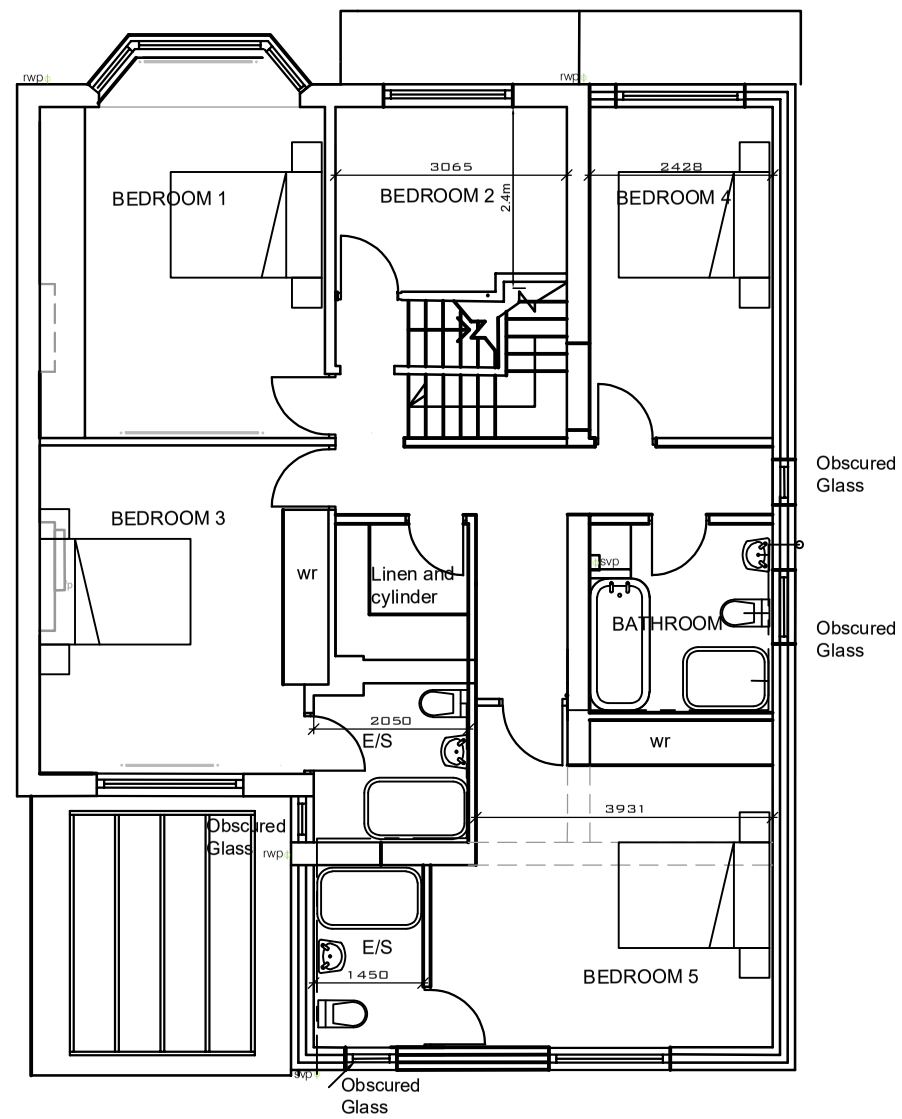

first floor plan

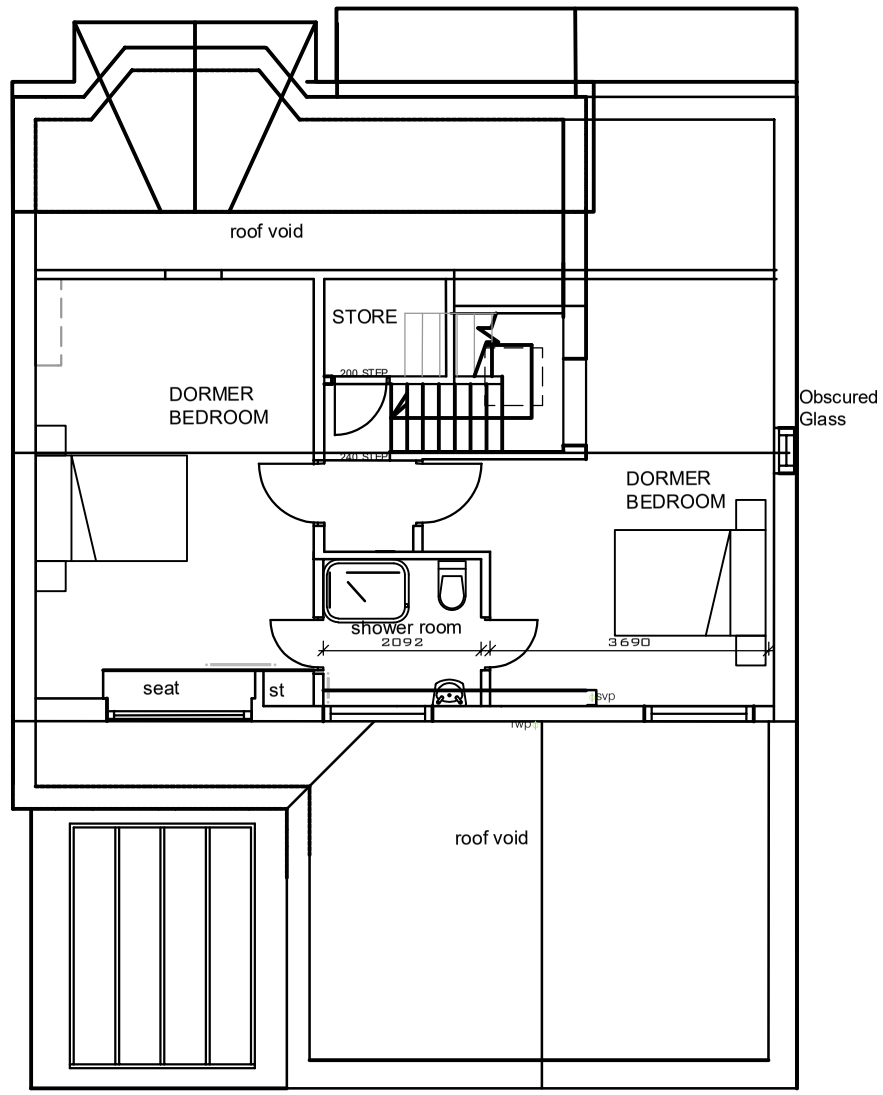

second floor plan

Simon R Miles
Chartered Architect
Didsbury
Manchester
T: 07778 137830
E: srmilesarchitect@gmail.com

Do not scale. Contractors must check all dimensions on site before preparing production drawings or commencing any work. This drawing and its design is the copyright of S.R.Miles Ltd and may not be reproduced in any form whatsoever without their prior express written consent.

Revision	Date	Revision note

Notes

Project : 12 The Circuit Didsbury

Title : Floor plans as Proposed

Drawing number : 21 295 PL200 **Issue :** P1

Client : Mr A Win

Scale : 100@A3

Date : 27.07.2021

CAD Ref : 21 295

Drawn by : SRM

SRM

Simon R Miles BA Hons Dip Arch RIBA
Chartered Architect