


Contractors are not to scale dimensions from this drawing


Rev	Description	By	Date
P01	For comment	MM	23/04/21
P02	Planning Issue	MM	21/05/21

Typical 3 Bed Section A-A (Cold Roof)

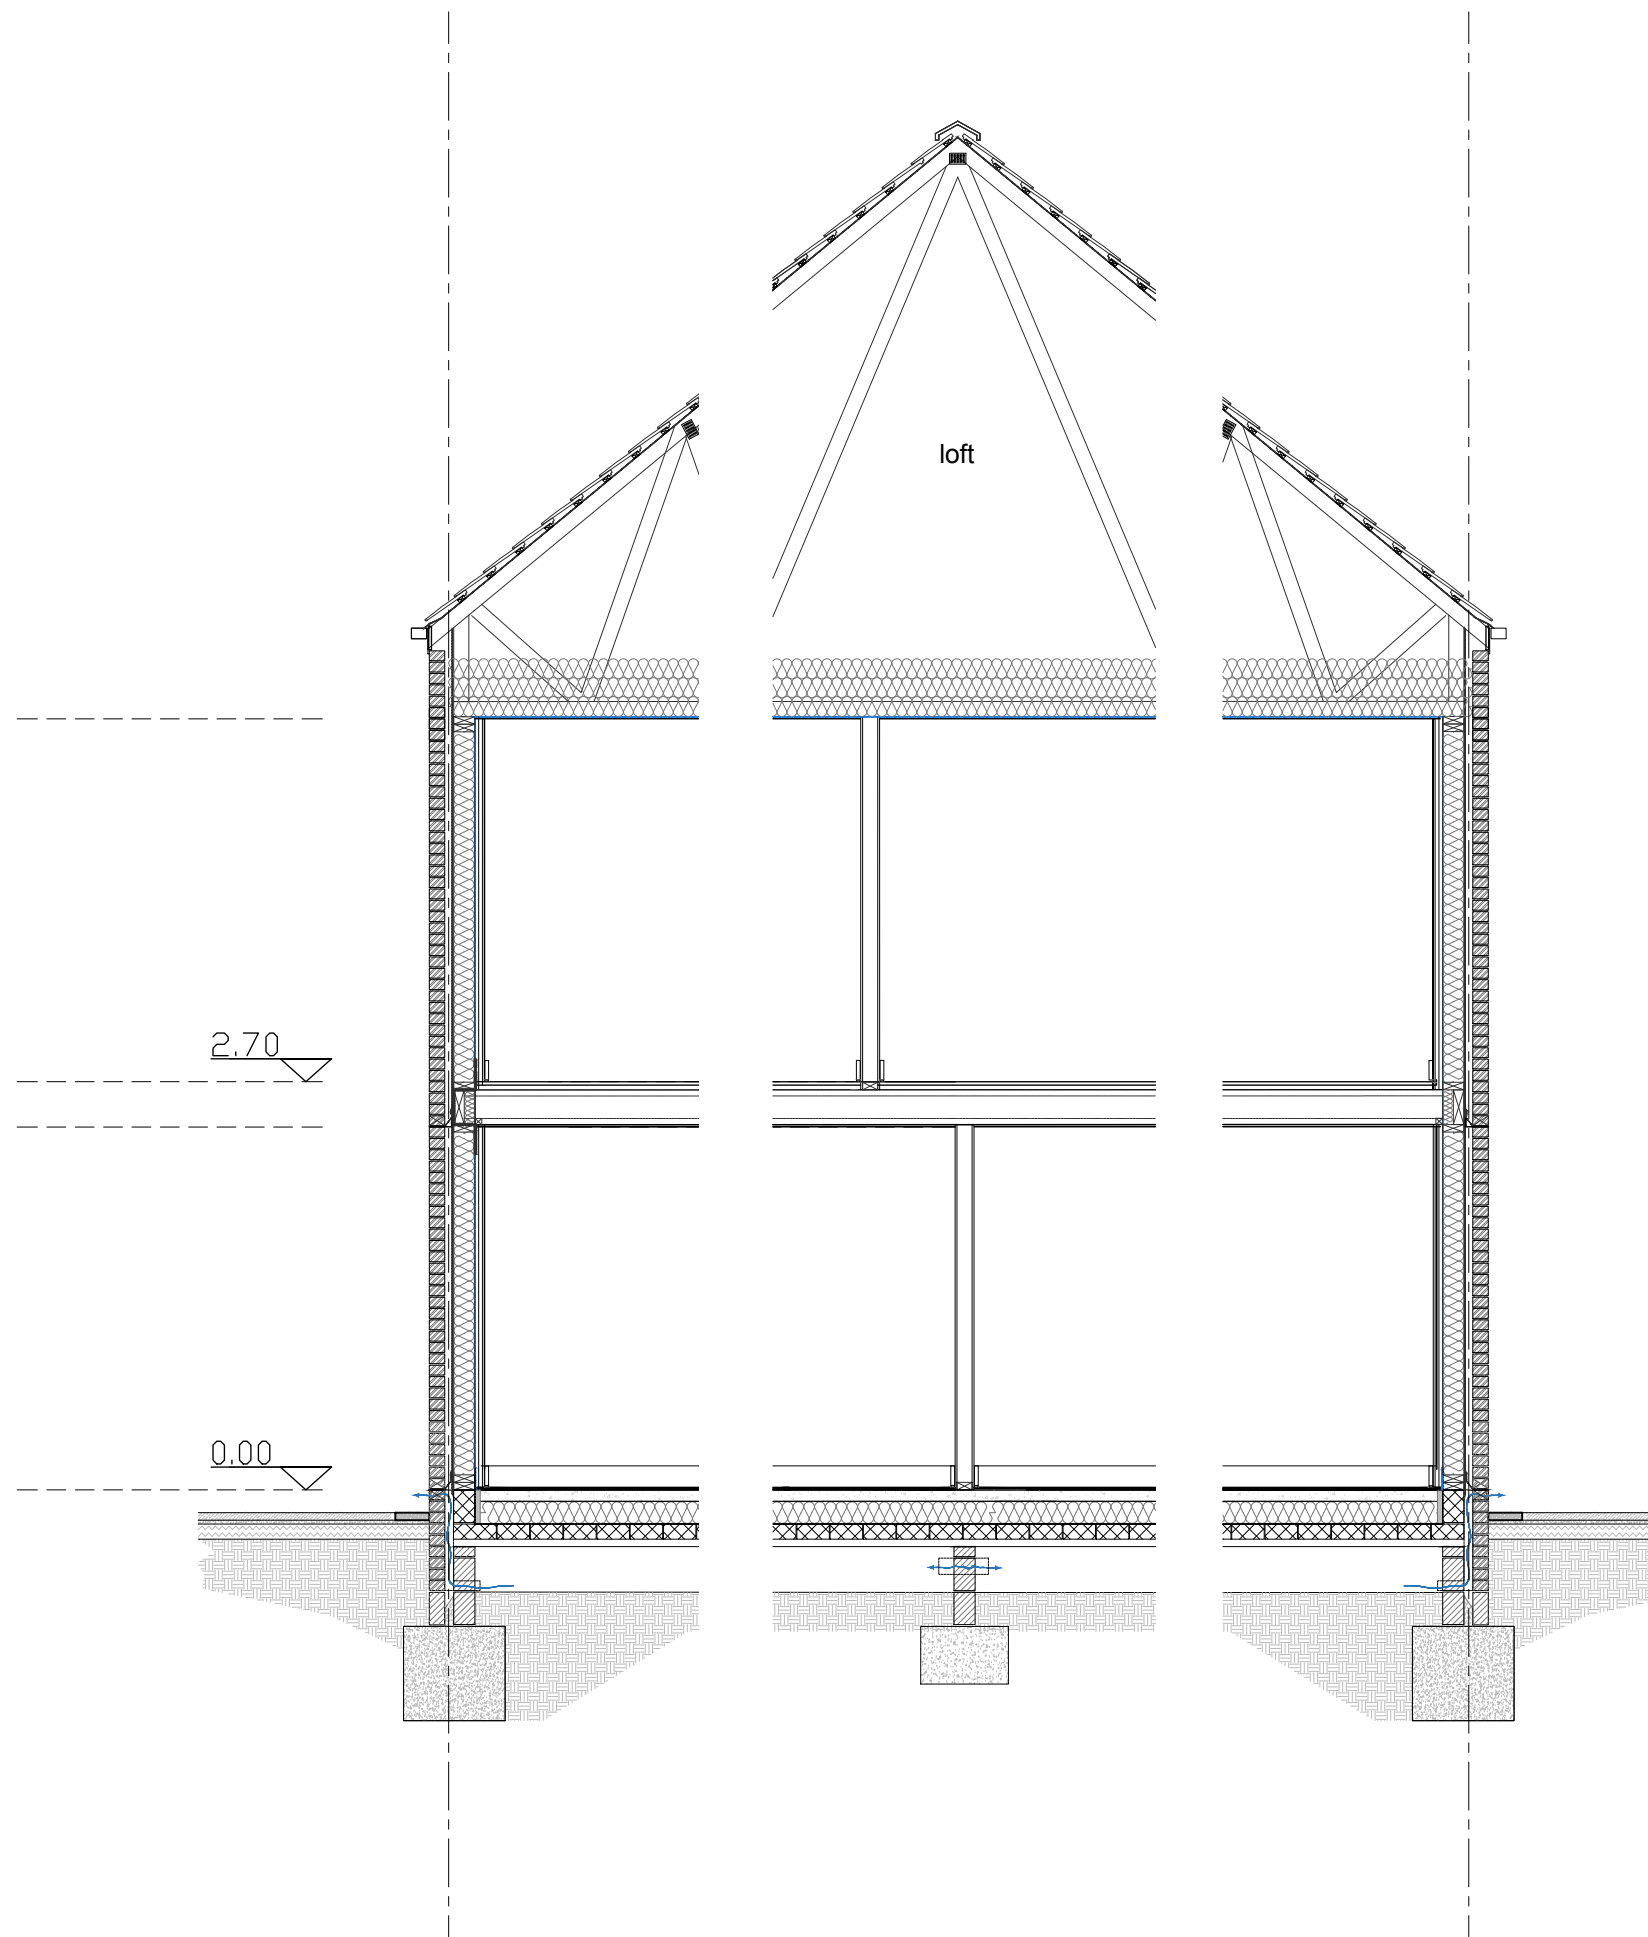


Typical 3 Bed Section A-A (Cold Roof)

Typical 4 Bed Section A-A (Warm Roof)

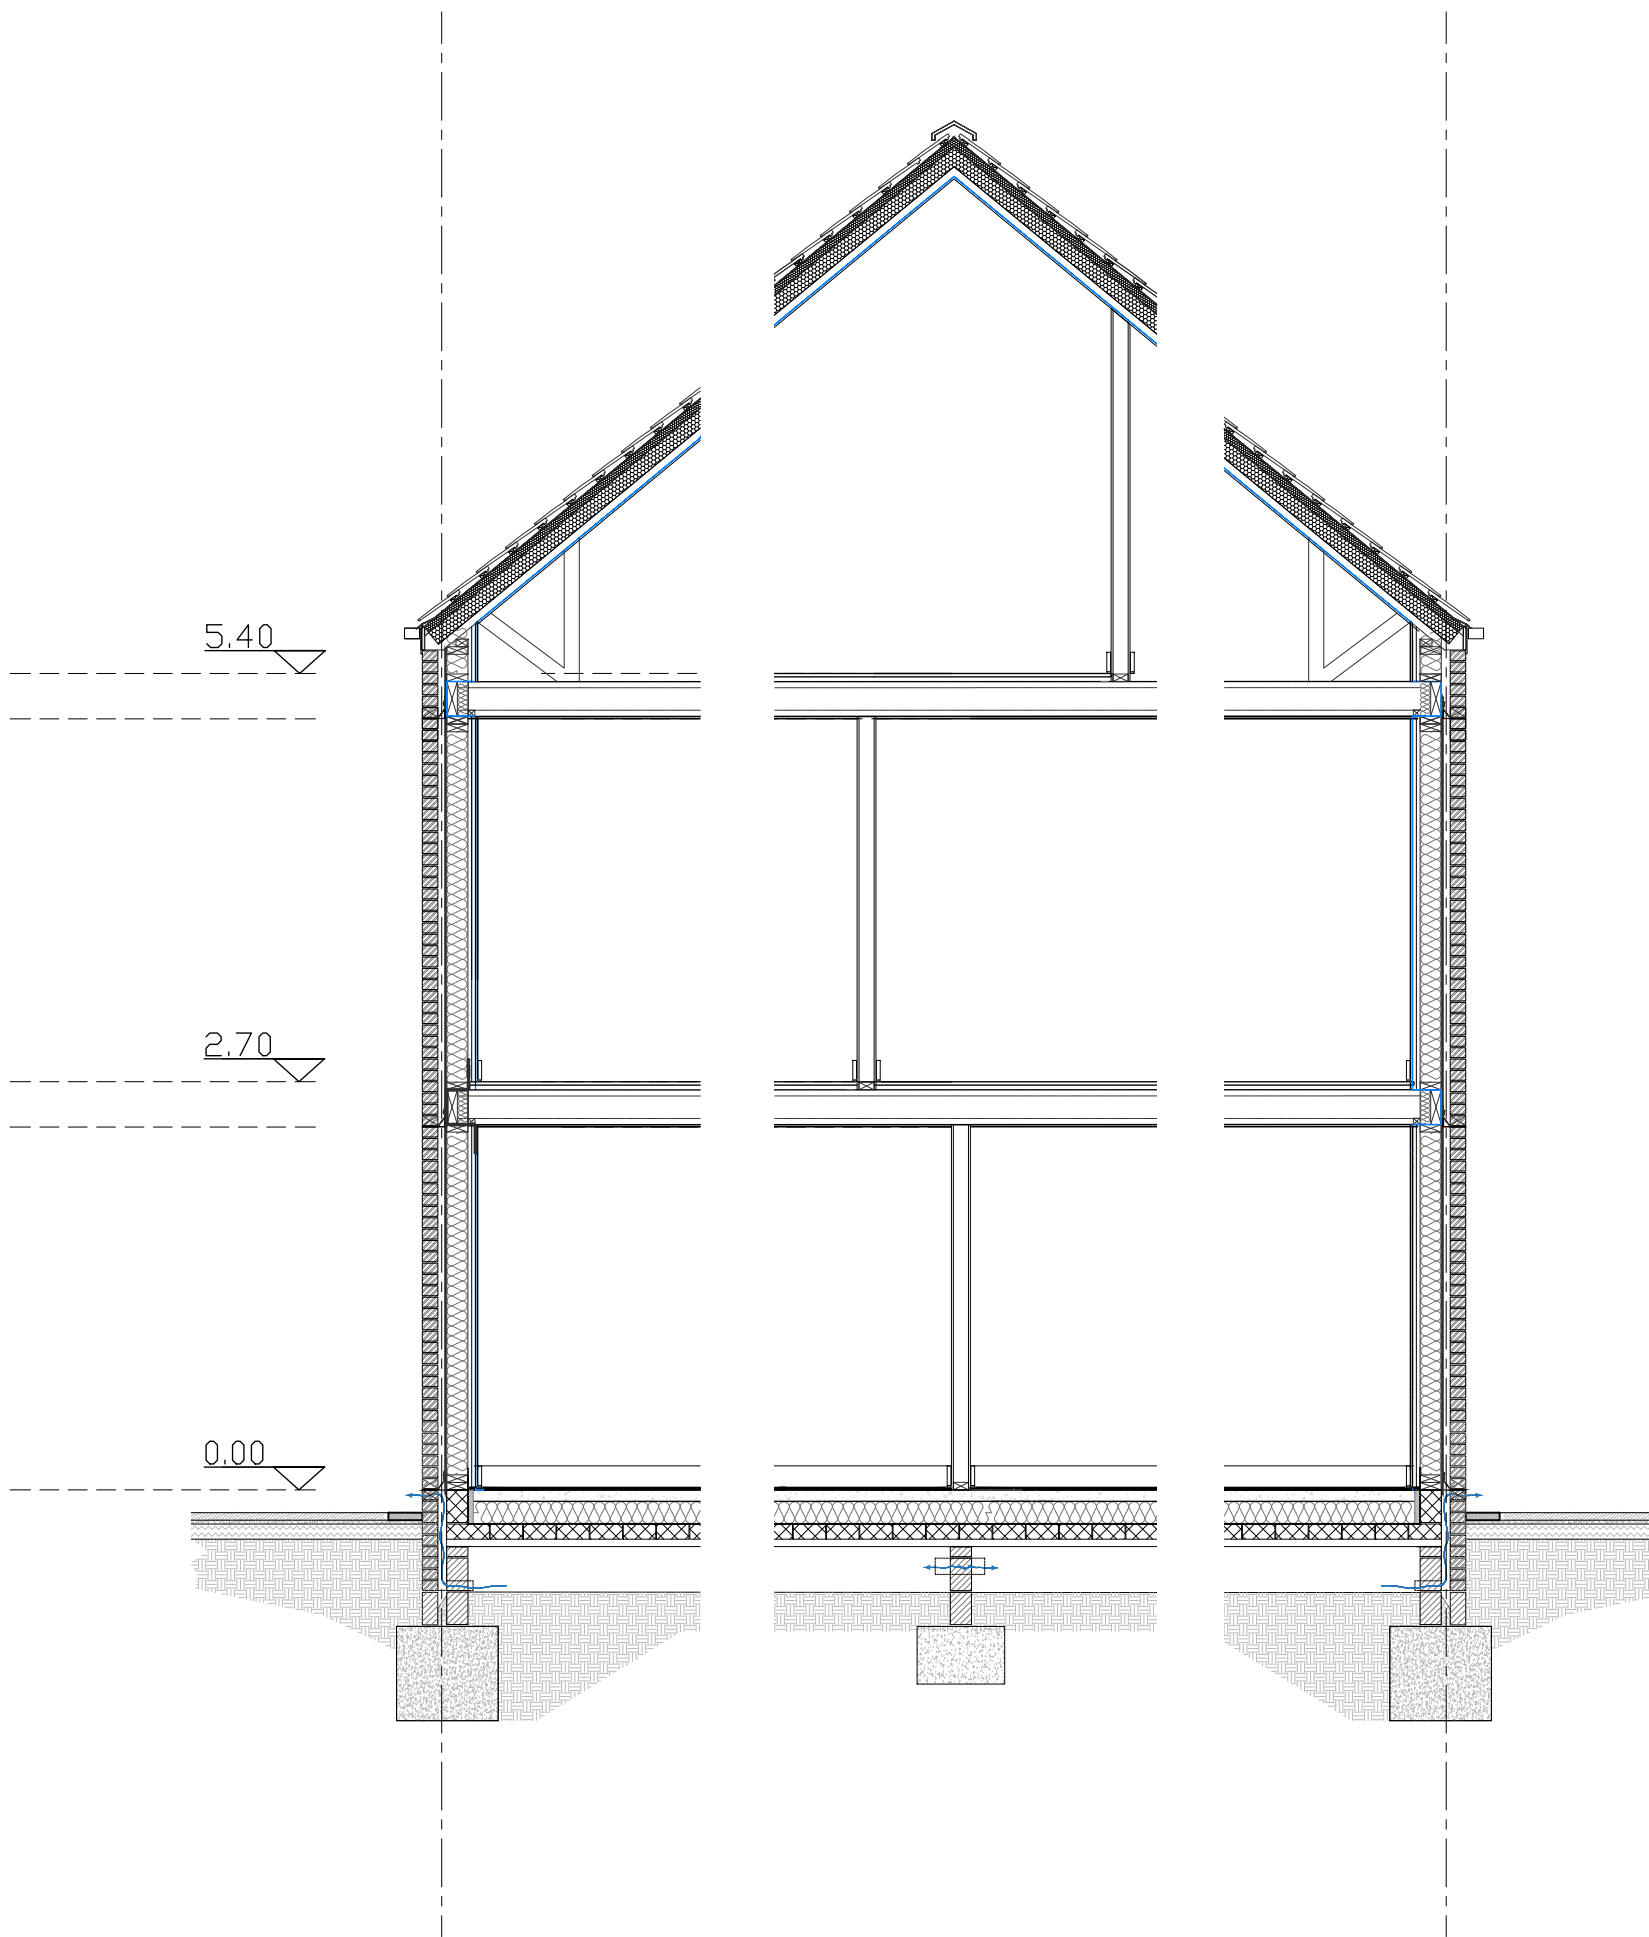

Typical 4 Bed Section A-A (Warm Roof)

Typical External Wall

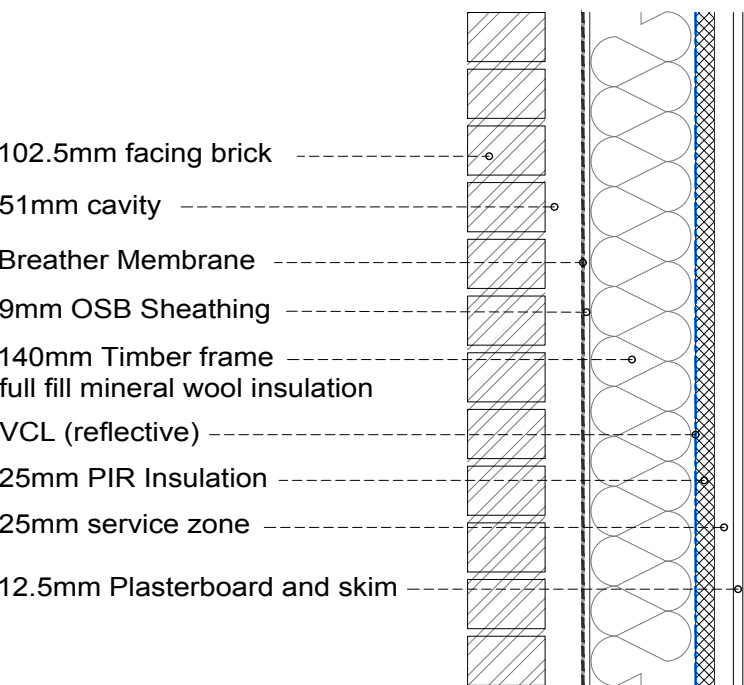

Note: Design/Layouts/Areas are indicative only at this stage and subject to detailed design.

MC AU Modern City Architecture & Urbanism
Eastgate, 2 Castle Street
Castlefield
Manchester
M3 4LZ
0161 974 7203
info@mcau.co.uk
www.mcau.co.uk

Client
Rowlinson

Project
Silk Street, Manchester

Description
GA Proposed House Types
Typical House Type Sections

Status
Planning

Scale	Drawn	Date
1:50 @ A1	MM	Apr 21
Job number	Drawing number	Revision
1184	04-HT-001	P02

Copyright MODERN CITY | Architecture + Urbanism