


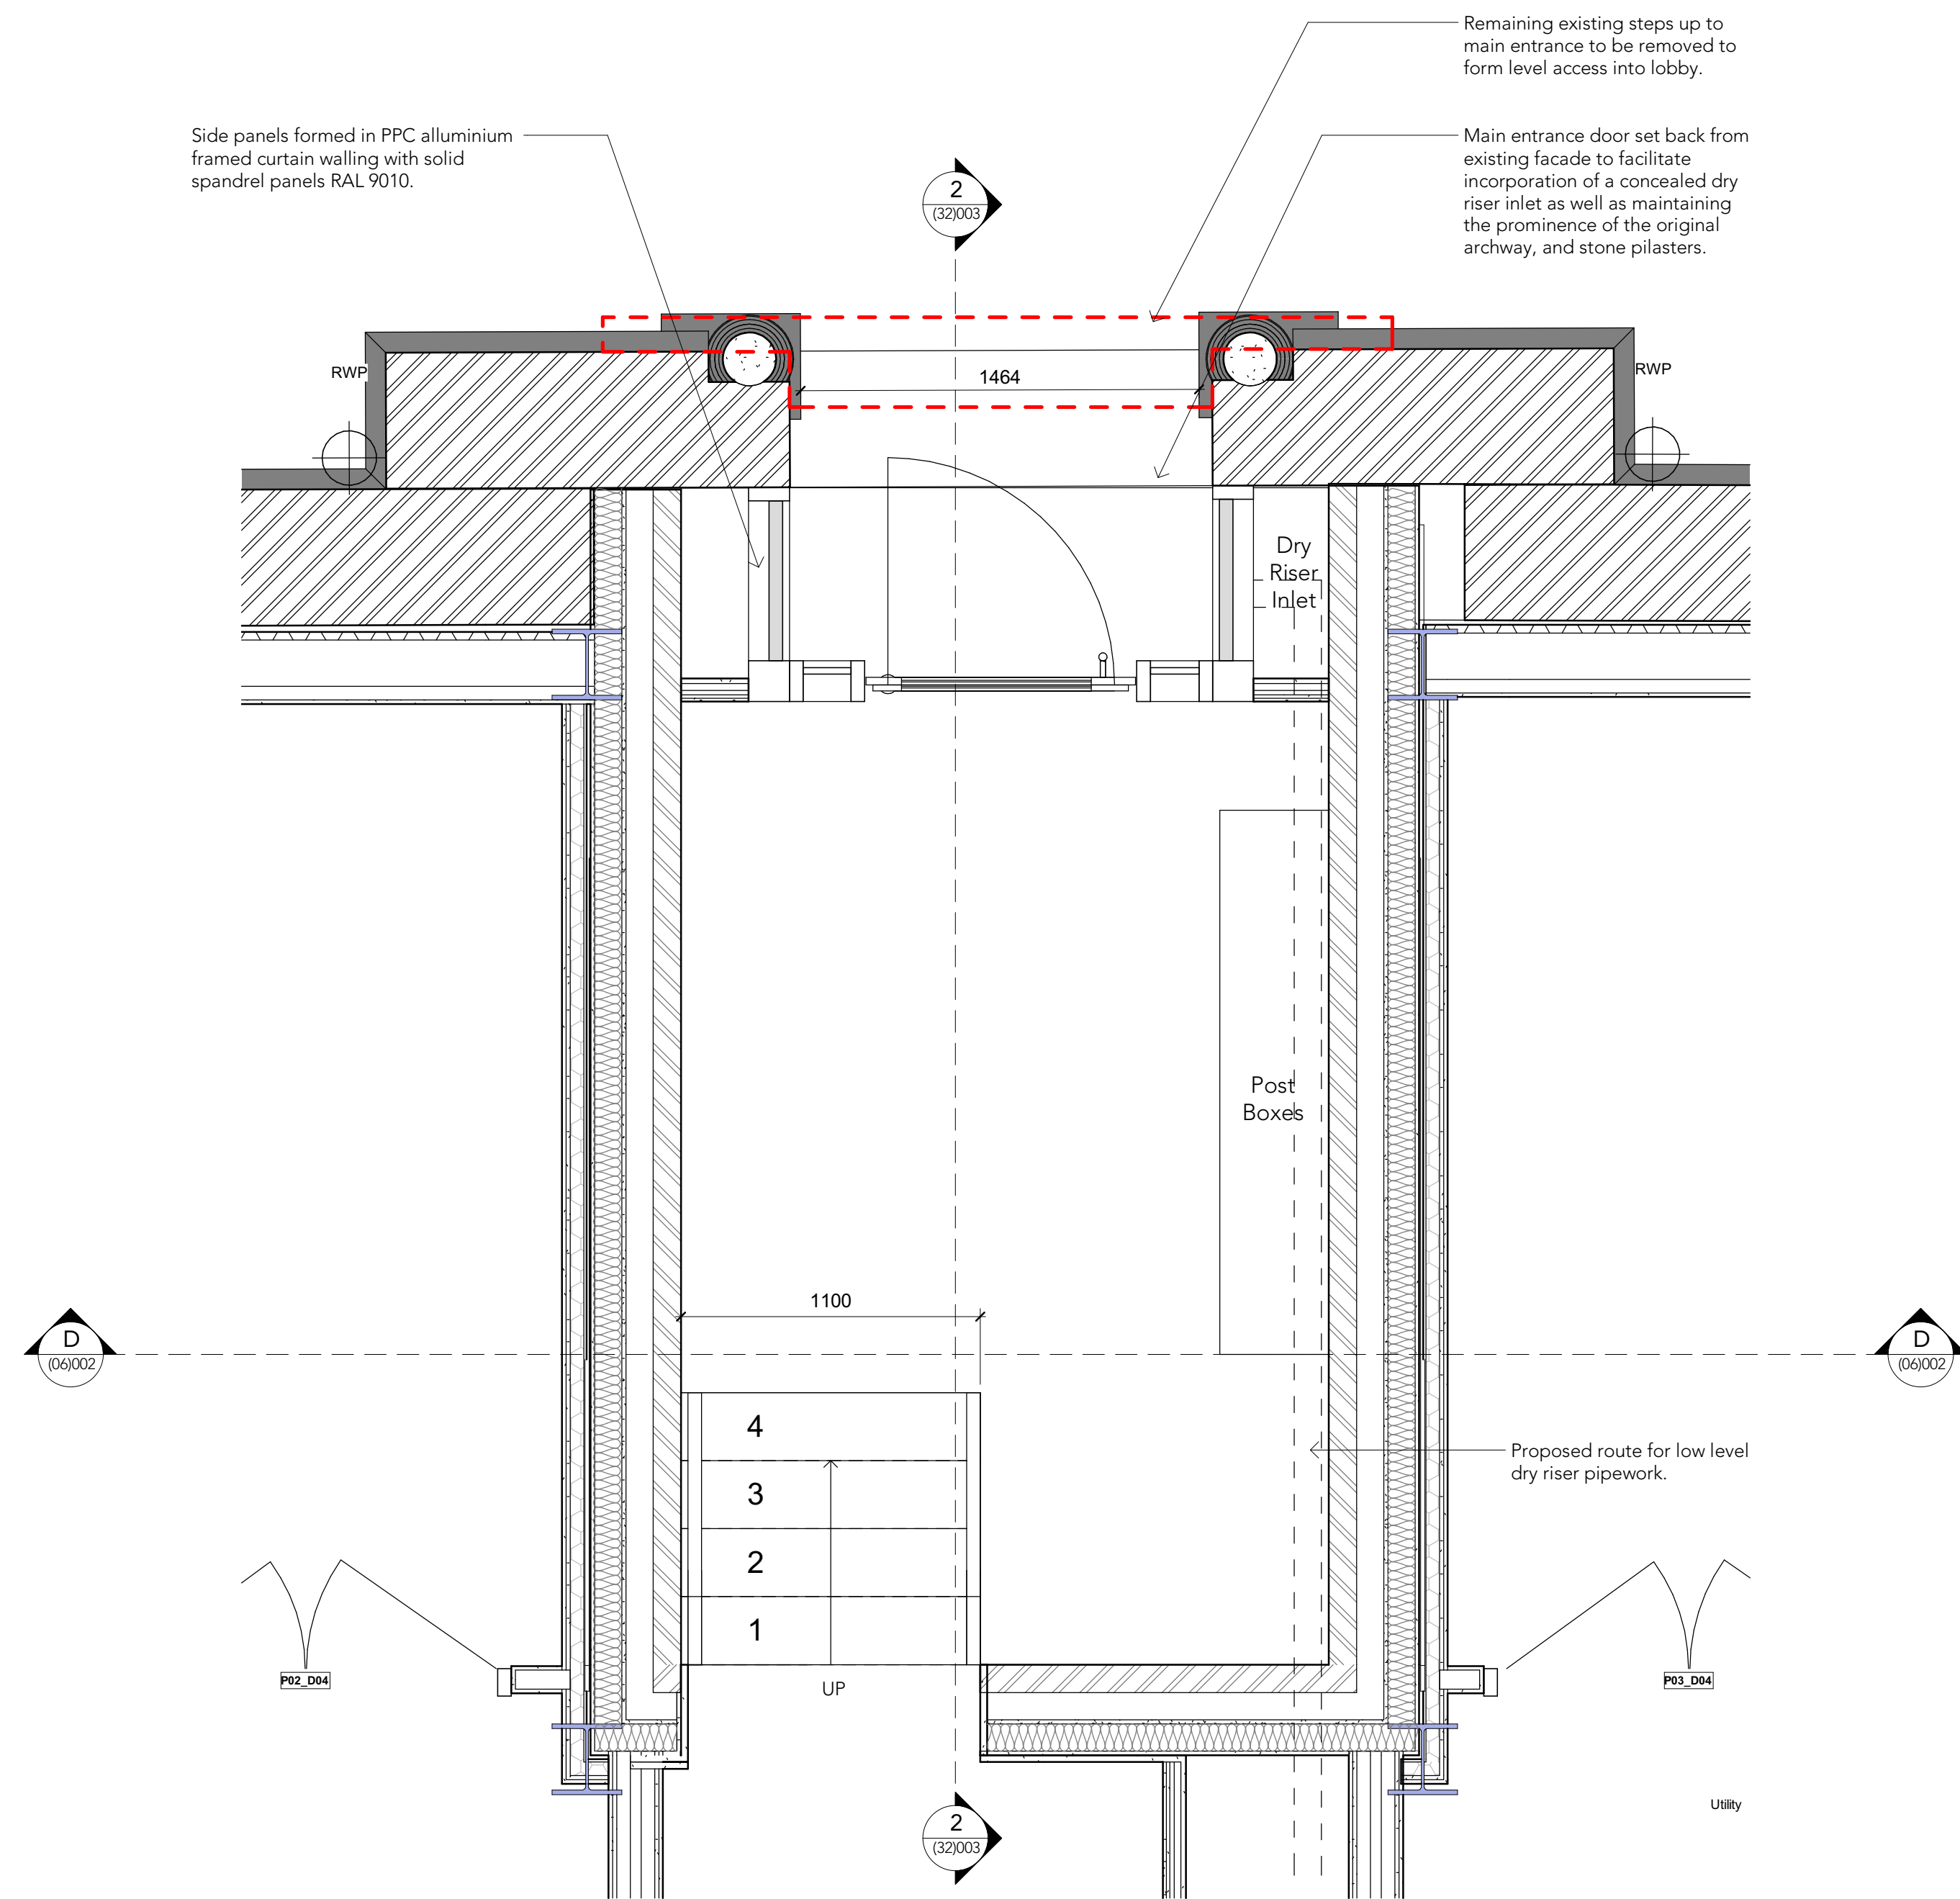


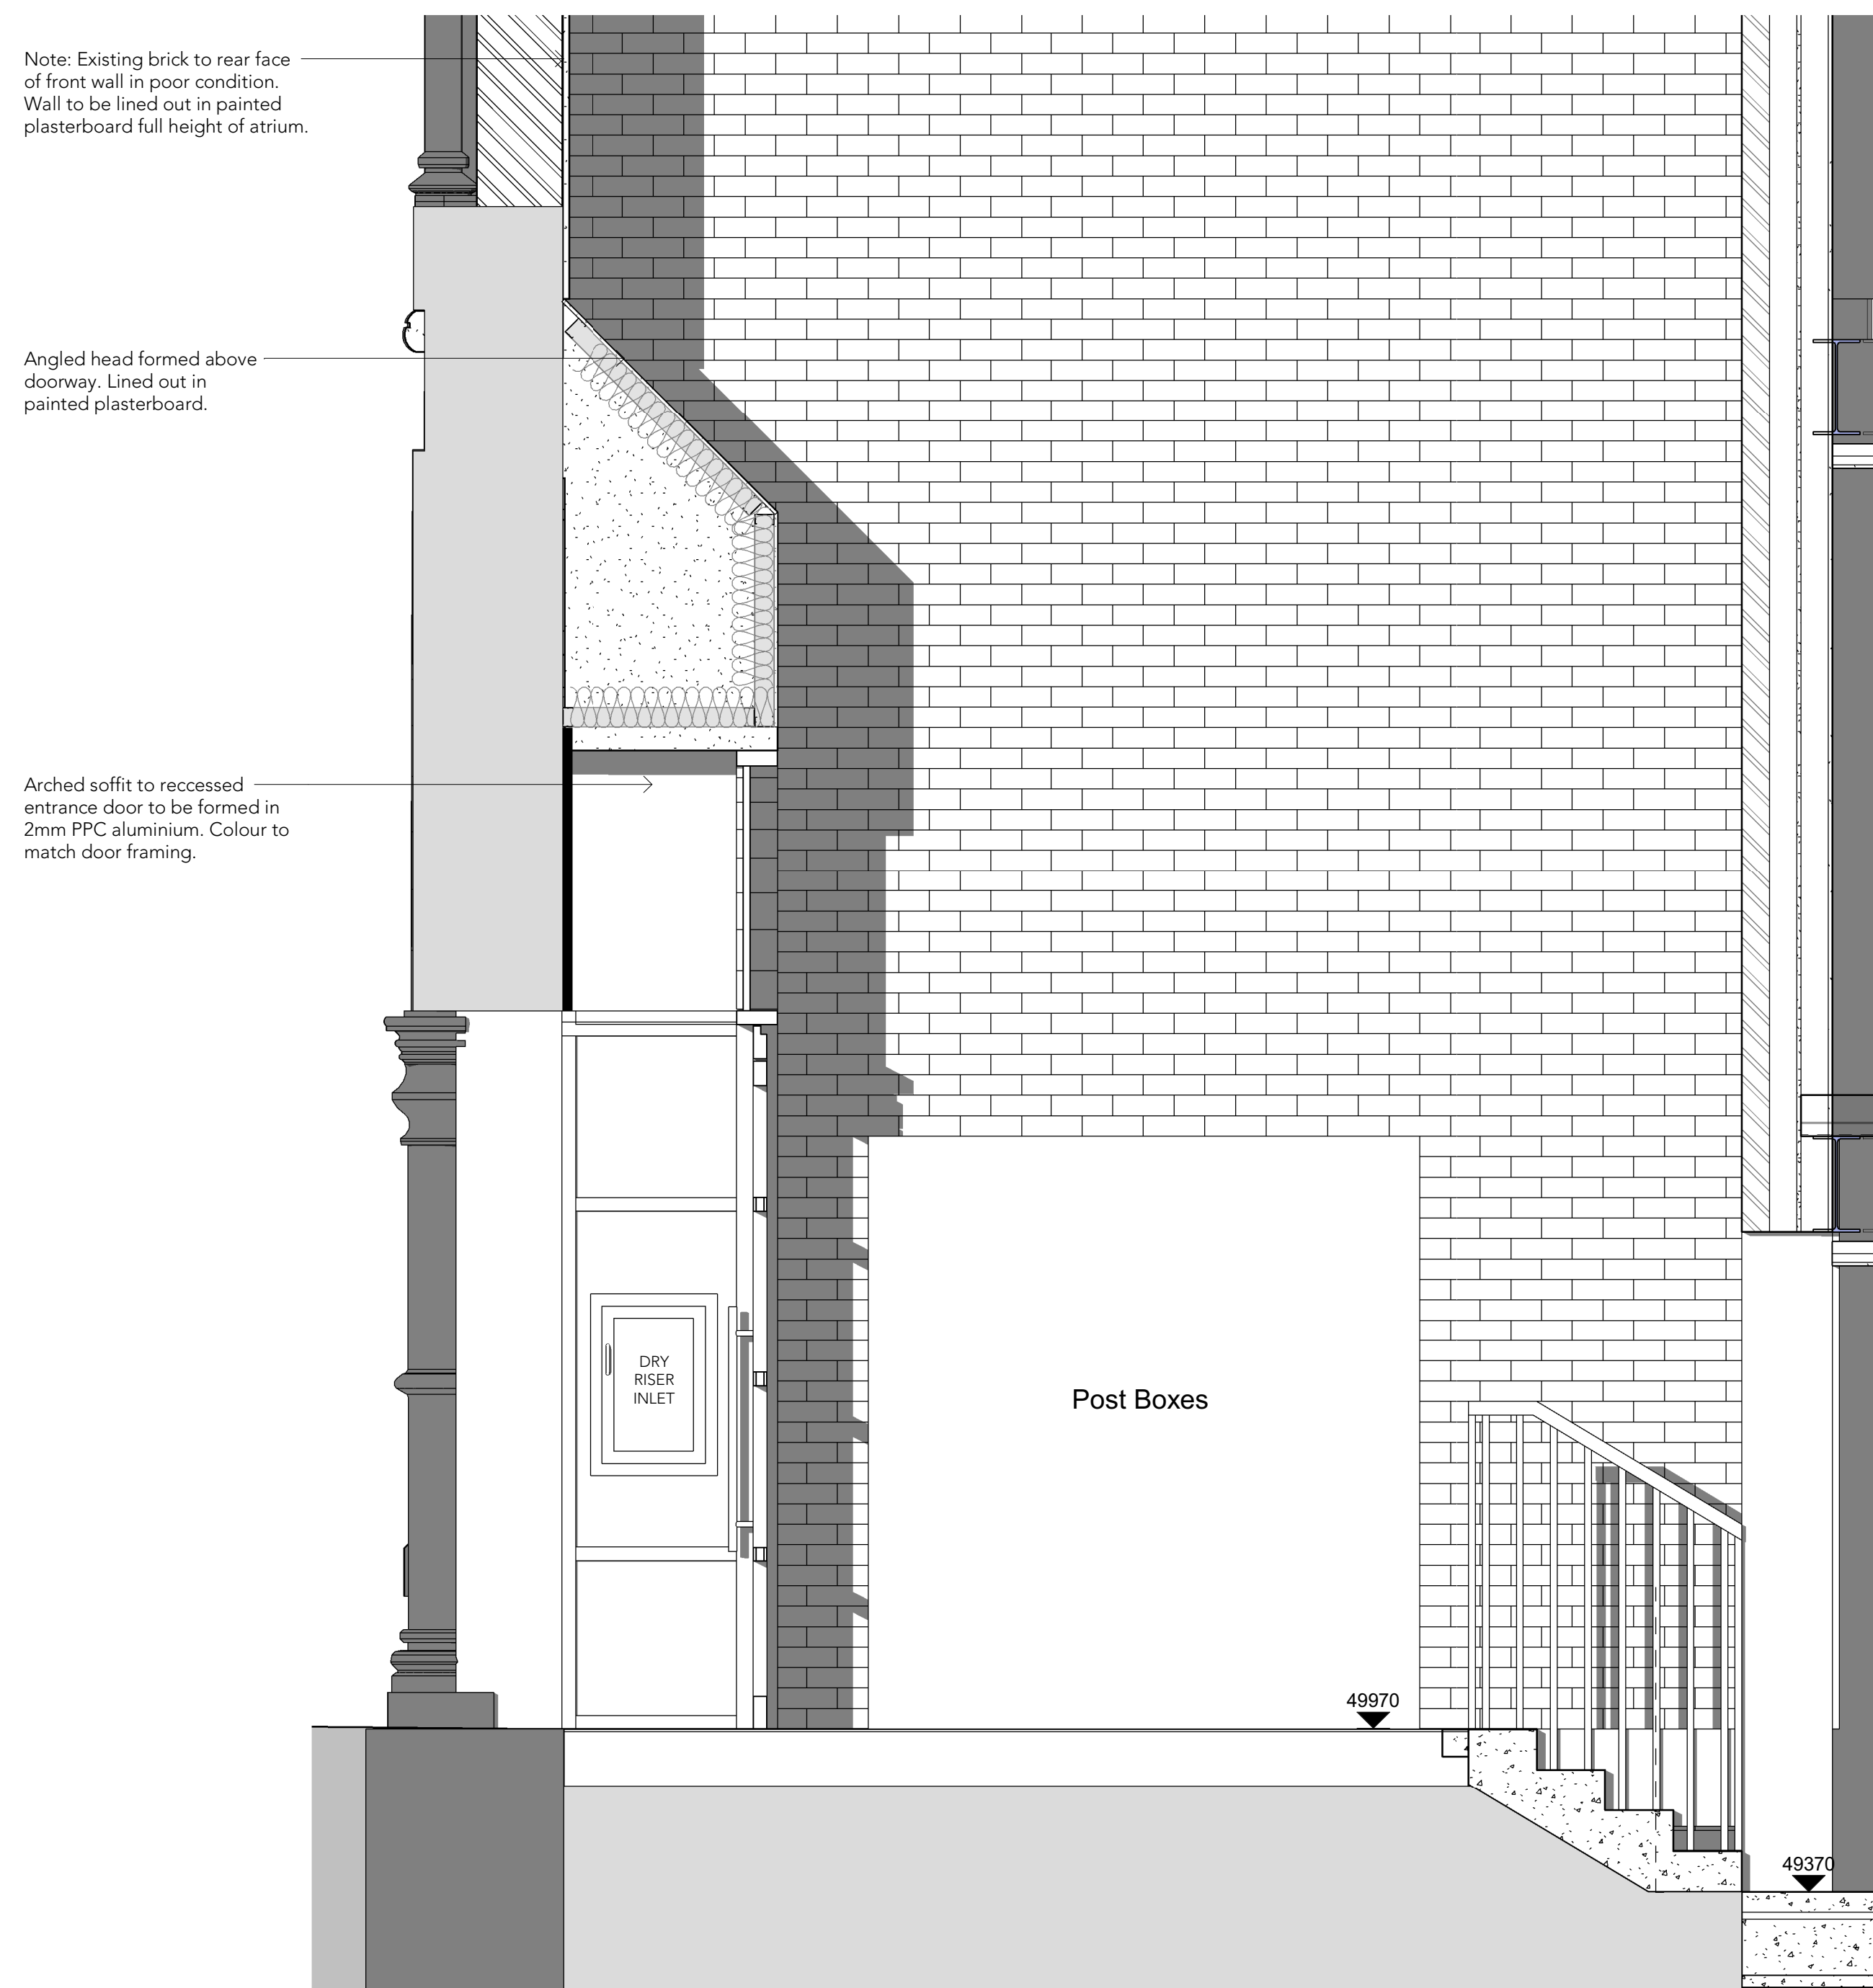

Main Entrance Plan Detail
1 : 20

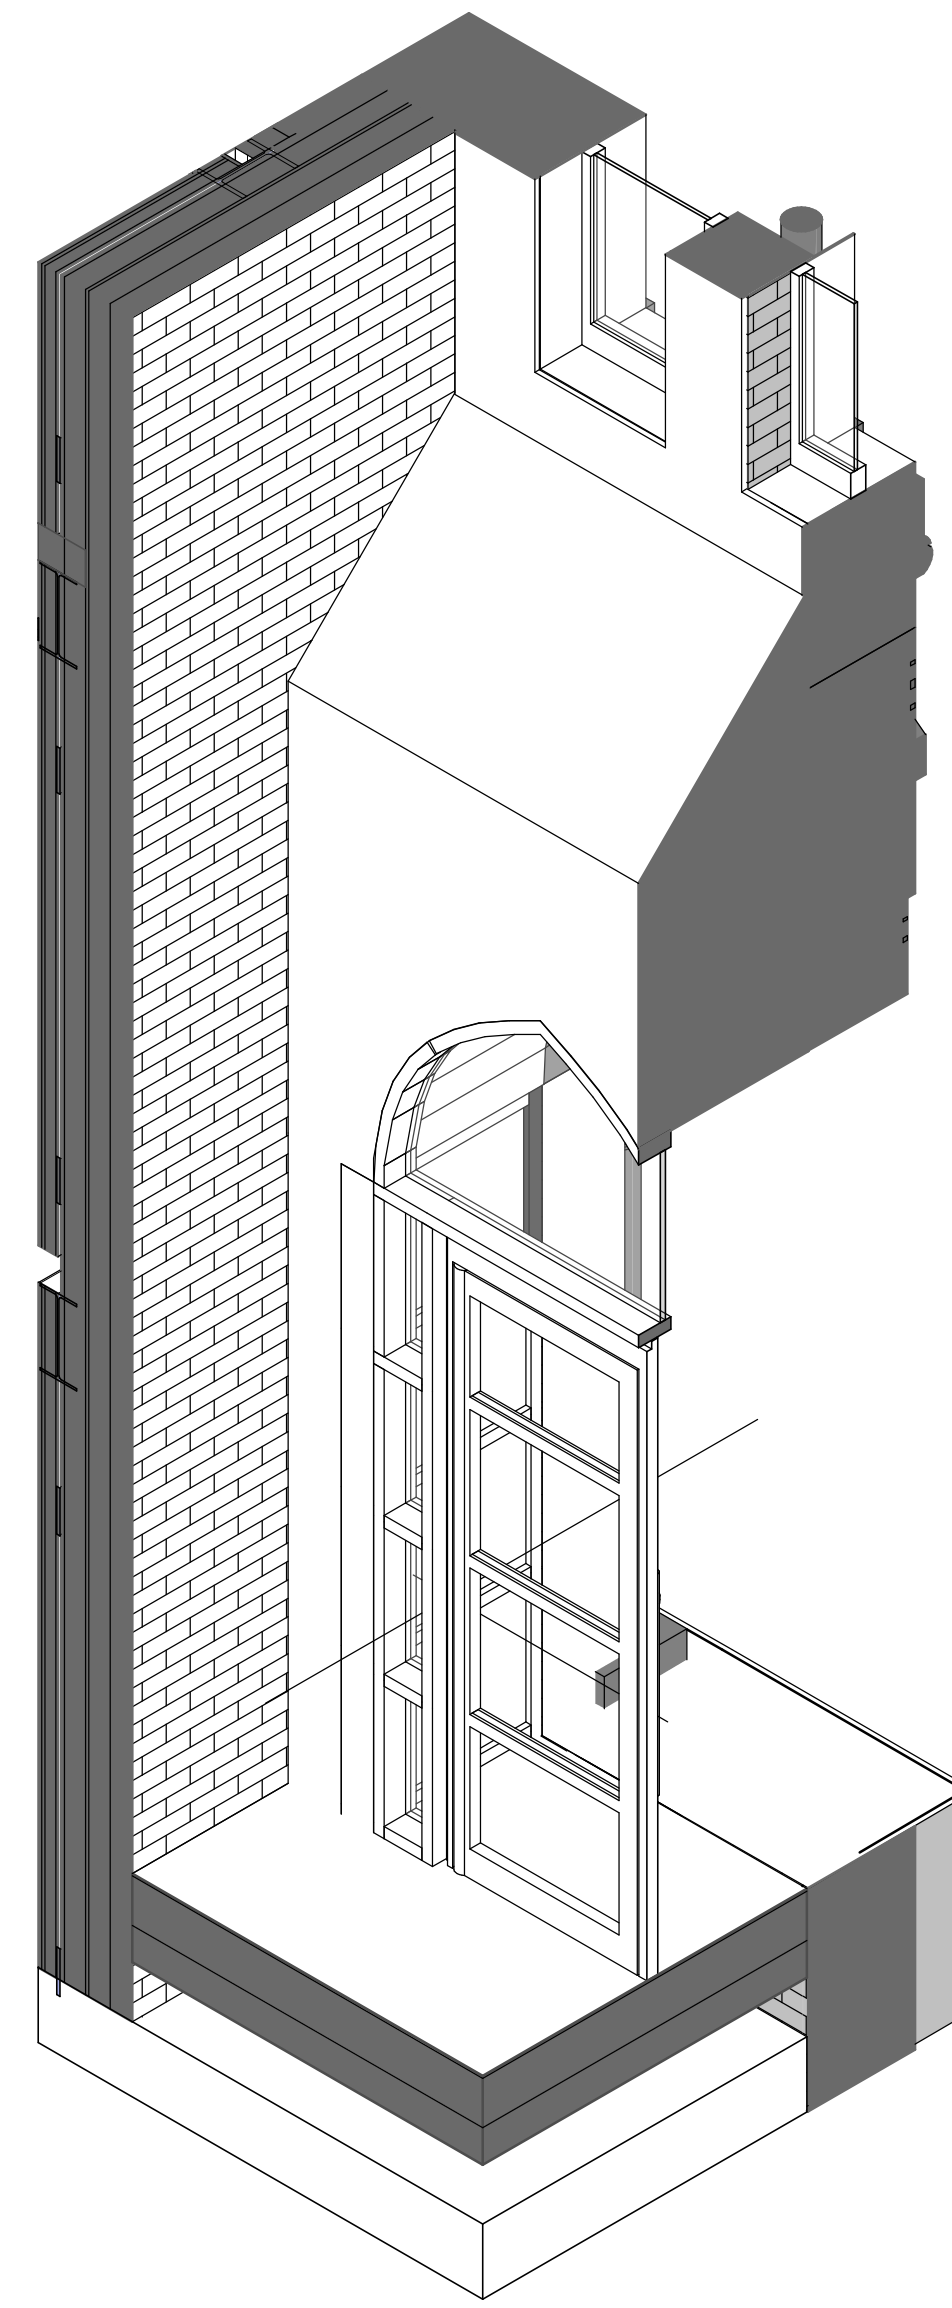

Main Entrance Section Detail
1 : 20

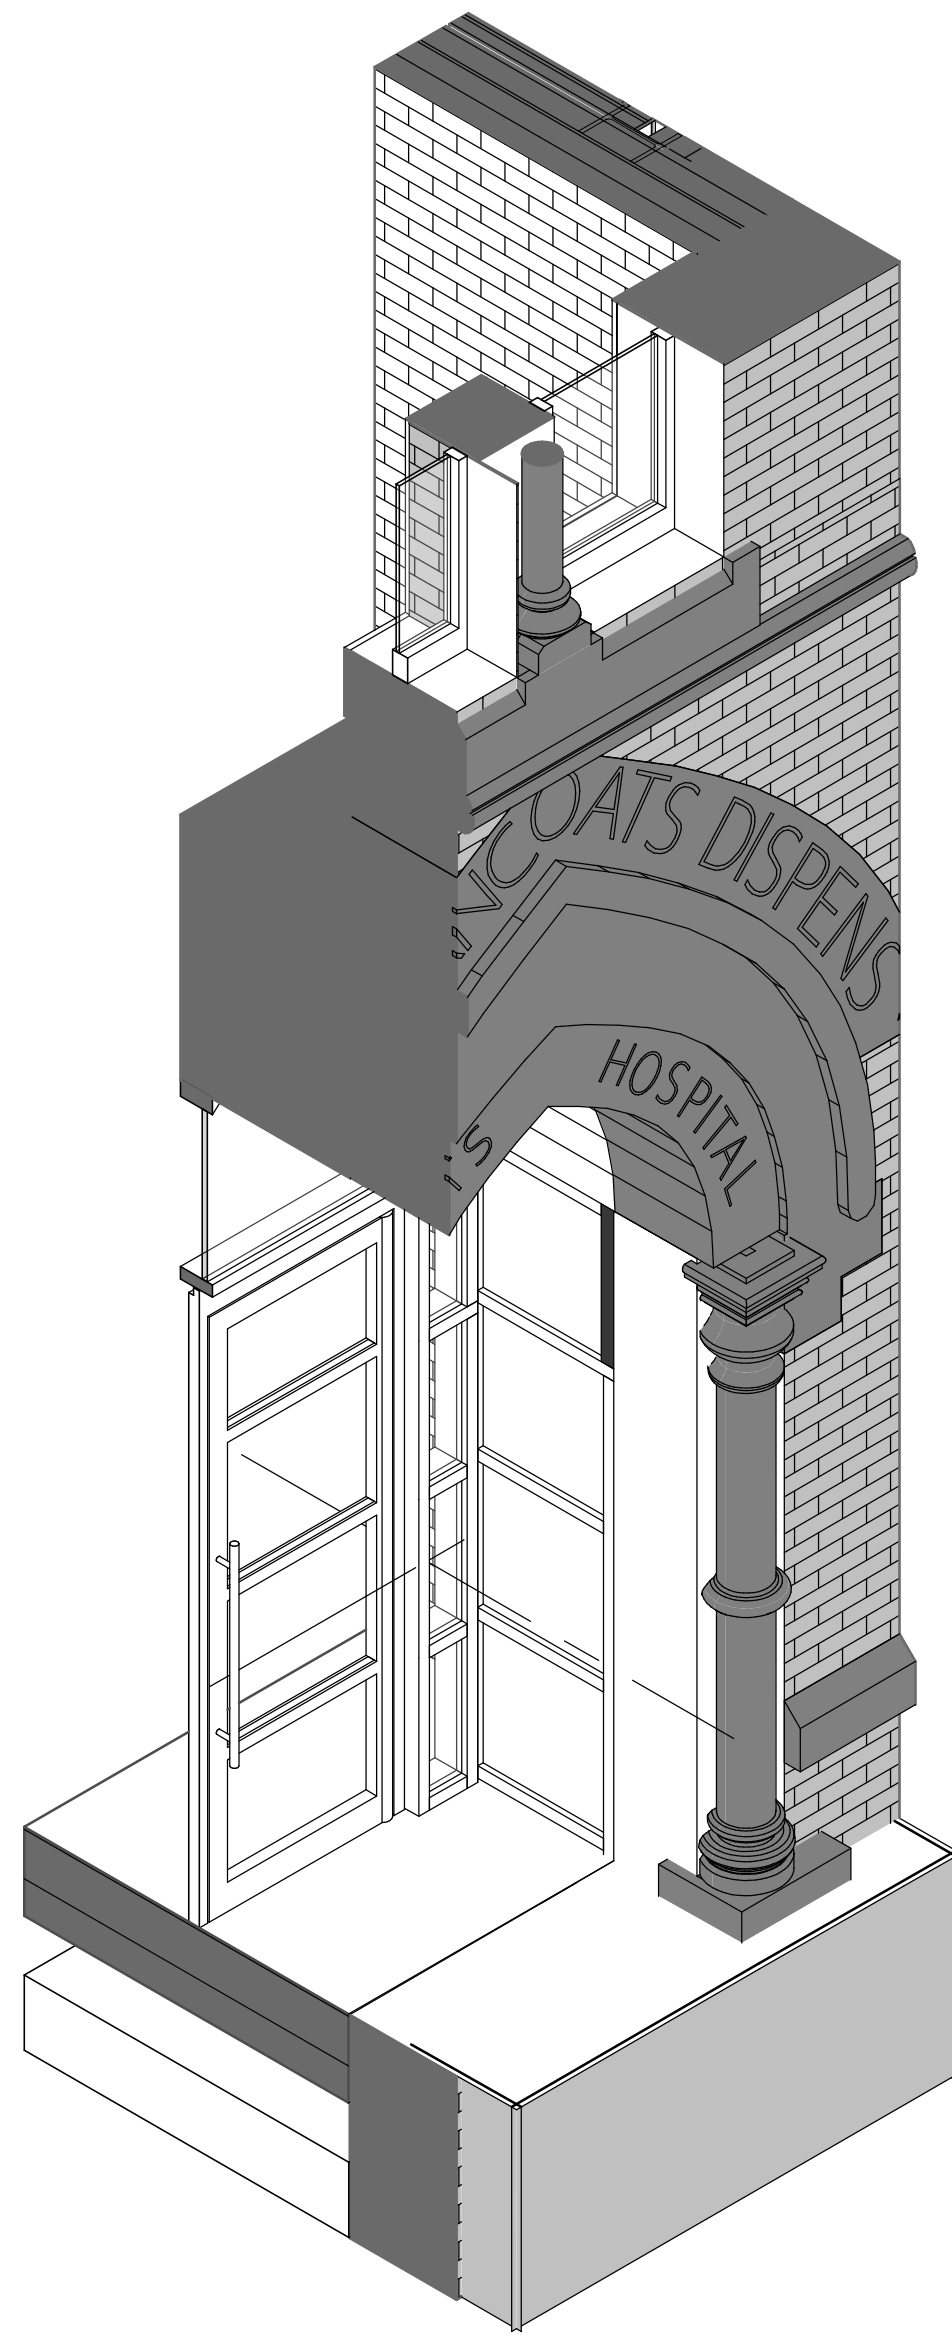

Main Entrance Elevation Detail
1 : 20

P0	09.02.2021	Planning Issue
----	------------	----------------

Rev	Date	Info	Details
-----	------	------	---------

© The moral rights of the author are hereby asserted.
This drawing and design is the sole property of Buttress Ltd and must not be reproduced without permission.
Buttress Ltd is a registered company in the UK. 101973

Buttress

41 Bengal Street
Manchester
M4 6AF

T 0161 236 3303
E contact@buttress.net
W www.buttress.net

Project Title	Ancoats Dispensary
Client	Great Places Housing Group
Location	Ancoats, Greater Manchester

Drawing ref	Main Entrance Details
-------------	-----------------------

Date	09/07/2021 15:55:55	Scale	1 : 20
Checker	AH	Orig Paper Size	A0

Job No:	8803	Status	PRELIMINARY
---------	------	--------	-------------

Project:	Origin:	Zone:	Level:	Type:	Disc:	Number:	Rev:
----------	---------	-------	--------	-------	-------	---------	------

8803-BA-XX-00-DR-A-(32)003- P0