


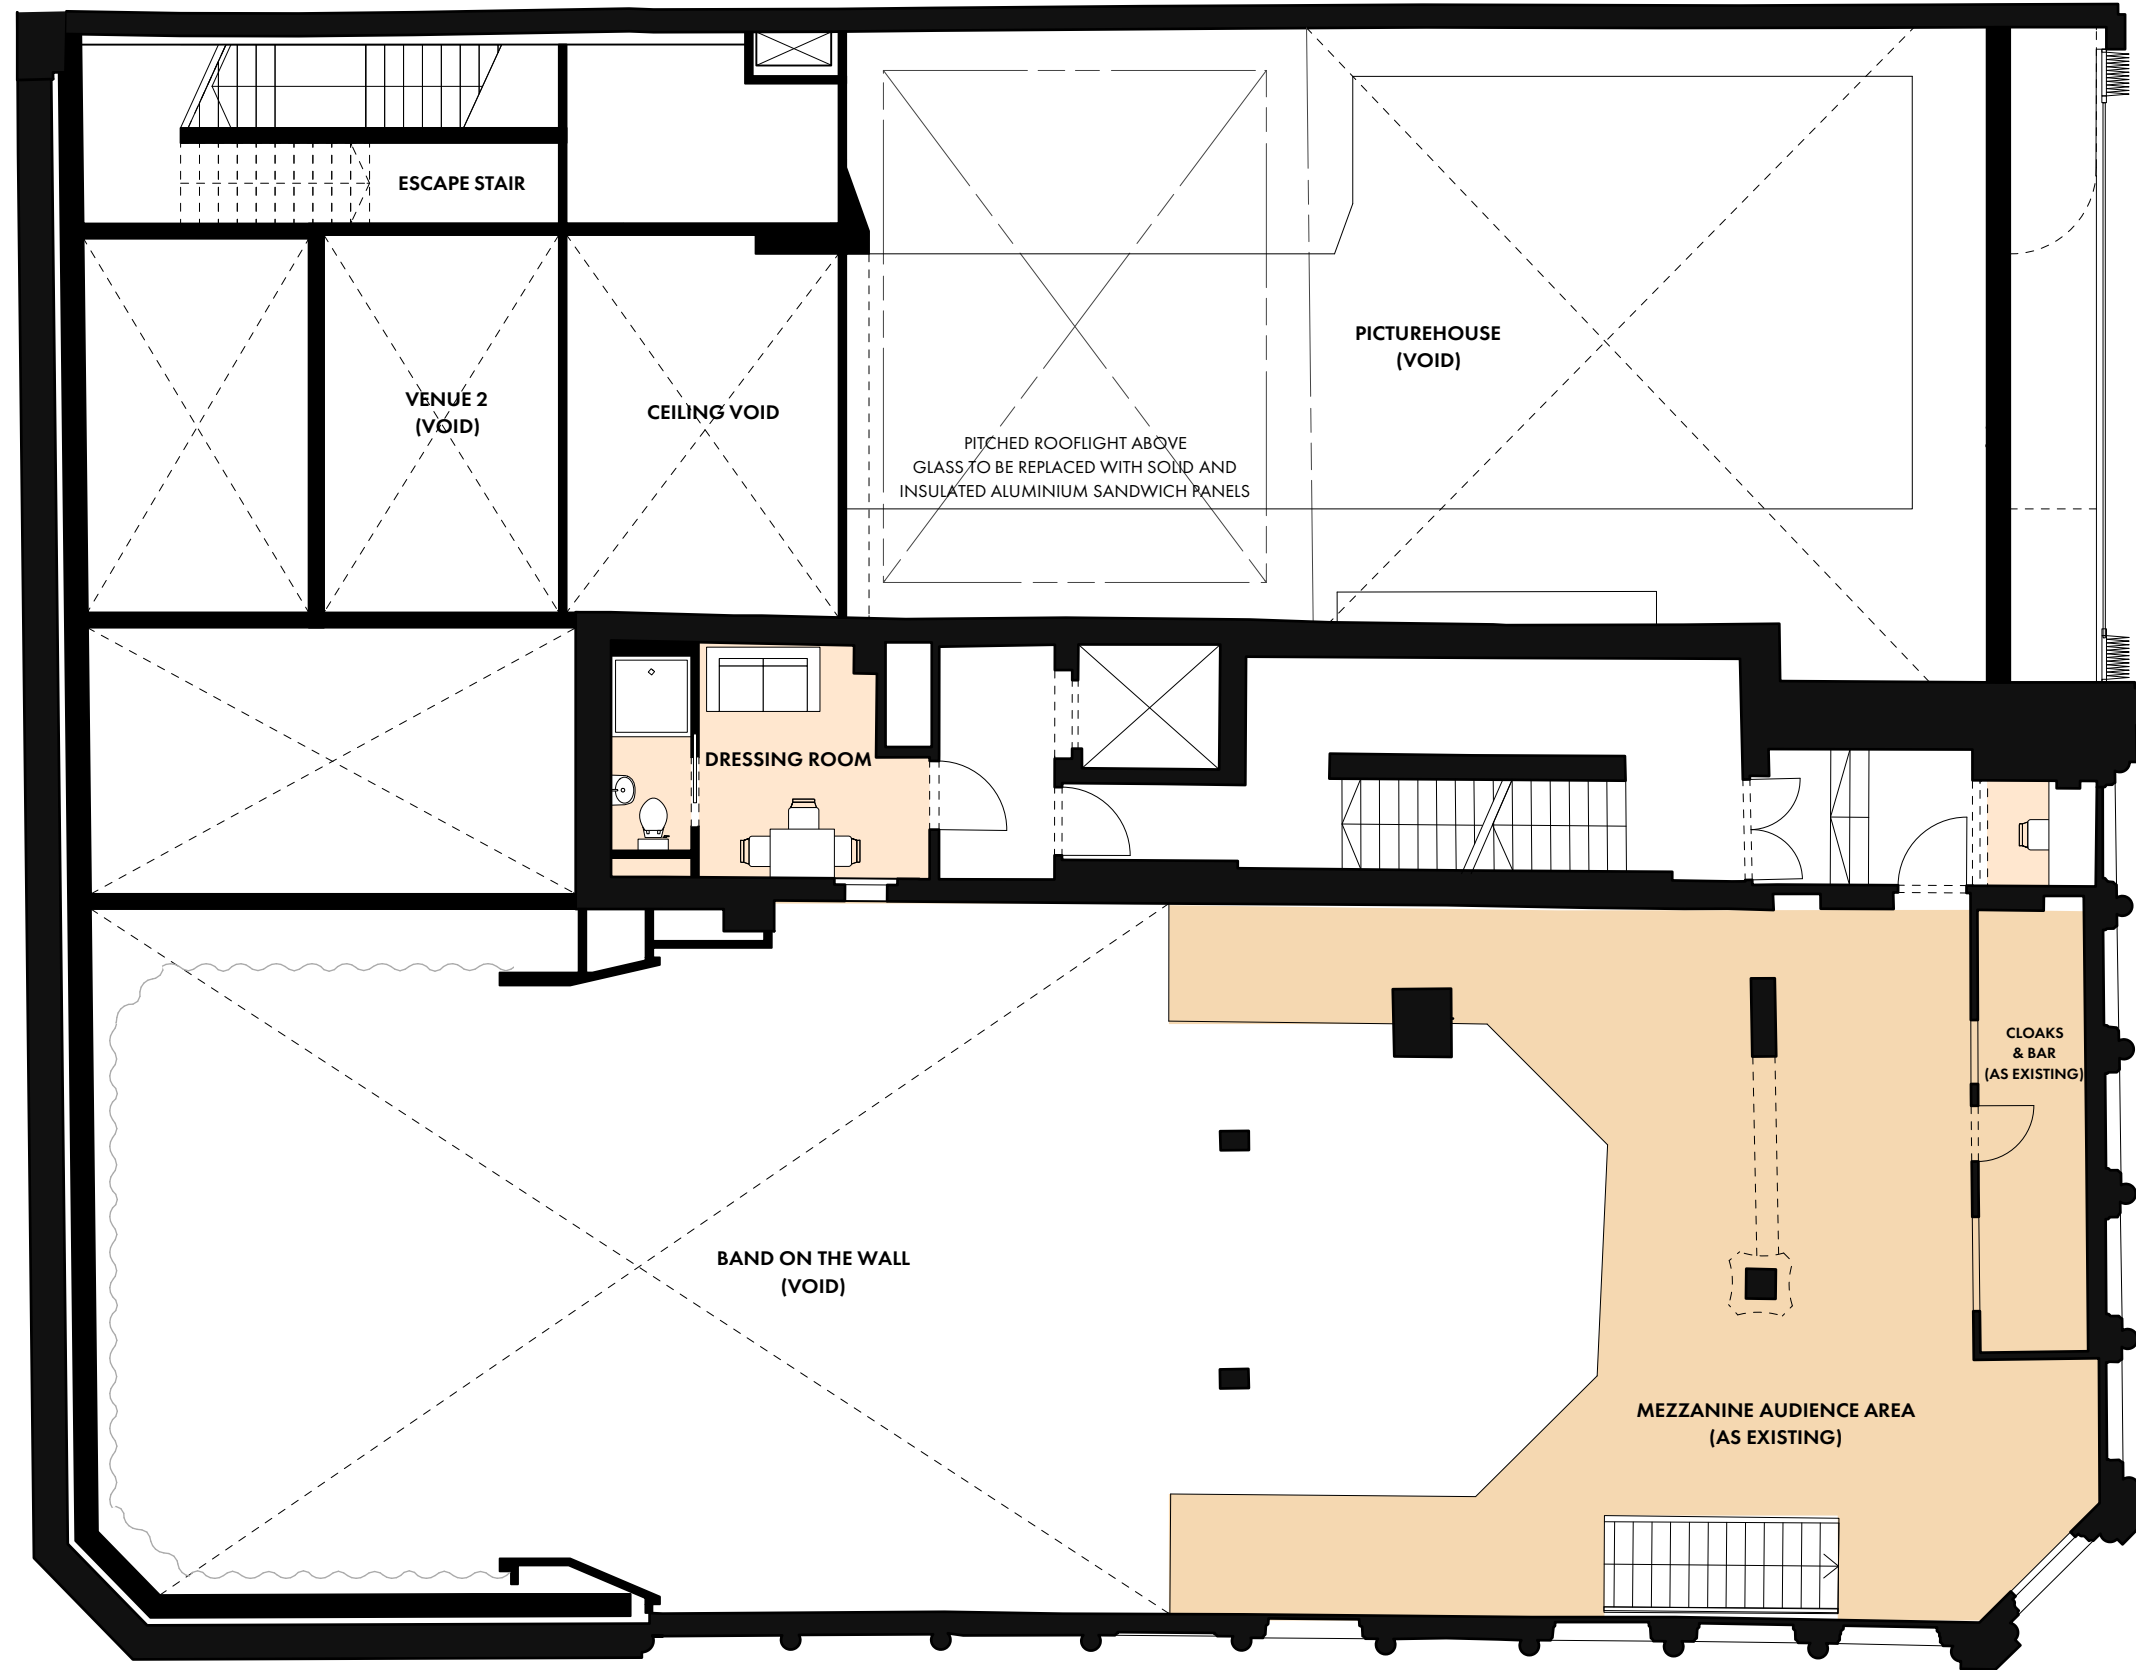

NOTES - REVISION E
 Partitions amendment to suit ground floor
 Note amended for Picturehouse rooflight work
 General amendments to Swan Street front entrance including omission of high level glazing - refer to elevation drawing

PROPOSED MEZZANINE FLOOR PLAN

OMIArchitects

www.omiarchitects.com

BAND ON THE WALL
 PROPOSED MEZZANINE FLOOR PLAN

1387 | L 1002 REV E JULY '20 | 1:100 @ A3

