



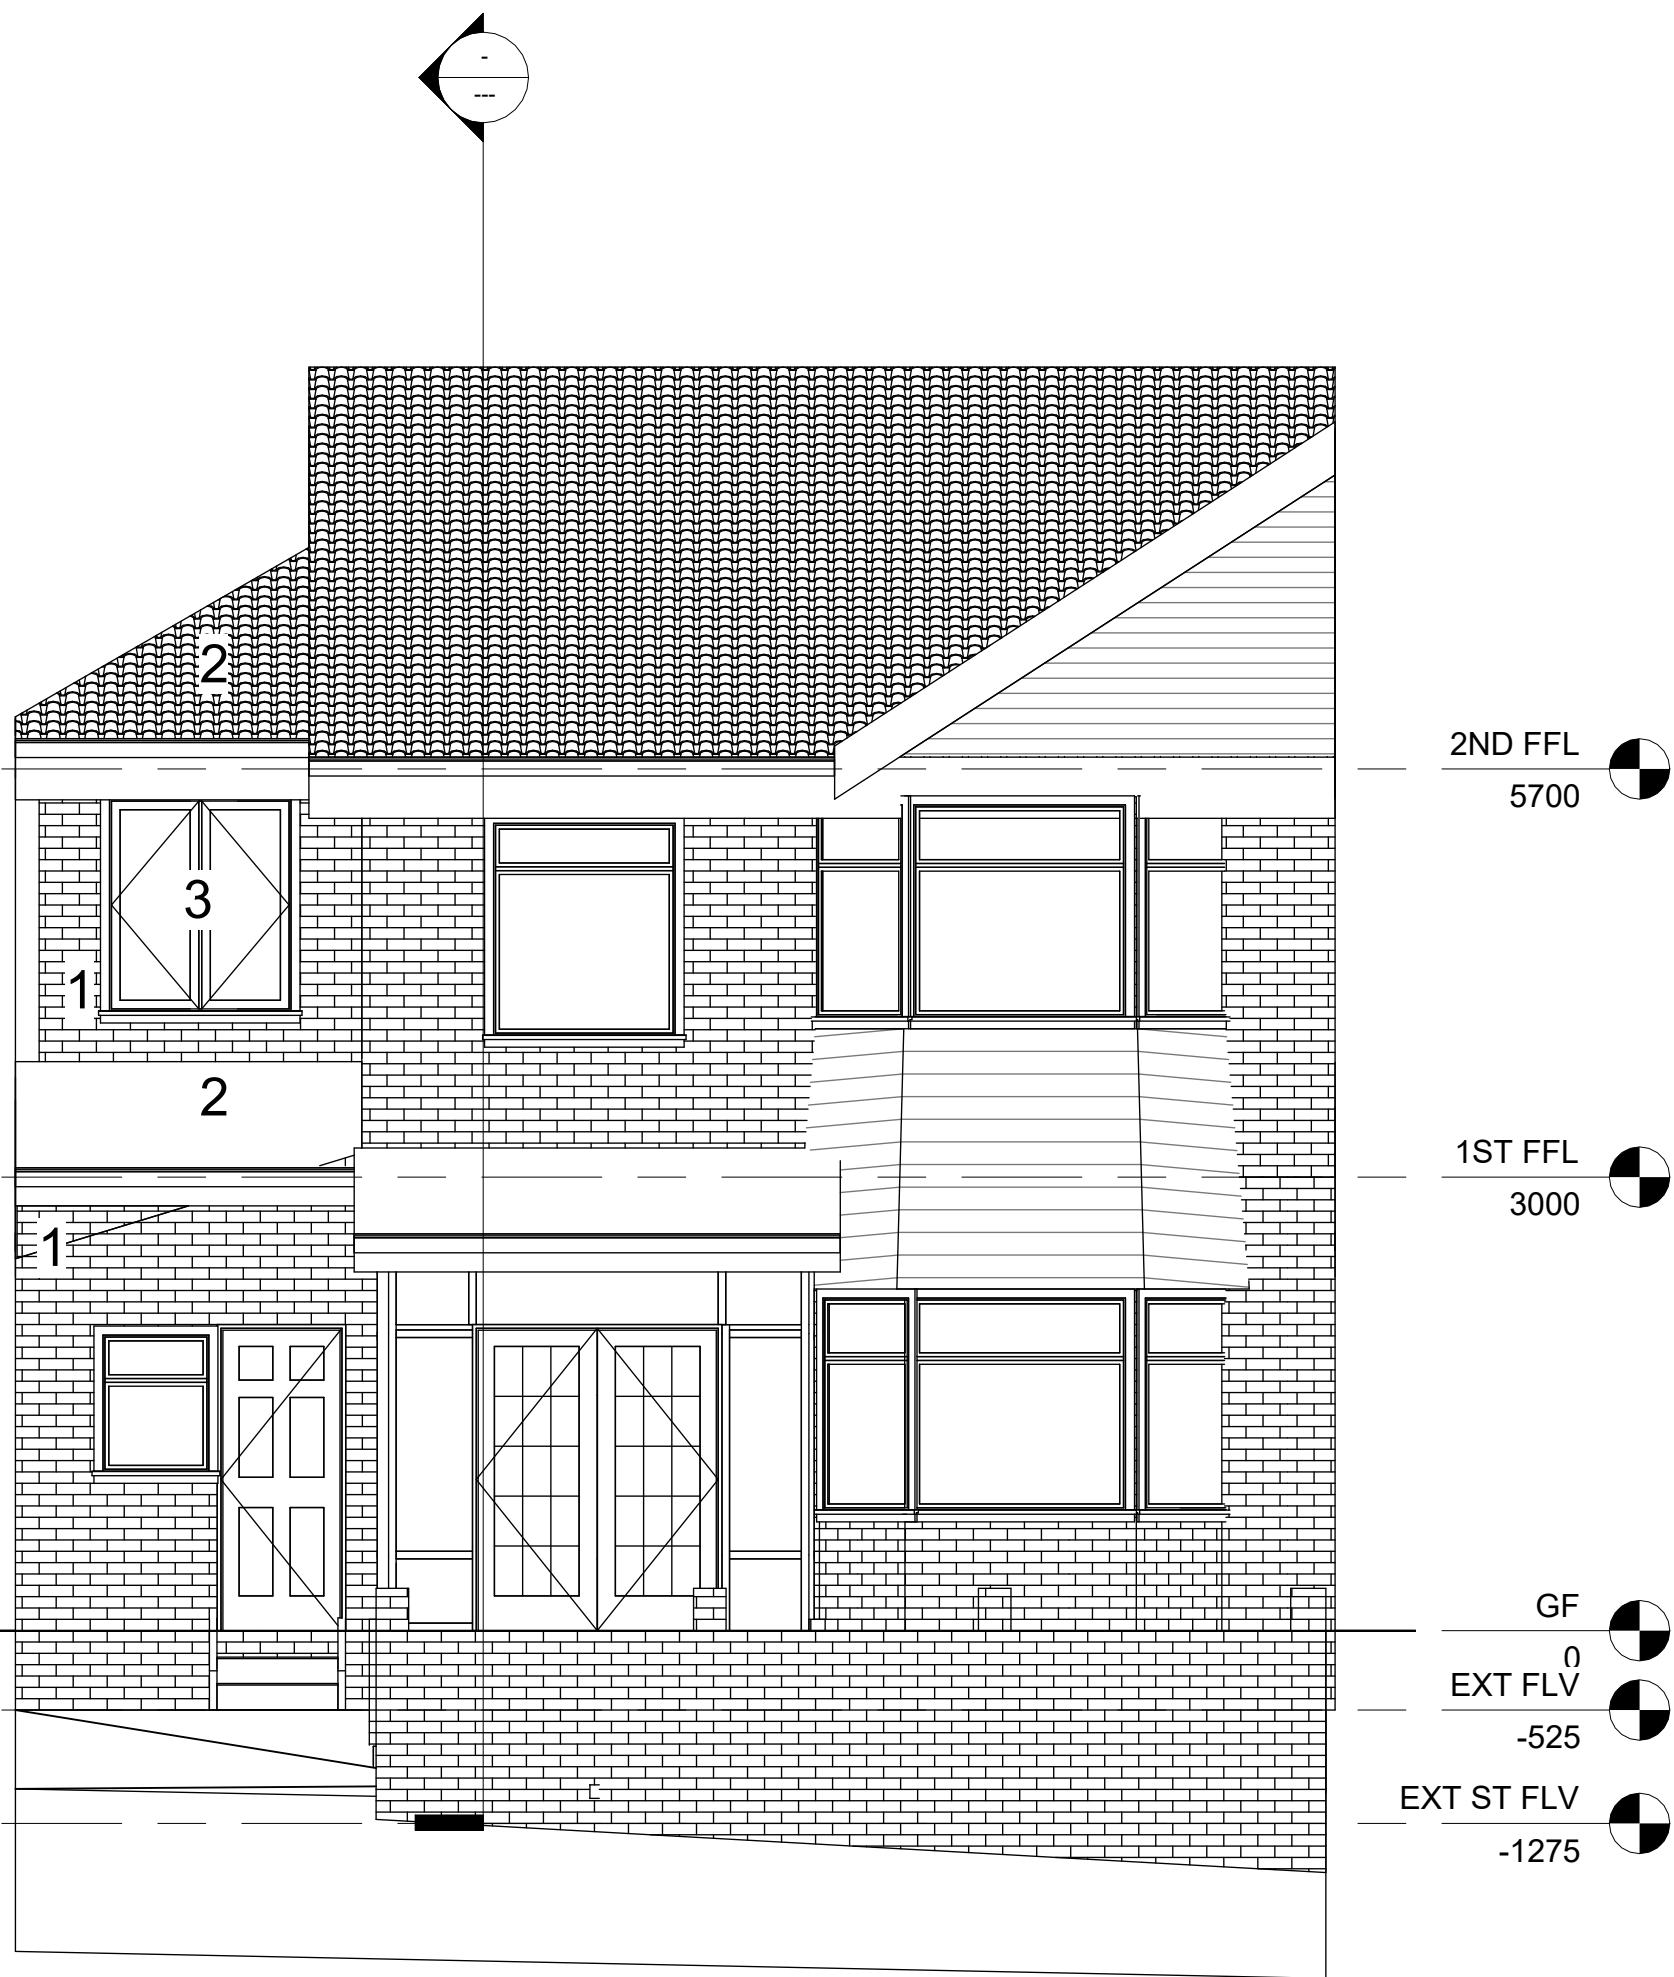


1 North
1 : 50

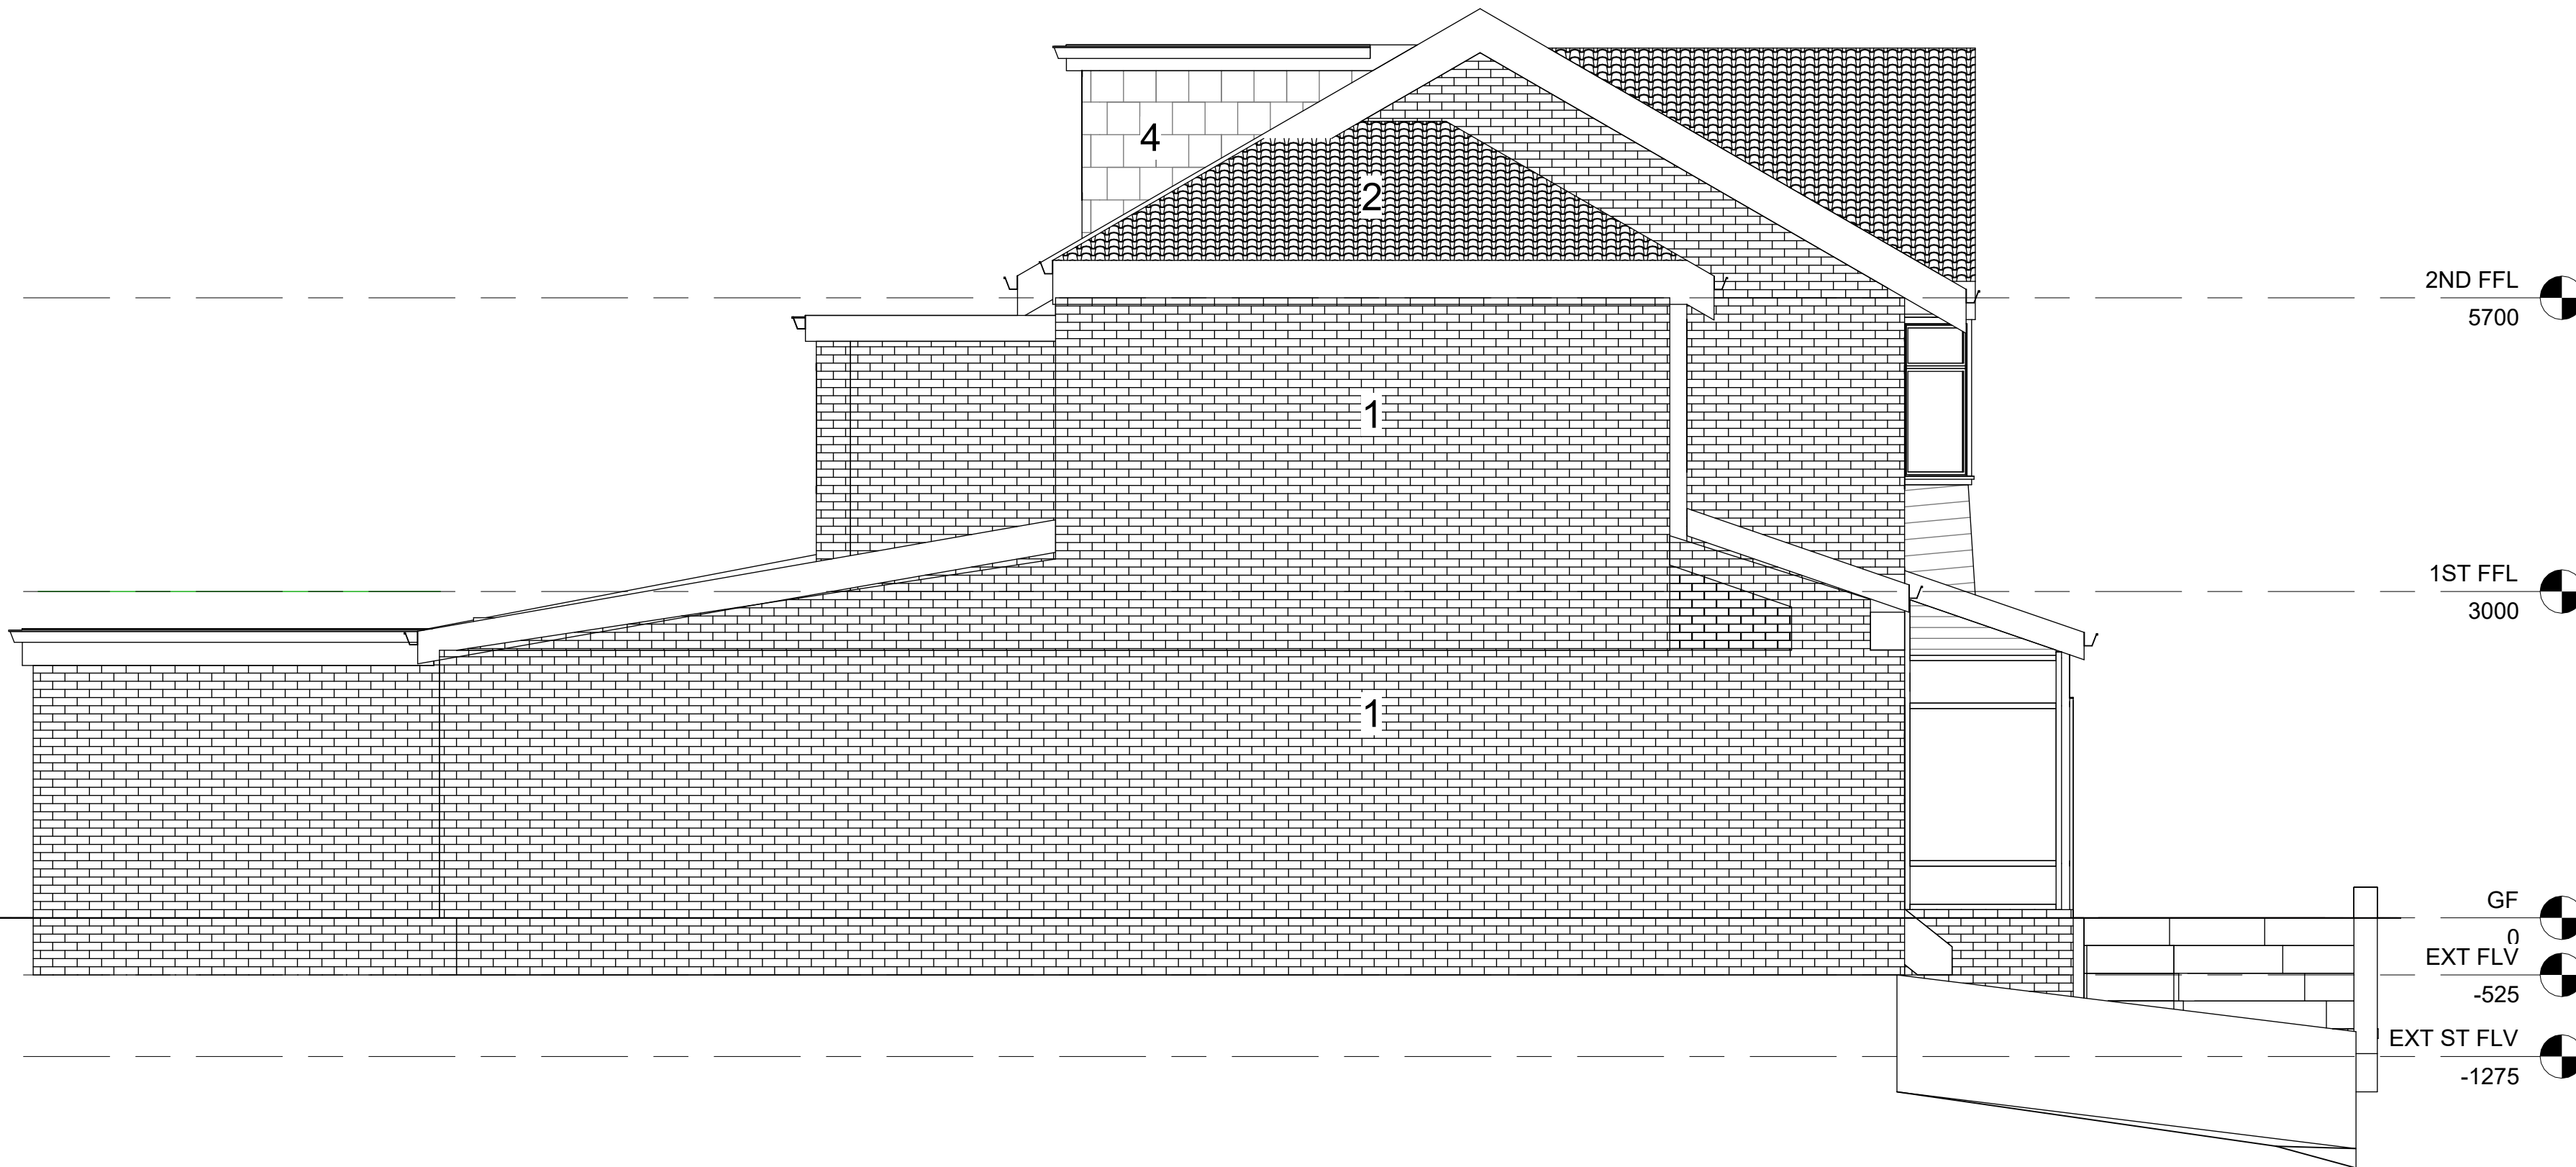

2 East
1 : 50



3 South
1 : 50

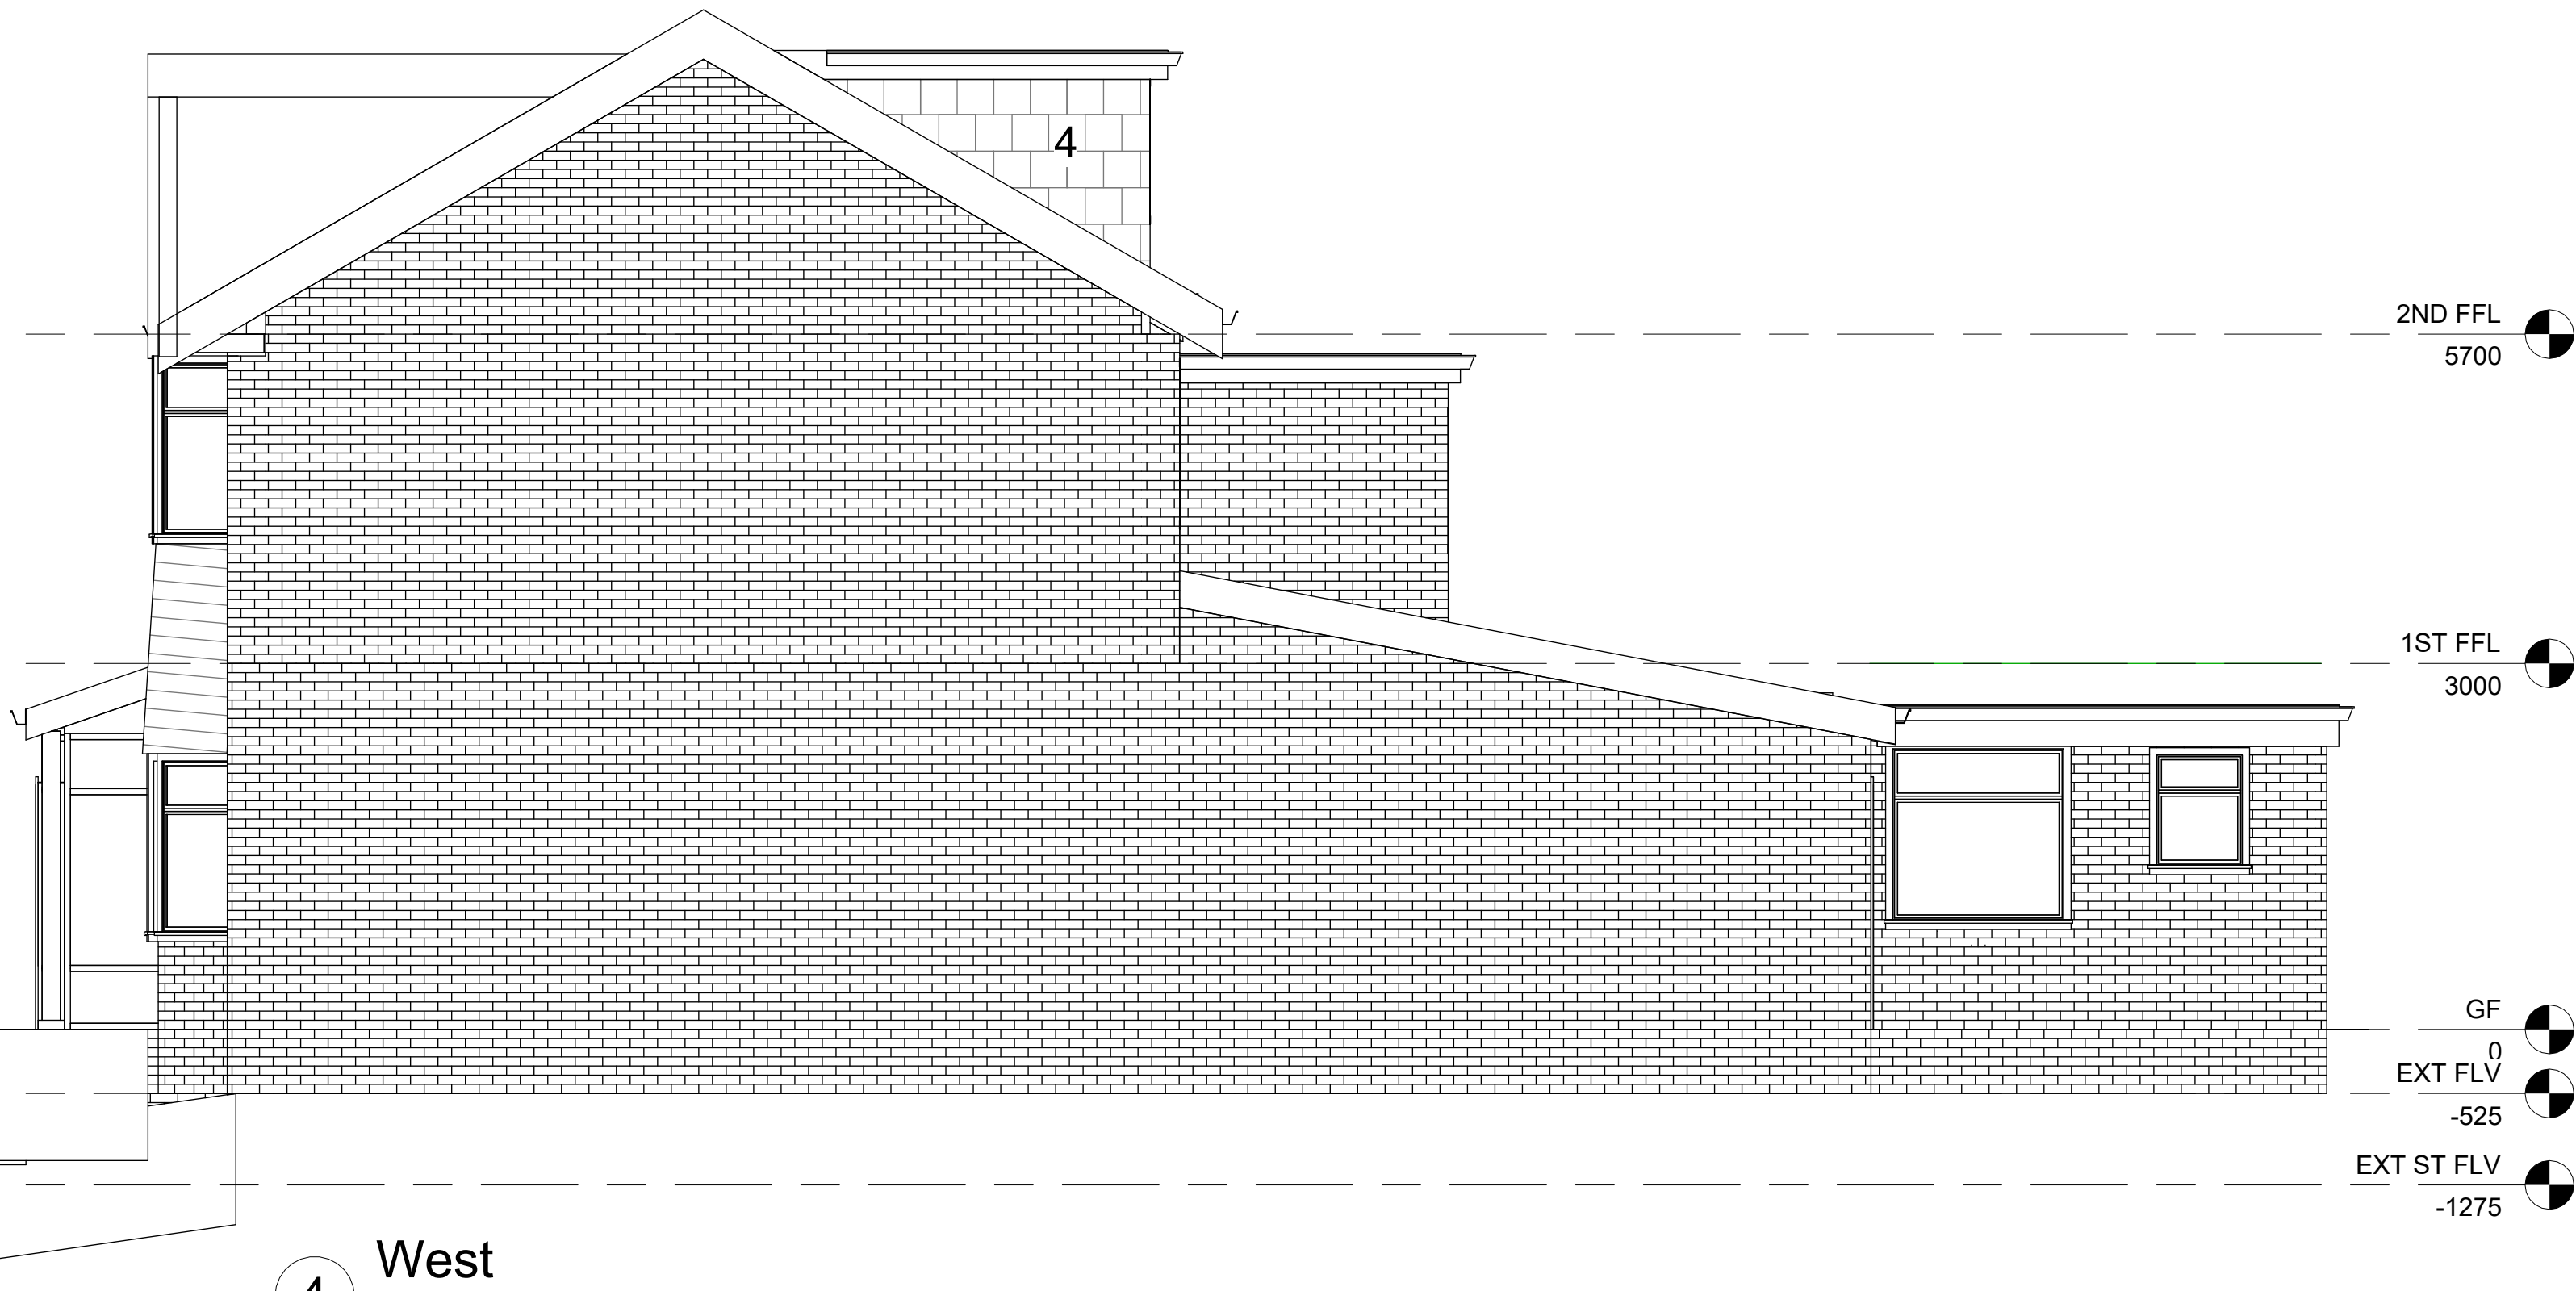

4 West
1 : 50

Text Key

1. Proposed Facing Brickwork To match existing
2. Proposed Tiles to match existing roof covering
3. Proposed uPVC White Double Obscured Glazed Windows
4. Hanging Tiles to Marley Eternit Thrutone Fibre Cement Slate Roof Tile 600mm x 300mm - Terracotta or to LA approval

Rev	Description	Date	Dr	App
original by	date created	03/10/2021	by	by
NK			NK	



client name		
MR JAFAR 65 CRESCENT ROAD CRUMPSAL MANCHESTER M8 9JT		
project		
2 AND PART 3 STOREY SIDE AND REAR EXTENSION		
drawing		
PROPOSED ELEVATIONS		
computer file		plot date
C:\Users\jgrest\CloudDrive\NK-Arch\65 Crumpsal\2 STOREY EXT v2.rvt		
project number		scale
2021.00831.0022		1 : 50 @A1
drawing number		rev
A104		C issue status
This drawing is to be read in conjunction with all related drawings. All dimensions must be checked and verified on site before commencing any work or producing shop drawings. The originator should be notified immediately of any discrepancy. This drawing is copyright and remains the property of NK Architectural Services.		