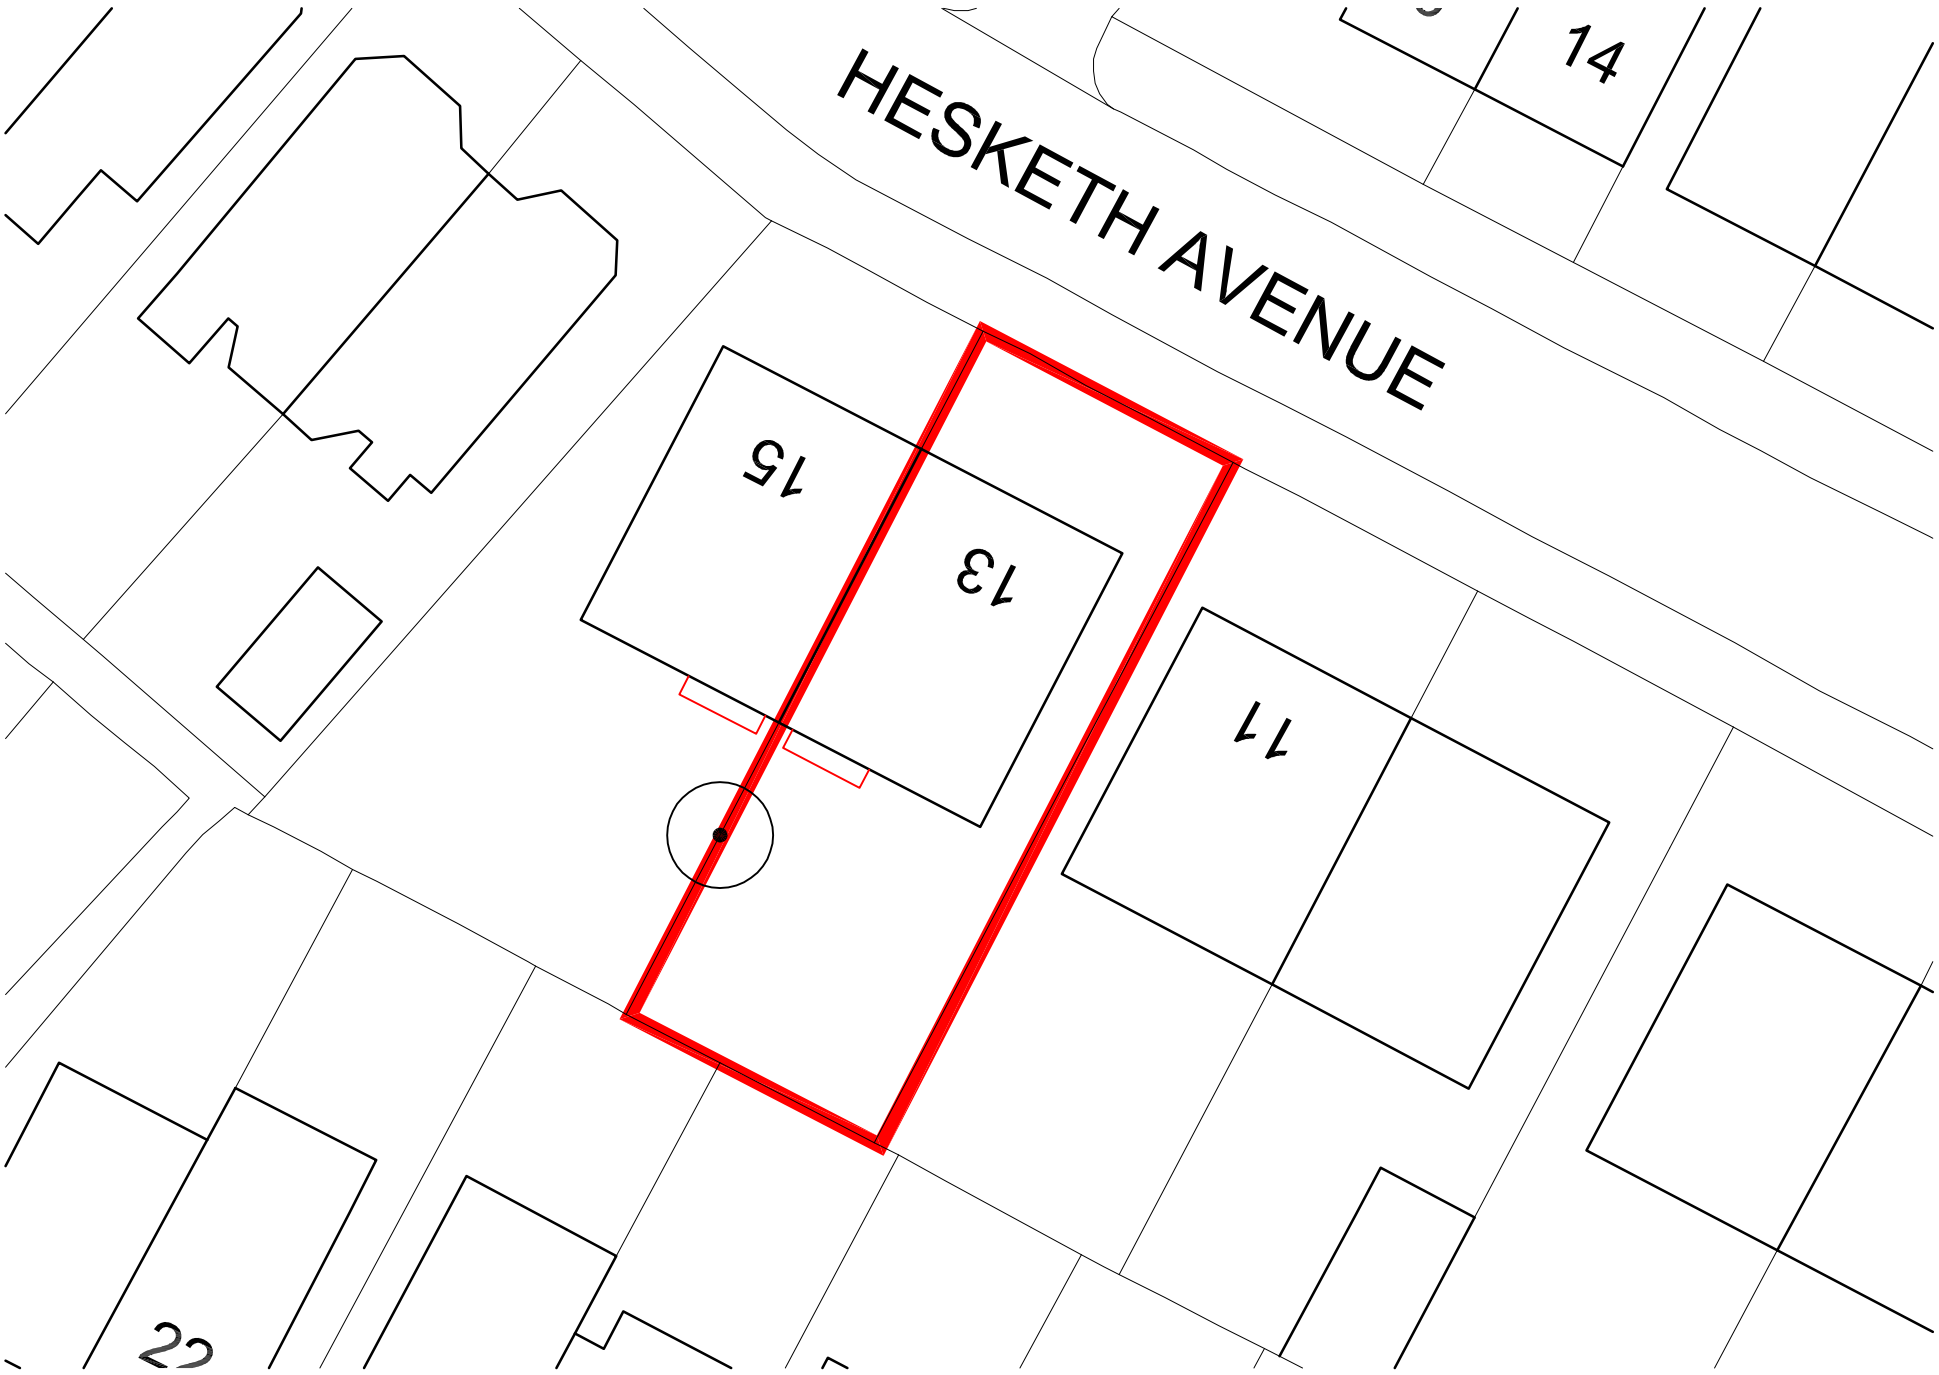

EXISTING SITE

10m

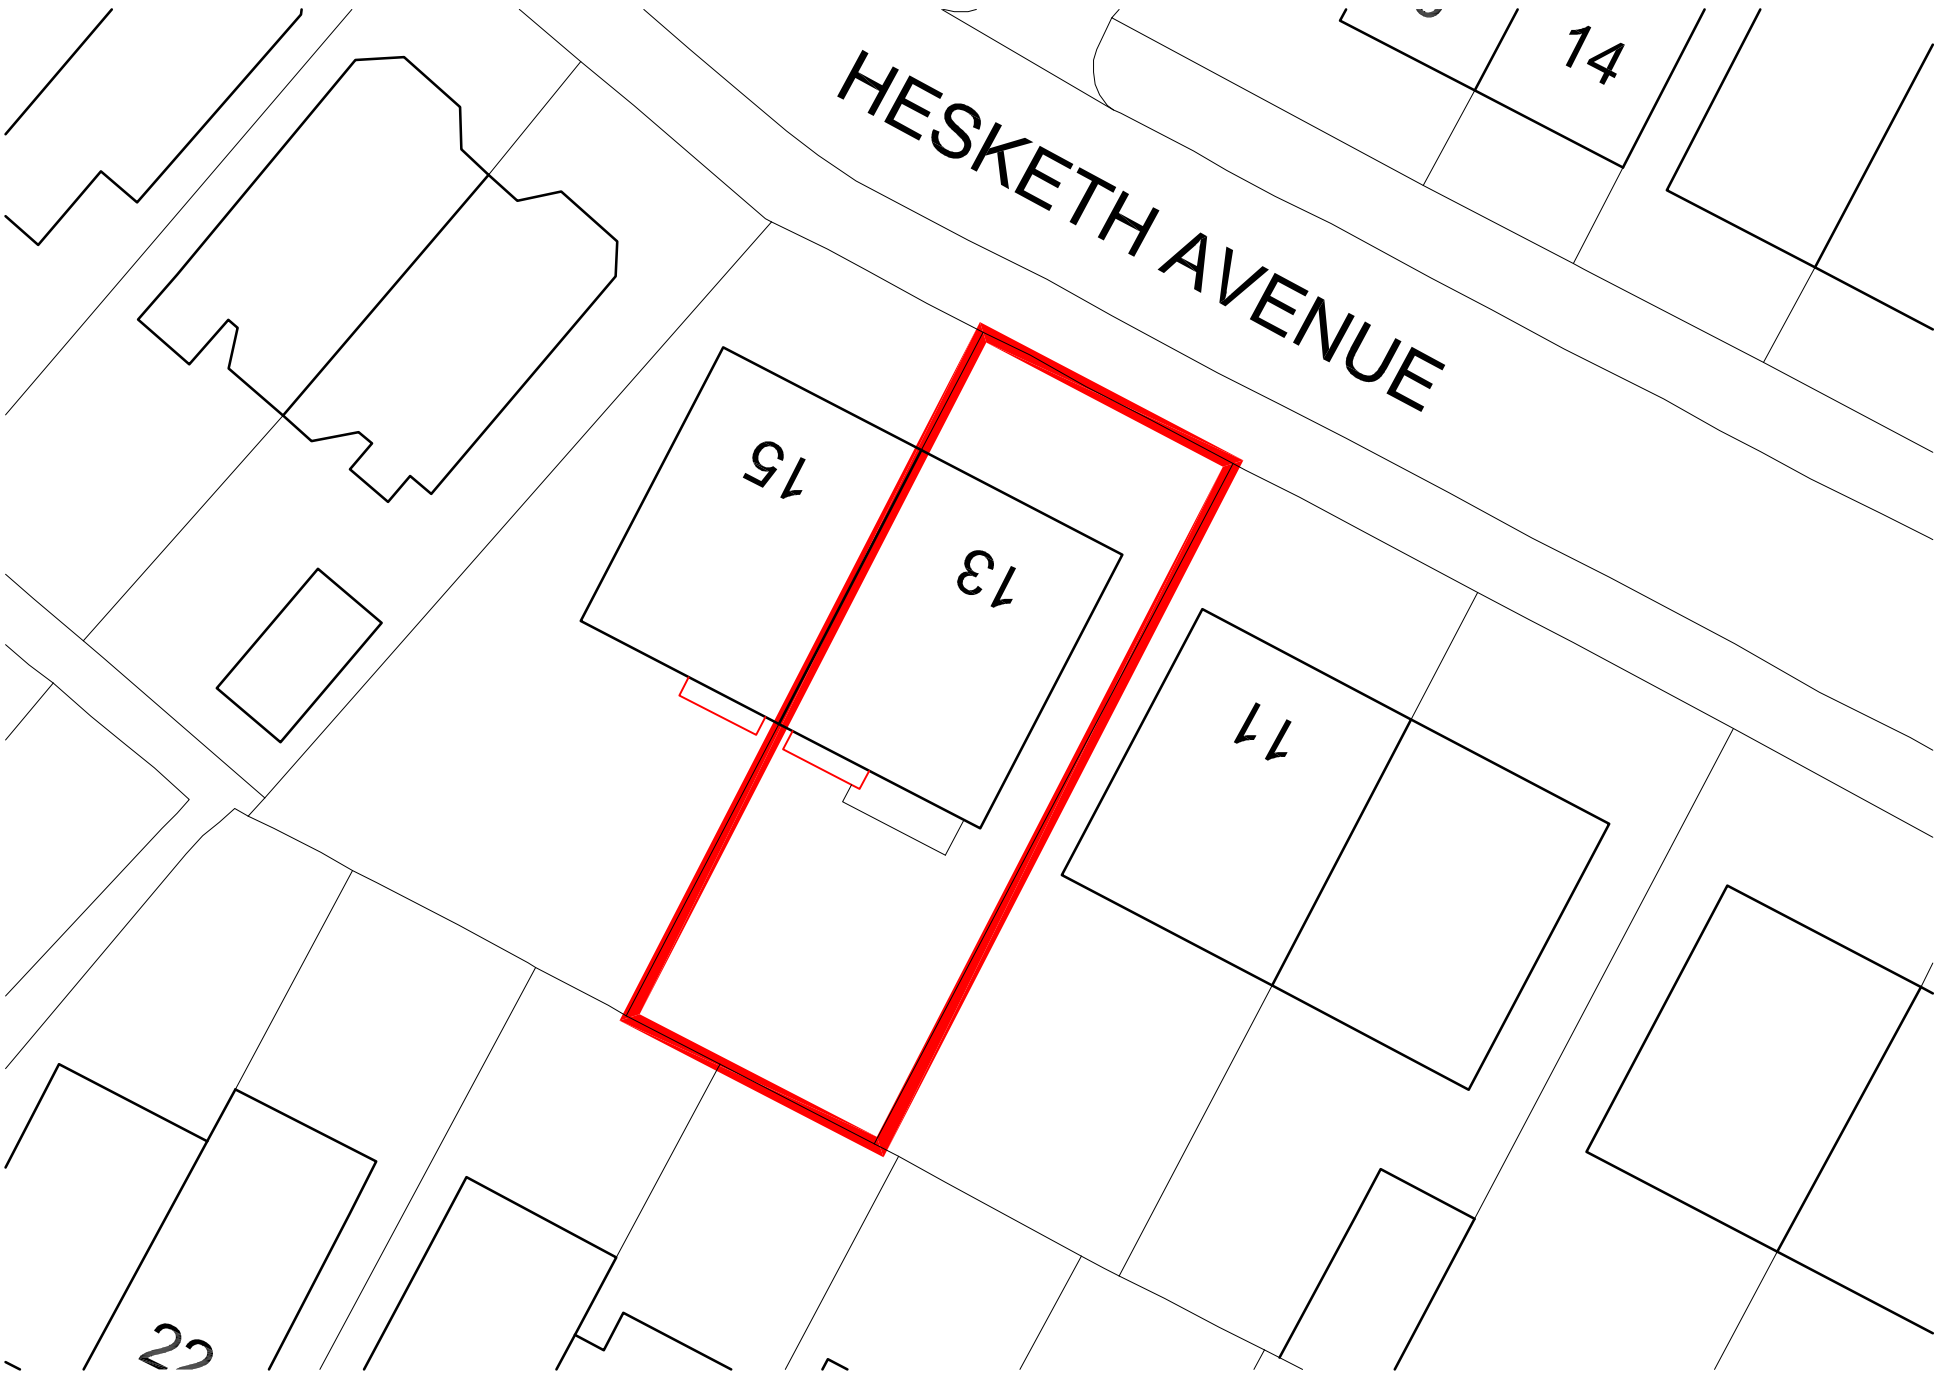

PROPOSED SITE

10m

DWG	
2124-P1001	
SCALE	DATE
1:250 (A3)	JUN 21

13 HESKETH AVENUE | DIDSBURY | M20 2QN

SITE PLANS

N

MATZ ARCHITECTURE