


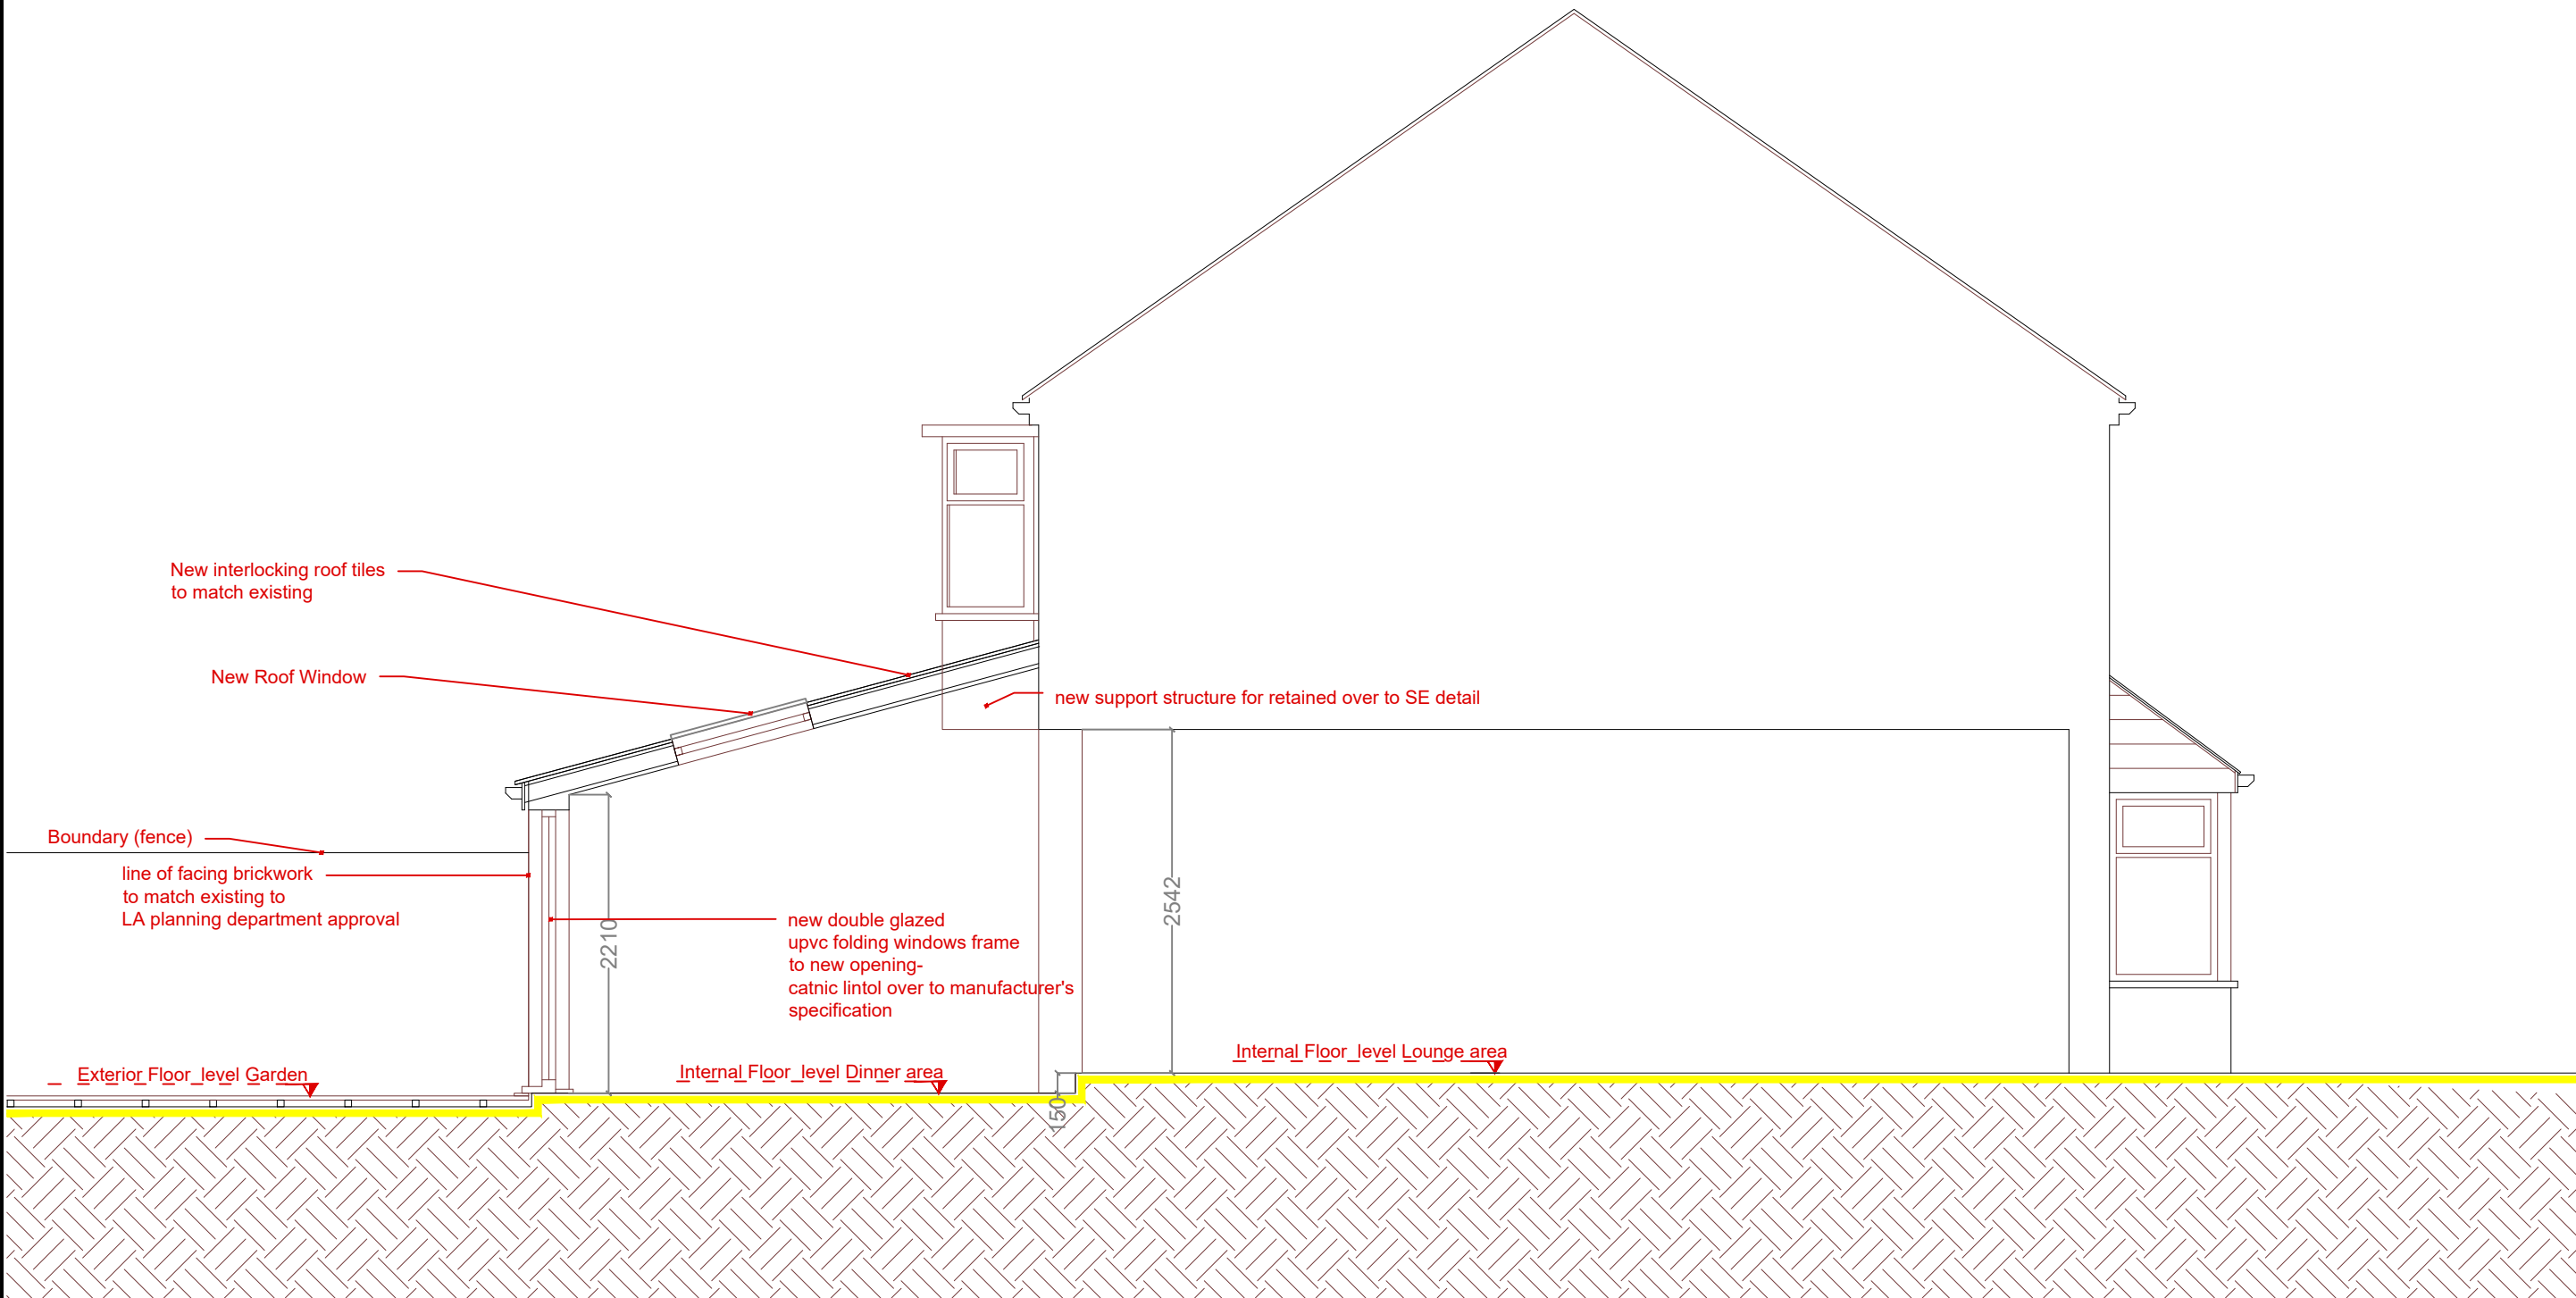

Proposed Section A-A @ 1:50 79 Heaton Road, Manchester

DATE:	DRAWN BY:	CHECKED BY:
JUNE_21	EJG	
SCALE:	DRAWING NO:	REV:
1_50	768_01_230P	-