


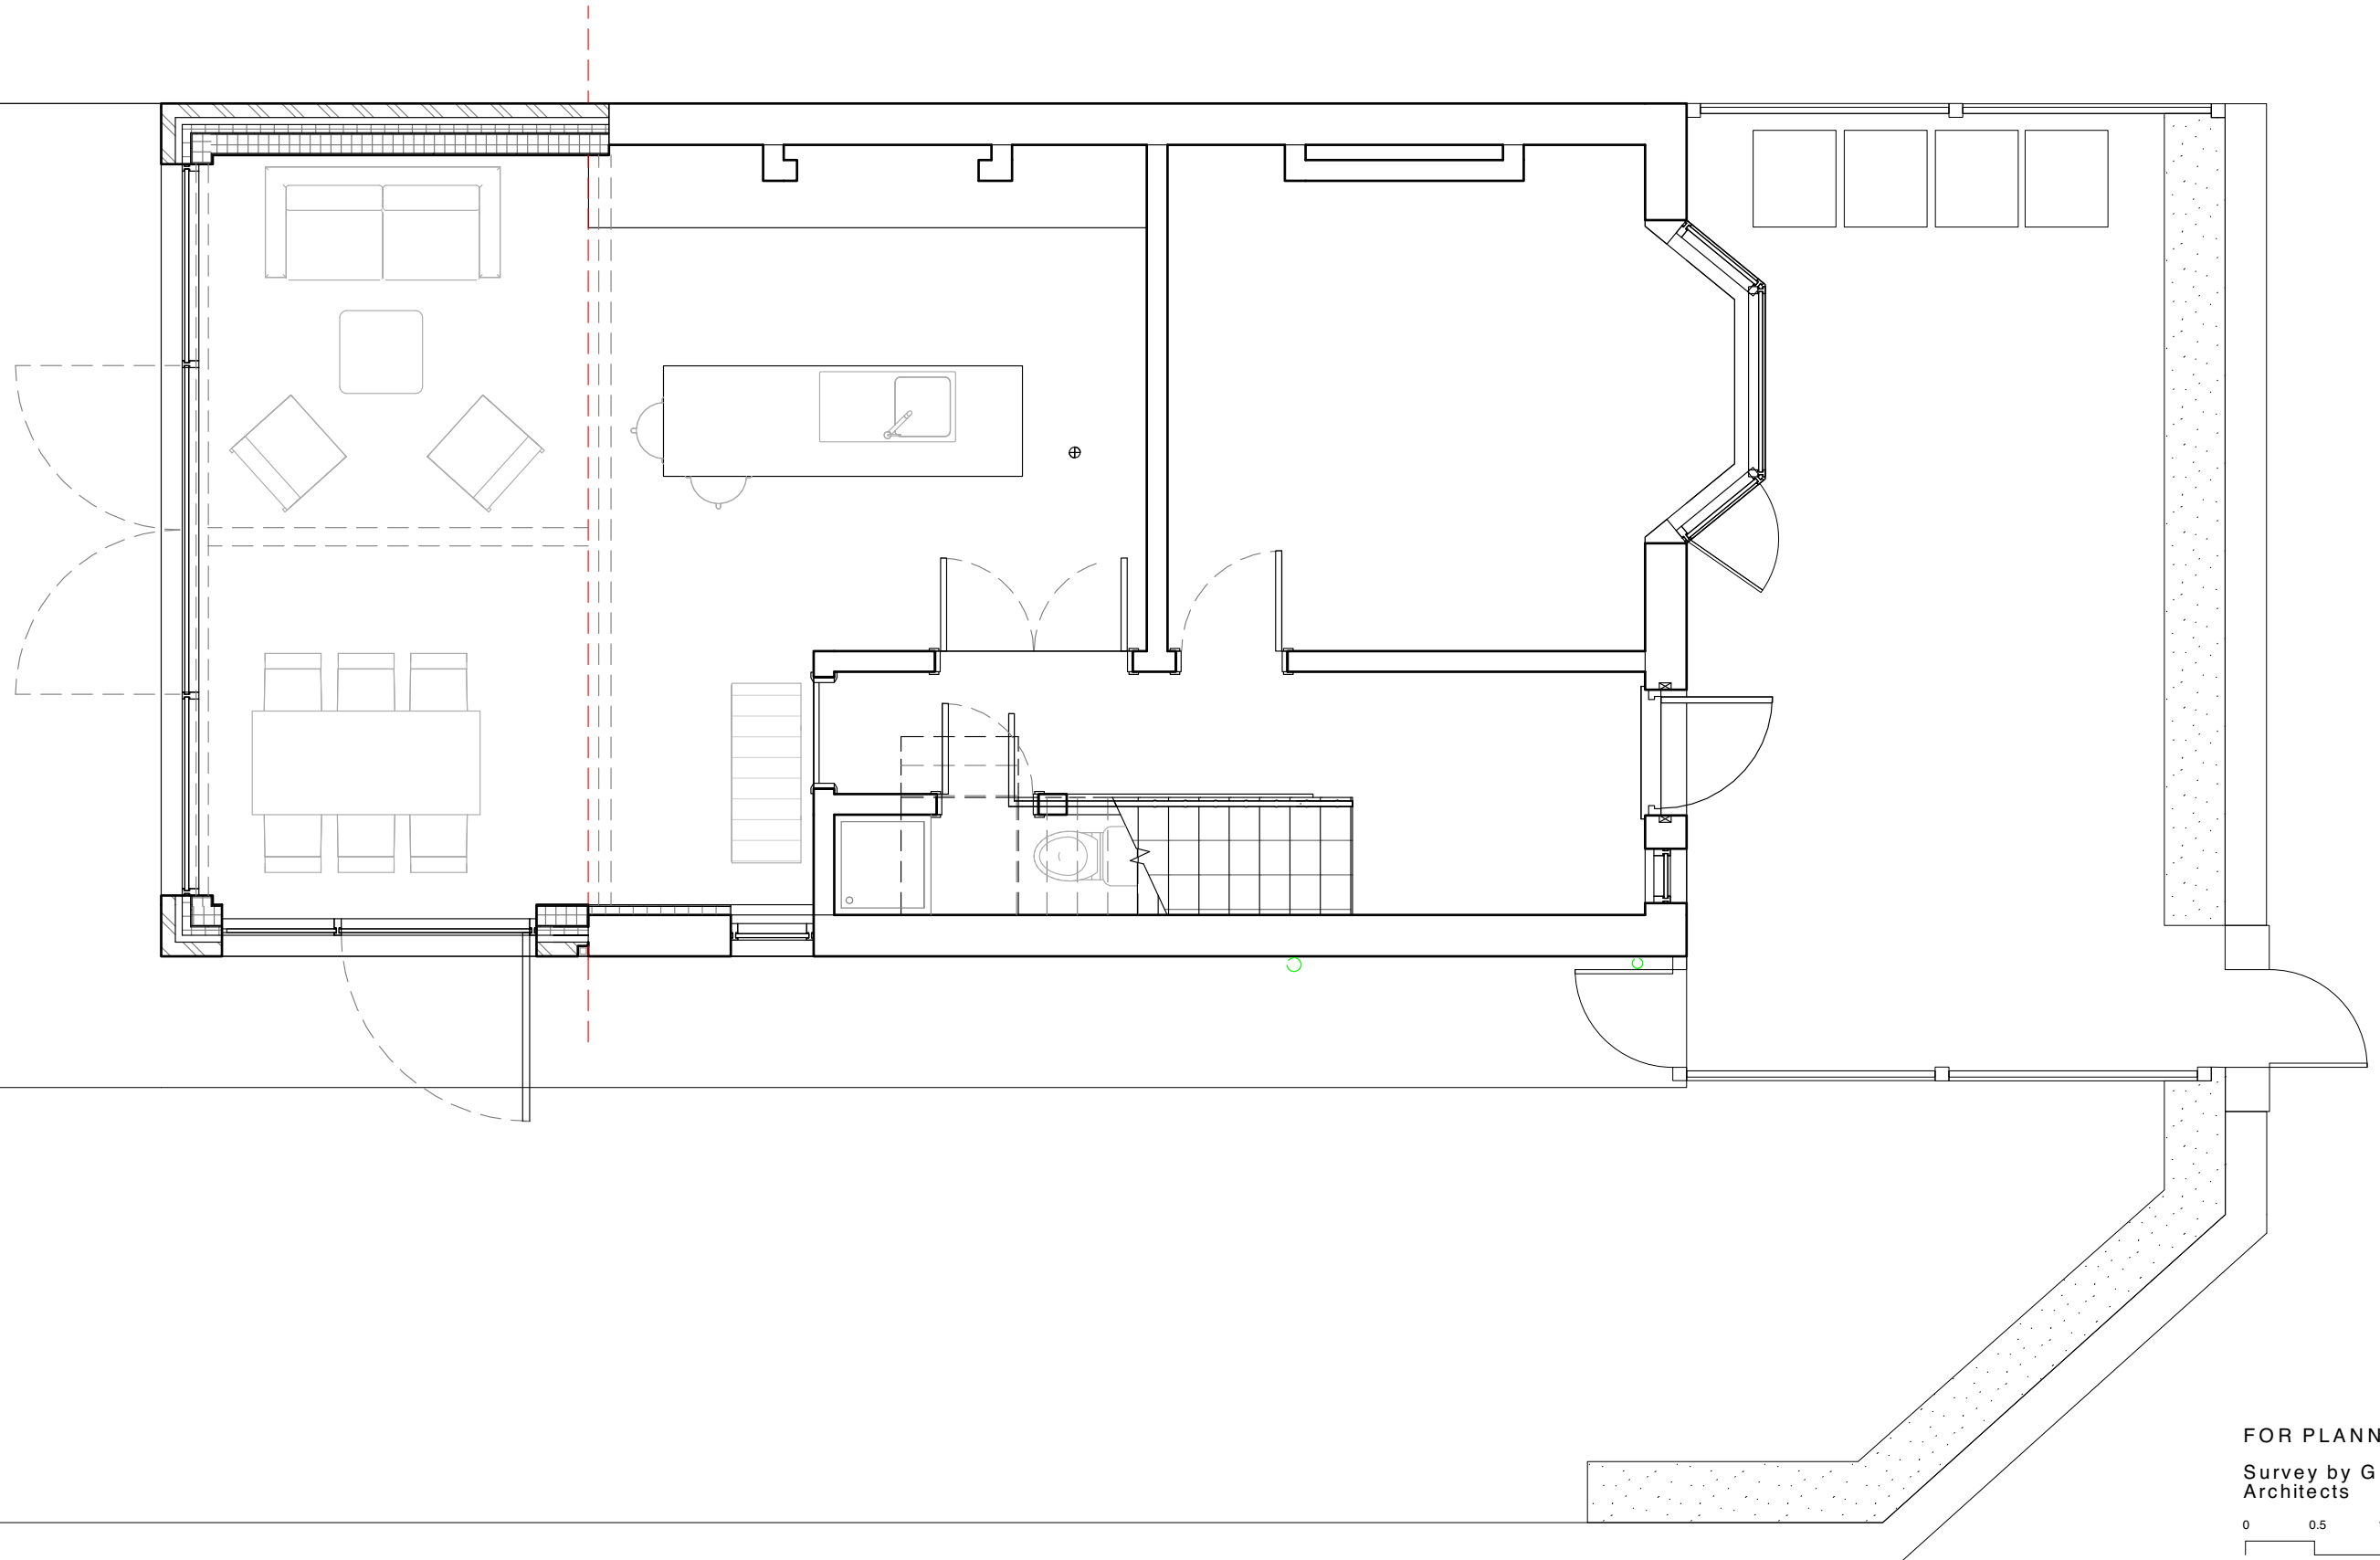

FOR PLANNING

Survey by Guy Taylor
Architects

0 0.5 1 m

⌚

EDITIONAL
STUDIO

Drawing
Existing
Ground Floor Plan
Project
42 Beaumont Road
Contact
post@editionalstudio.com
Scale 1:50 @ A3 Date 10.08.21 Drawing No. 044_L02_01_A



