




Proposed

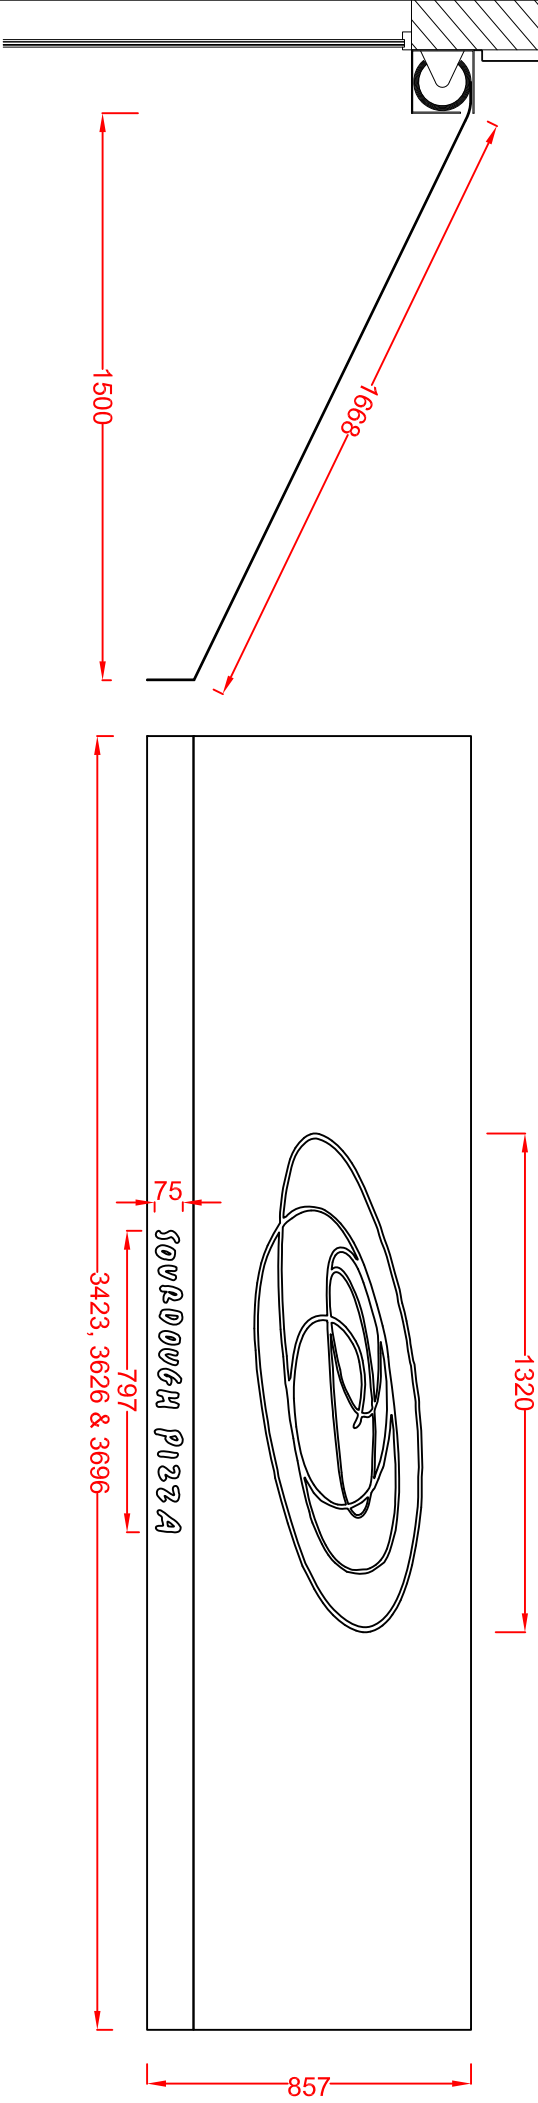

Awning - 3 off
Scale 1:20
Red RAL 3011 canvas awnings are fixed over steel bars fixed to retracting swing bars controlled by electro-mechanical rollers housed within aluminium cases finished grey RAL 7010.
The swirl logos are printed to the awning tops in *Dulux* Salisbury Stone 6 (45YY 83 062).
One of the valances has text printed in *Dulux* Salisbury Stone 6 (45YY 83 062).
No illumination.

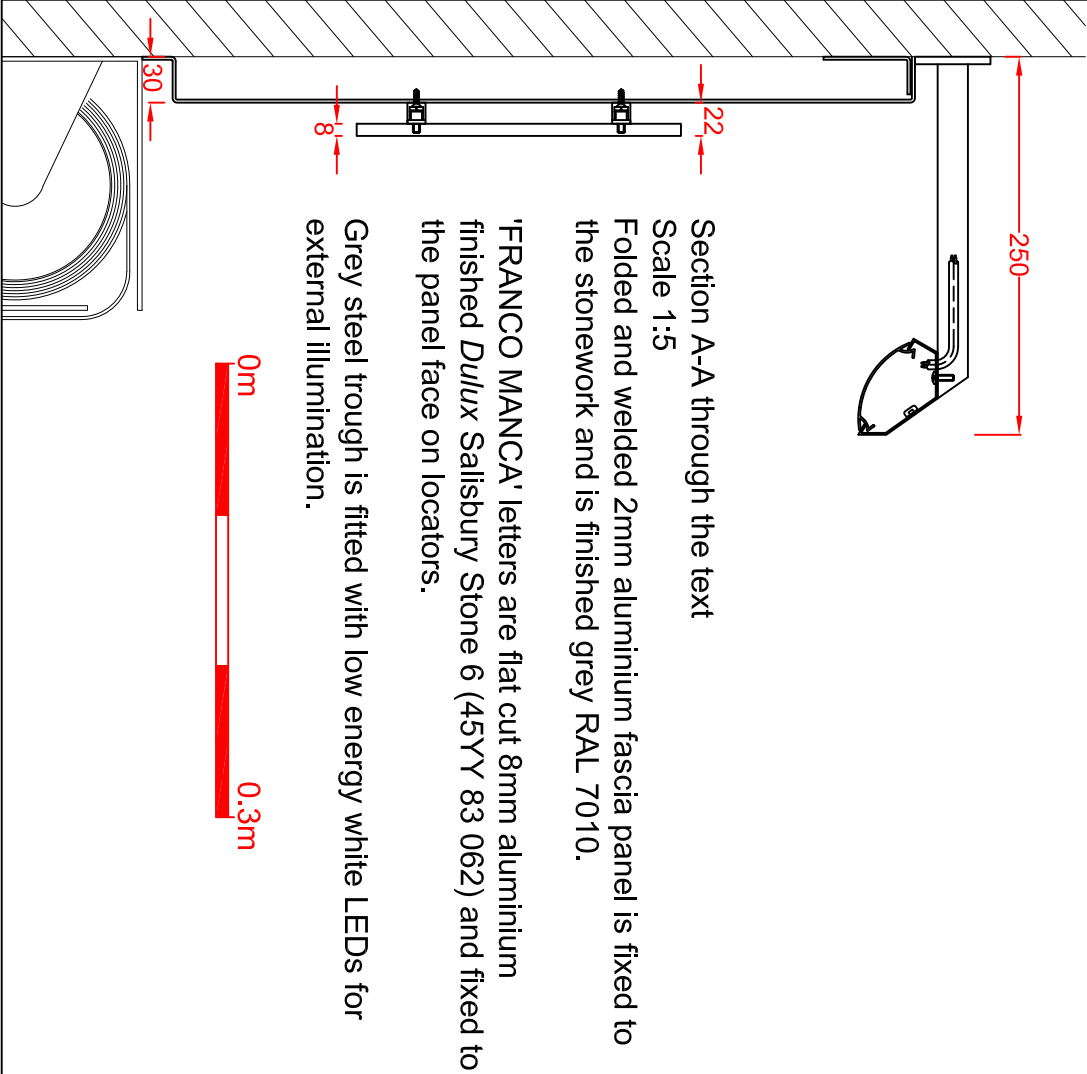

Section A-A through the text
Scale 1:5
Folded and welded 2mm aluminium fascia panel is fixed to the stonework and is finished grey RAL 7010.
'FRANCO MANCA' letters are flat cut 8mm aluminium finished *Dulux* Salisbury Stone 6 (45YY 83 062) and fixed to the panel face on locators.
Grey steel trough is fitted with low energy white LEDs for external illumination.

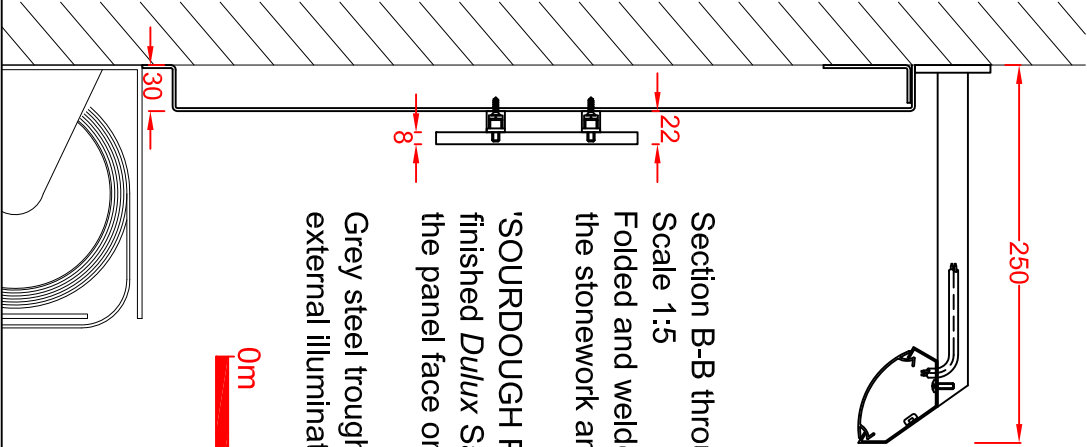

Section B-B through the text
Scale 1:5
Folded and welded 2mm aluminium fascia panel is fixed to the stonework and is finished grey RAL 7010.
'SOURDOUGH PIZZA' letters are flat cut 8mm aluminium finished *Dulux* Salisbury Stone 6 (45YY 83 062) and fixed to the panel face on locators.
Grey steel trough is fitted with low energy white LEDs for external illumination.

		Client: Franco Manca	
Technical Signs Floor 1 - Unit 3 Hille Business Centre 132 St Albans Road Watford, Herts, WD24 4AE Tel: 01923 811999 Fax: 01923 811998 E-mail: info@technicalsigns.co.uk		Address/Job details 37-43 King St Manchester M2 7AT	
Job No -		Proposed Signage	
Drawn by DN	Date 05/08/21	Drawing No 596423-3	
Scale As specified (A3)			Rev