



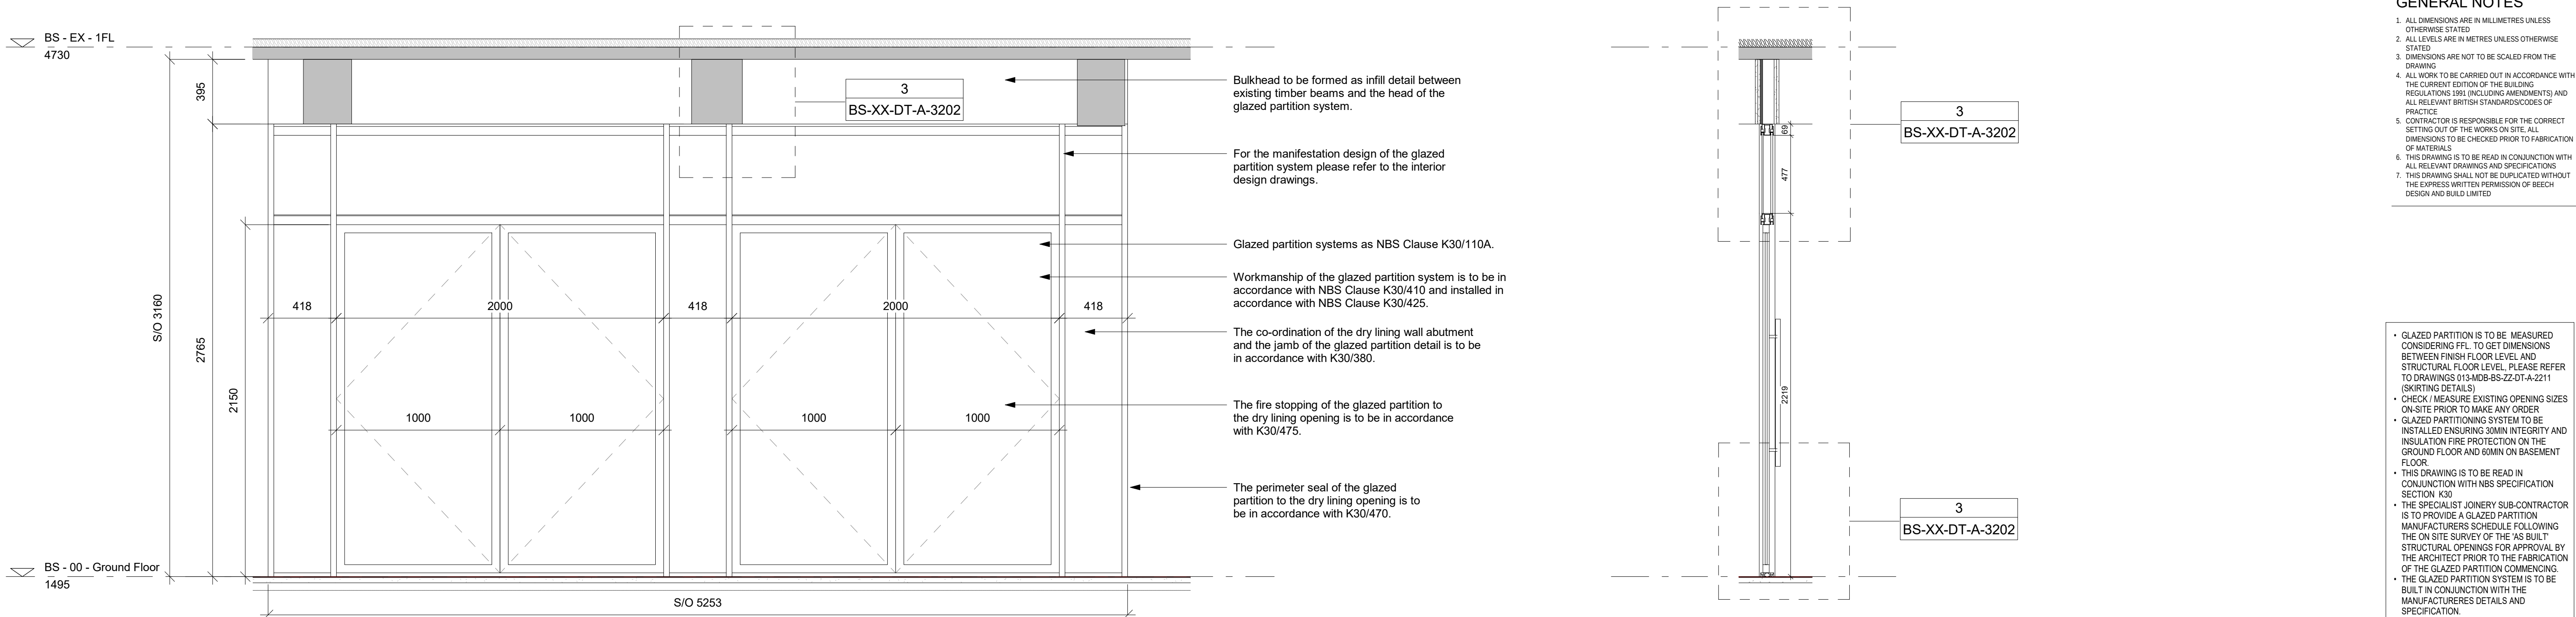


1 | BS - GF - Glazed Partition Elevation
1 : 20

3 | BS - GF - Glazed Partition Section
1 : 20

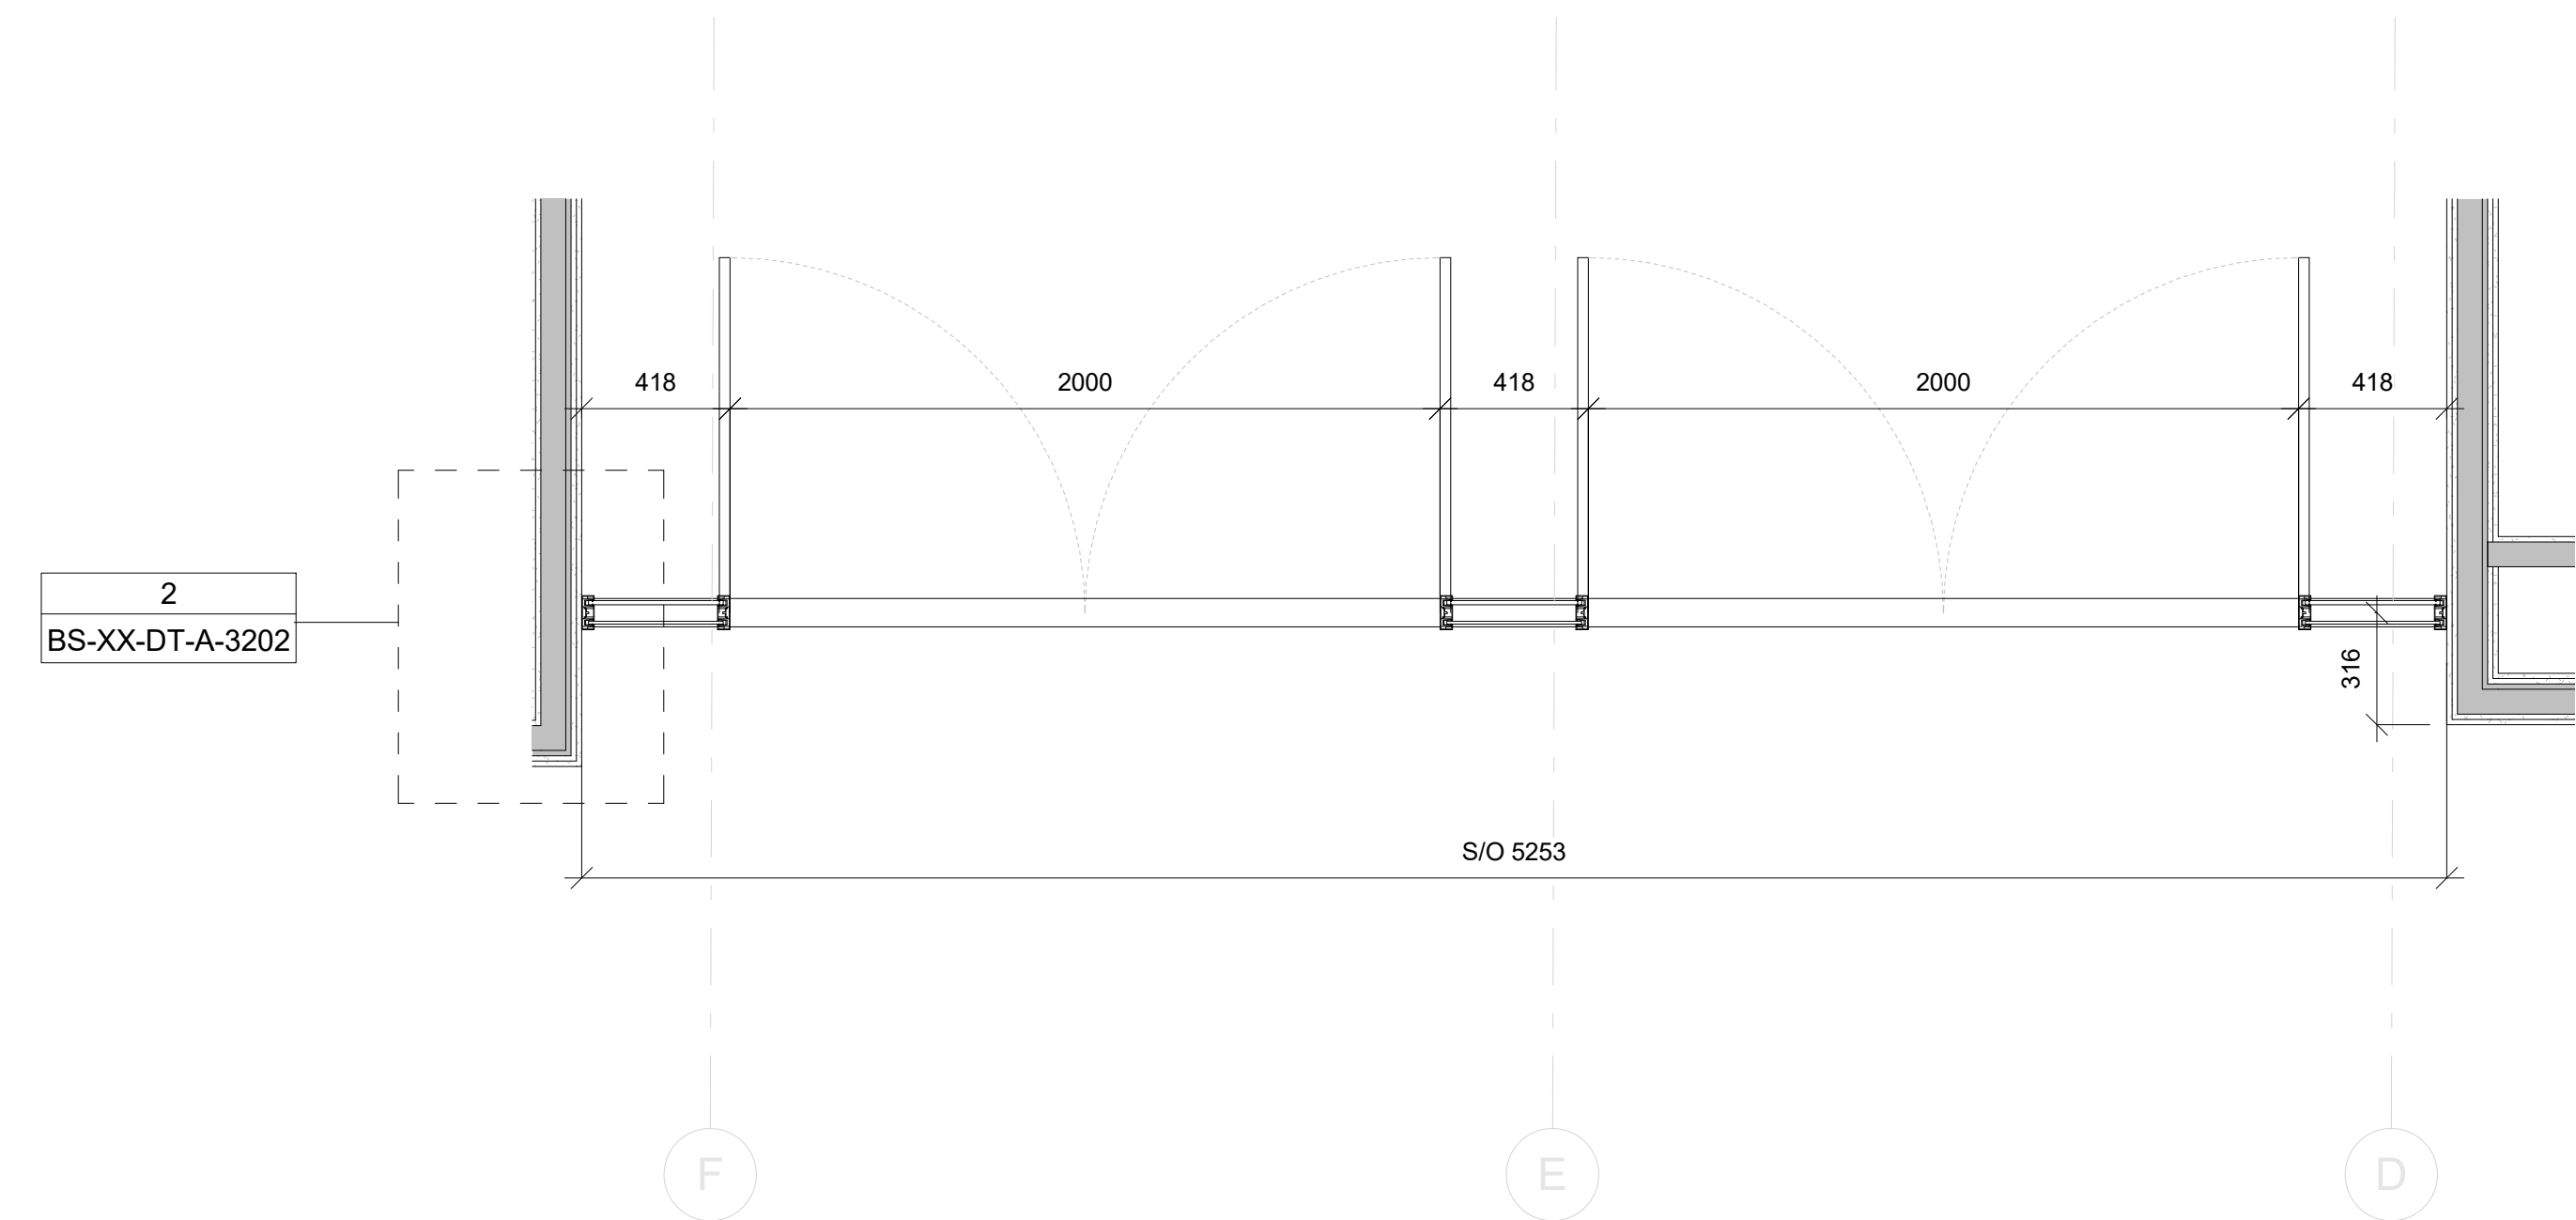

2 | BS - GF - Glazed Partition Detail
1 : 20

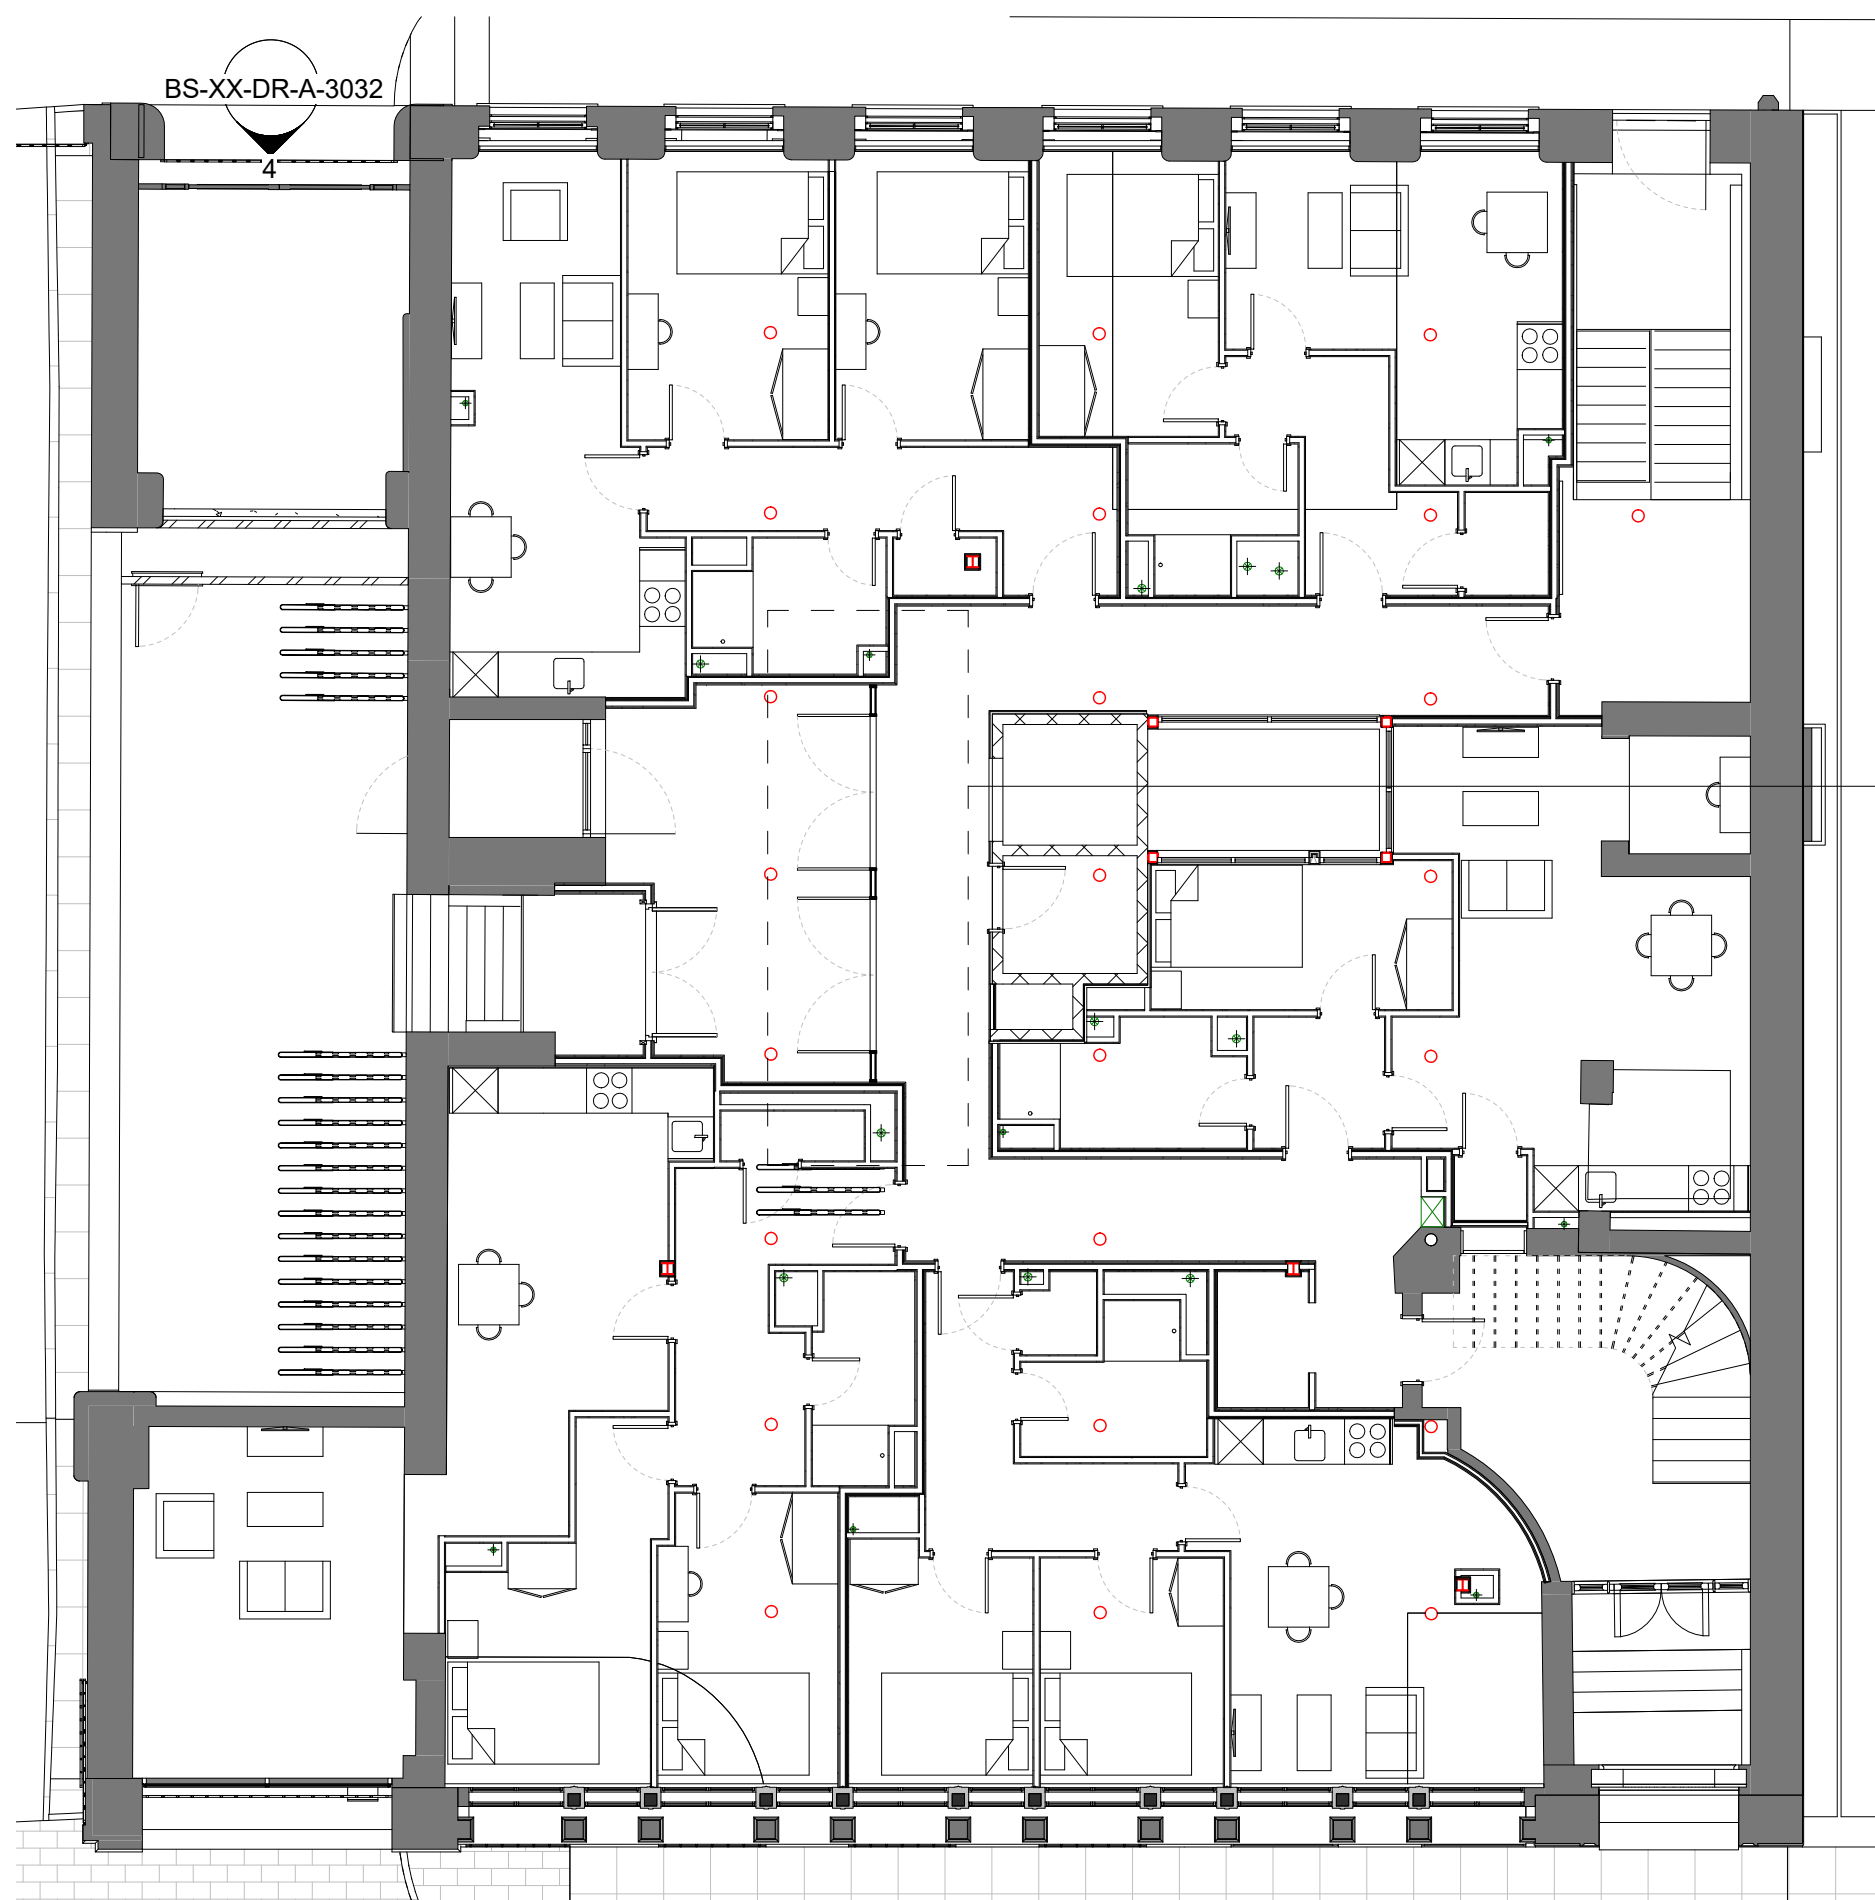

4 | BS - GF - Glazed Partition Location
1 : 100

GENERAL NOTES

1. ALL DIMENSIONS ARE IN MILLIMETRES UNLESS OTHERWISE STATED.
2. ALL LEVELS ARE IN METRES UNLESS OTHERWISE STATED.
3. DIMENSIONS ARE NOT TO BE SCALED FROM THE DRAWING.
4. ALL WORK TO BE CARRIED OUT IN ACCORDANCE WITH THE CURRENT EDITION OF THE BUILDING REGULATIONS 1991 (INCLUDING AMENDMENTS) AND ALL RELEVANT BRITISH STANDARDS/CODES OF PRACTICE.
5. CONTRACTOR IS RESPONSIBLE FOR THE CORRECT SETTING OUT OF THE WORKS ON SITE. ALL DIMENSIONS TO BE CHECKED PRIOR TO FABRICATION OF MATERIALS.
6. THIS DRAWING IS TO BE READ IN CONJUNCTION WITH ALL RELEVANT DRAWINGS AND SPECIFICATIONS.
7. THIS DRAWING SHALL NOT BE DUPLICATED WITHOUT THE EXPRESS WRITTEN PERMISSION OF BEECH DESIGN AND BUILD LIMITED.

- GLAZED PARTITION IS TO BE MEASURED CONSIDERING FFL TO GET DIMENSIONS BETWEEN FINISH FLOOR LEVEL AND STRUCTURAL FLOOR LEVEL. PLEASE REFER TO DRAWINGS 013-MDB-BS-ZZ-DT-A-2211 (SKIRTING DETAILS).
- CHECK / MEASURE EXISTING OPENING SIZES ON-SITE PRIOR TO MAKE ANY ORDER.
- GLAZED PARTITIONING SYSTEM TO BE INSTALLED ENSURING 30MM INTEGRITY AND INSULATION FIRE PROTECTION ON THE GROUND FLOOR AND 60MM ON BASEMENT FLOOR.
- THIS DRAWING IS TO BE READ IN CONJUNCTION WITH NBS SPECIFICATION SECTION K30.
- THE SPECIALIST JOINERY SUB-CONTRACTOR IS TO PROVIDE A GLAZED PARTITION MANUFACTURERS SCHEDULE FOLLOWING THE ON SITE SURVEY OF THE AS BUILT STRUCTURAL OPENINGS FOR APPROVAL BY THE ARCHITECT PRIOR TO THE FABRICATION OF THE GLAZED PARTITION COMMENCING.
- THE GLAZED PARTITION SYSTEM IS TO BE BUILT IN CONJUNCTION WITH THE MANUFACTURERES DETAILS AND SPECIFICATION.

THE SPECIALIST GLAZED PARTITION SUB-CONTRACTOR IS TO BRING TO THE ATTENTION OF BEECH DESIGN & BUILD ANY SPECIFICATIONS / INTERFACE DETAILS THAT MAY NOT BE IN ACCORDANCE WITH THE MANUFACTURERS SPECIFICATIONS AND DETAILS PRIOR TO THE SPECIALIST GLAZED PARTITION SUB-CONTRACTOR BEING APPOINTED.

AN ALLOWANCE IS TO BE MADE THAT ALL HEAD DEFLECTIONS ARE 15MM.

A ISSUED FOR TENDER NP 29-04-21

Rev Description By Date



PICCADILLY WAREHOUSE

PROJECT:

BLOOM STREET
INTERNAL WALL OPENINGS
GLAZED PARTITION DRAWING
GROUND FLOOR

DRAWING TITLE

TENDER

DRAWING STATUS

DRAWN LD CHECKED MB

SCALE As indicated DATE 29-04-21

013-MDB-BS-XX-DT-A-3200 A

DRAWING NUMBER REV