




DO NOT SCALE

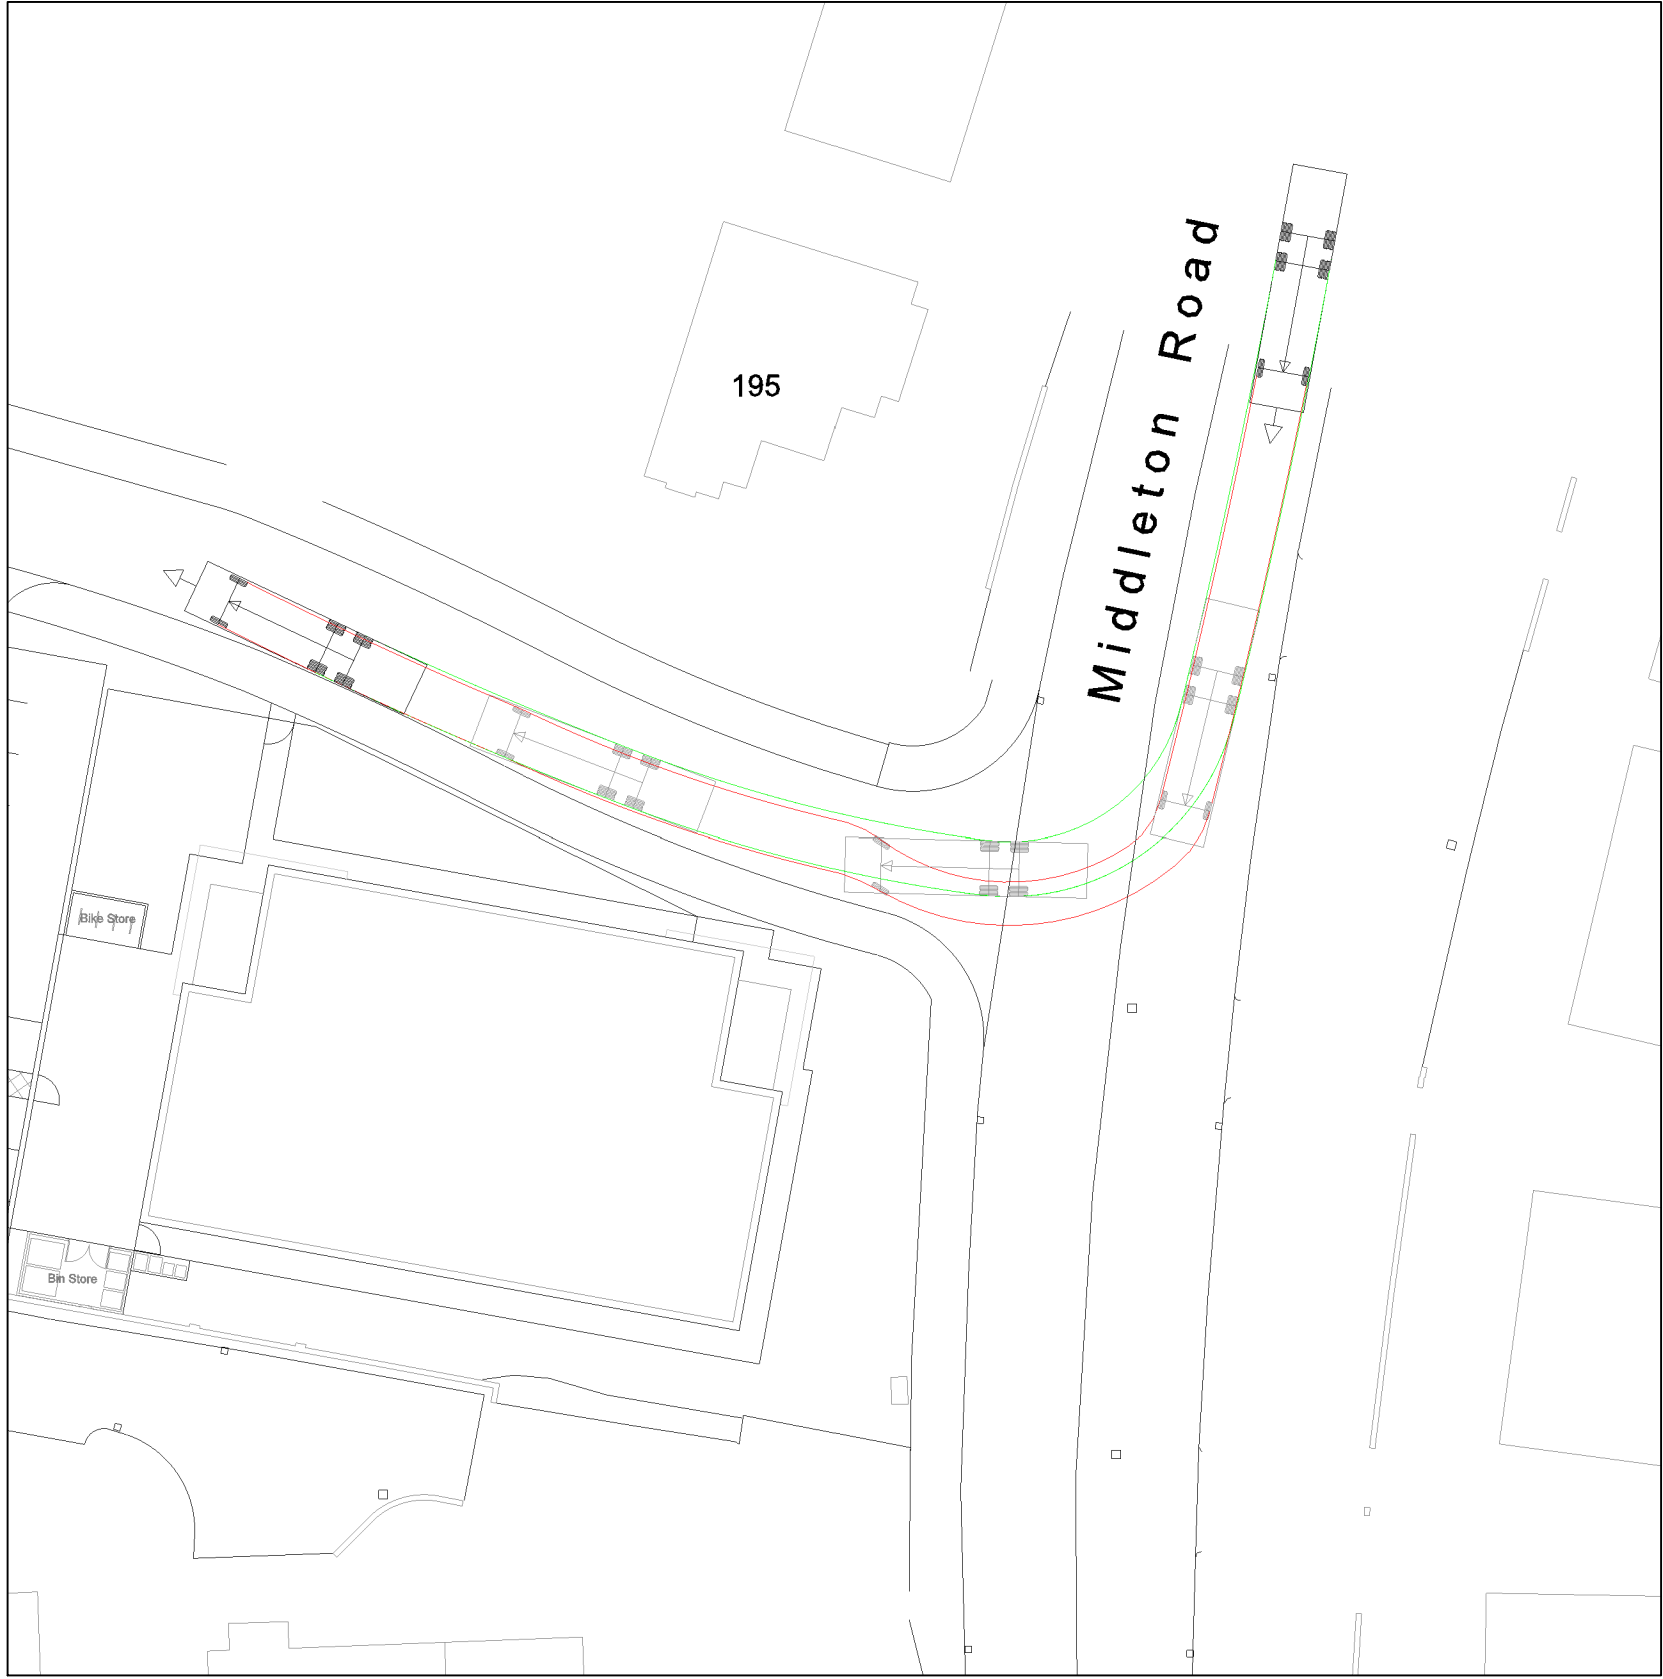


Turn In Northern Approach

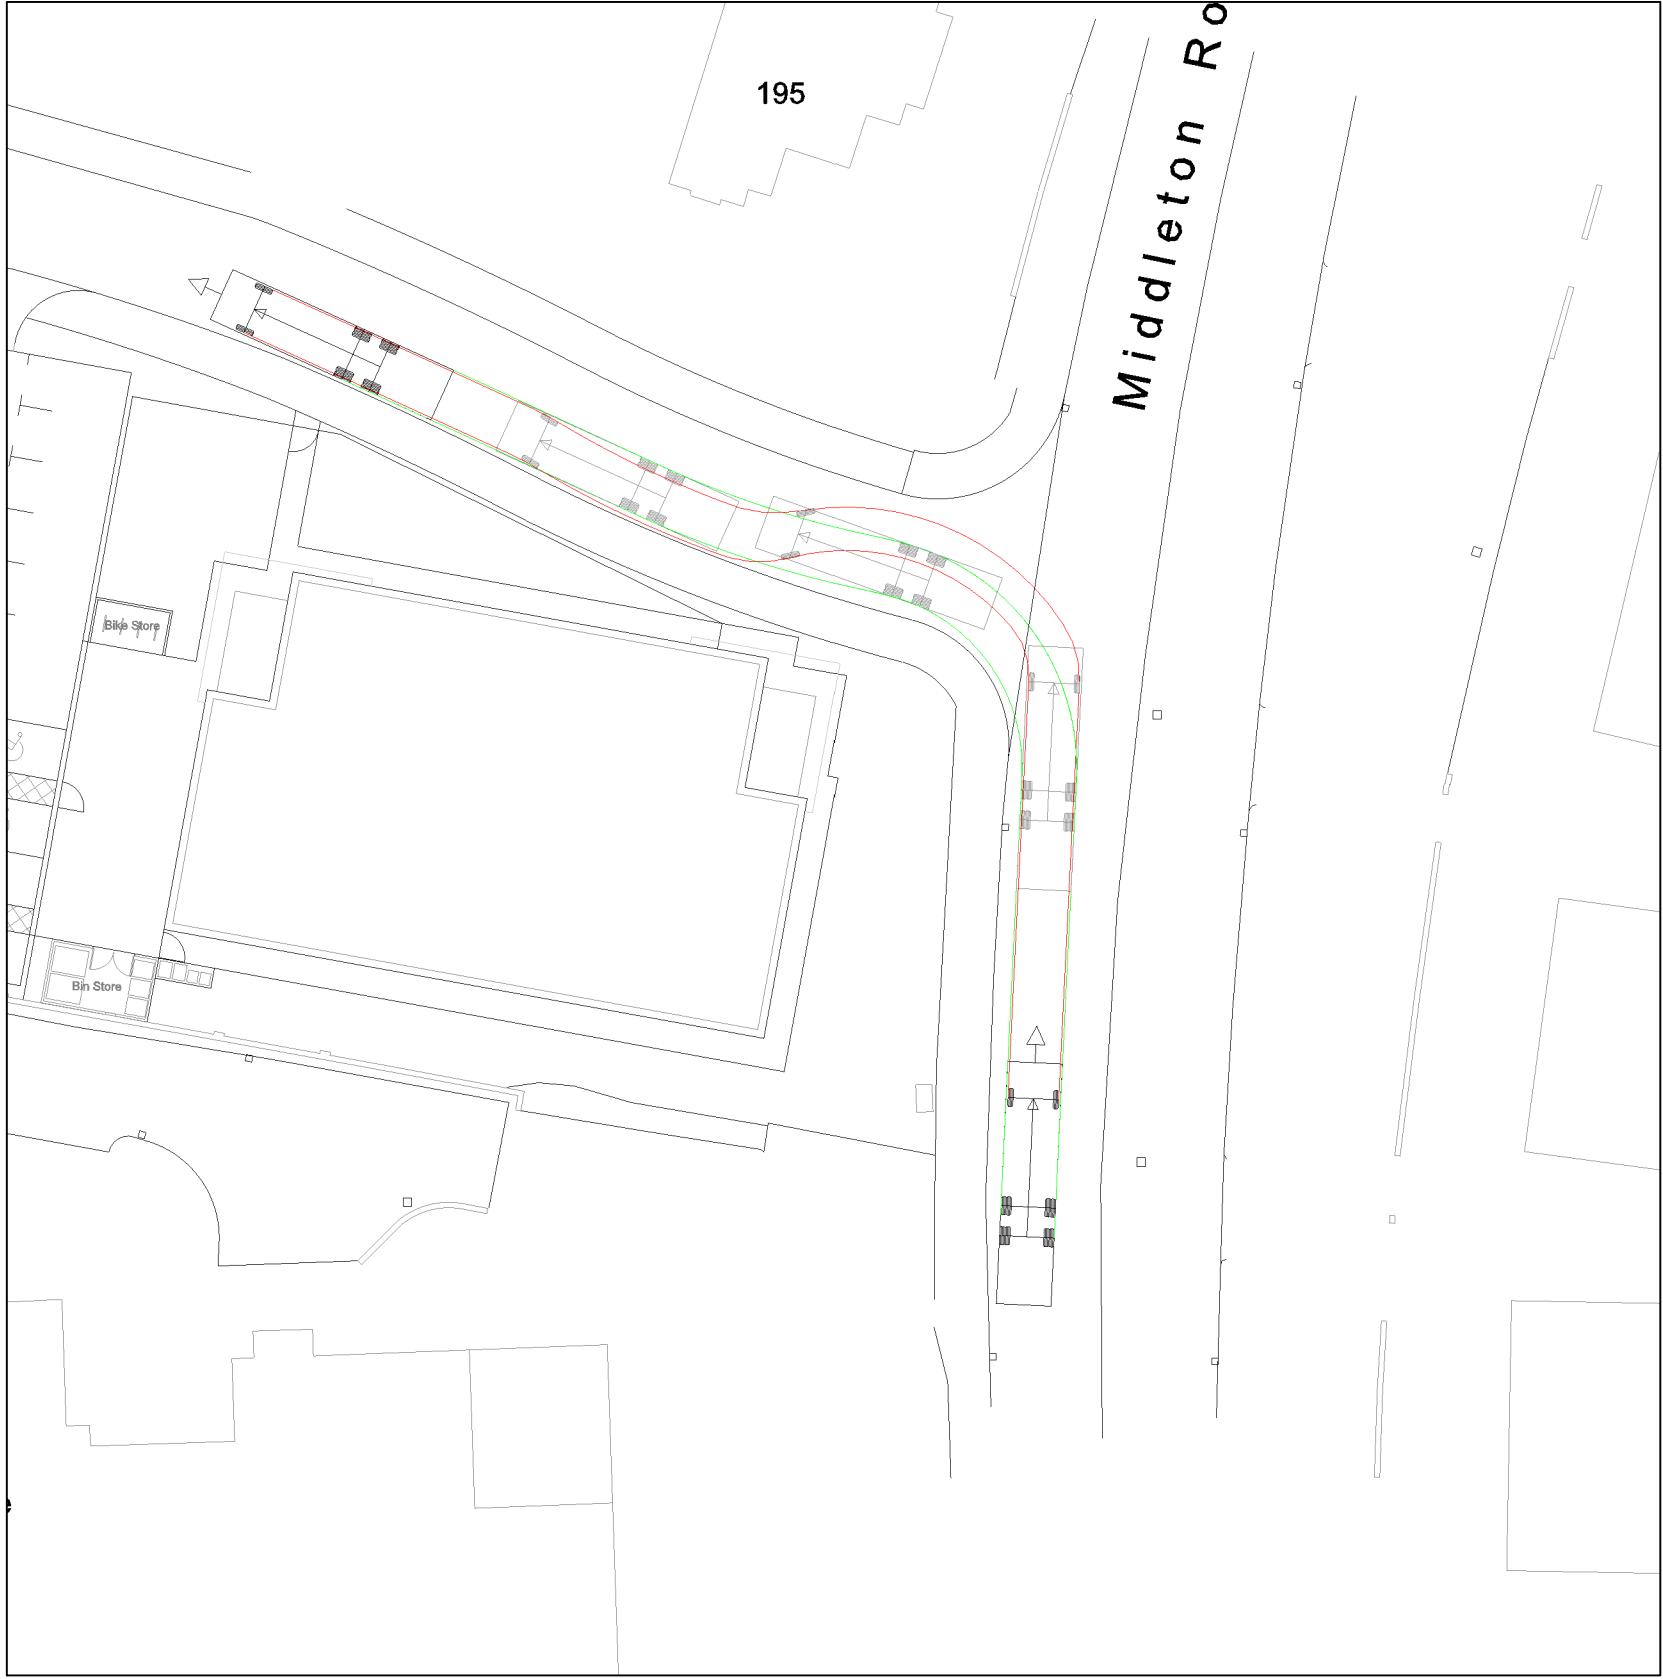

Turn In Southern Approach

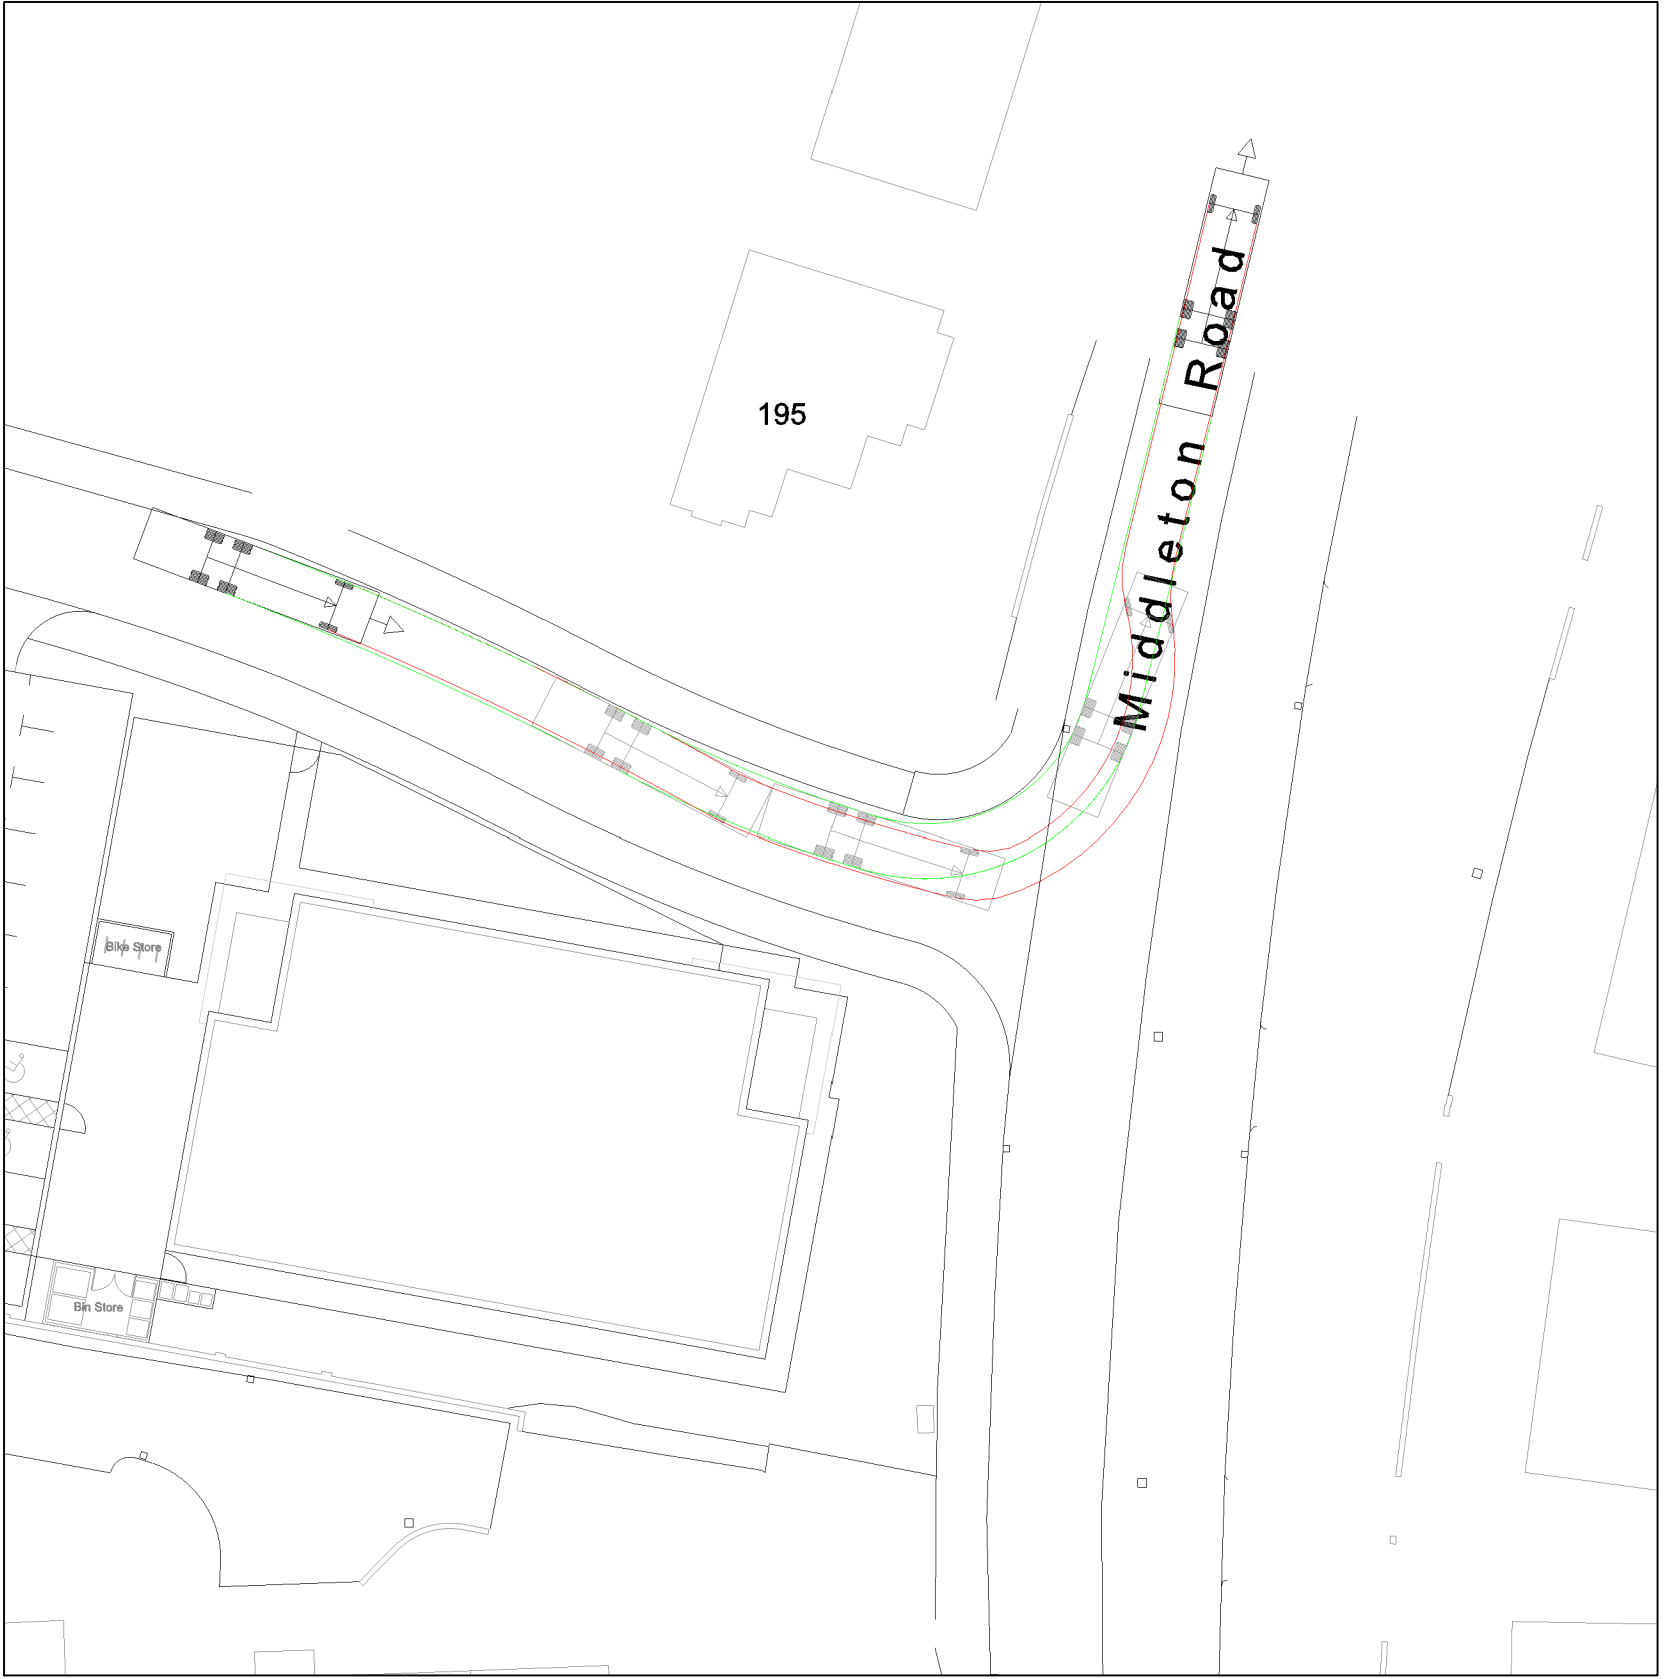

Turn Out North

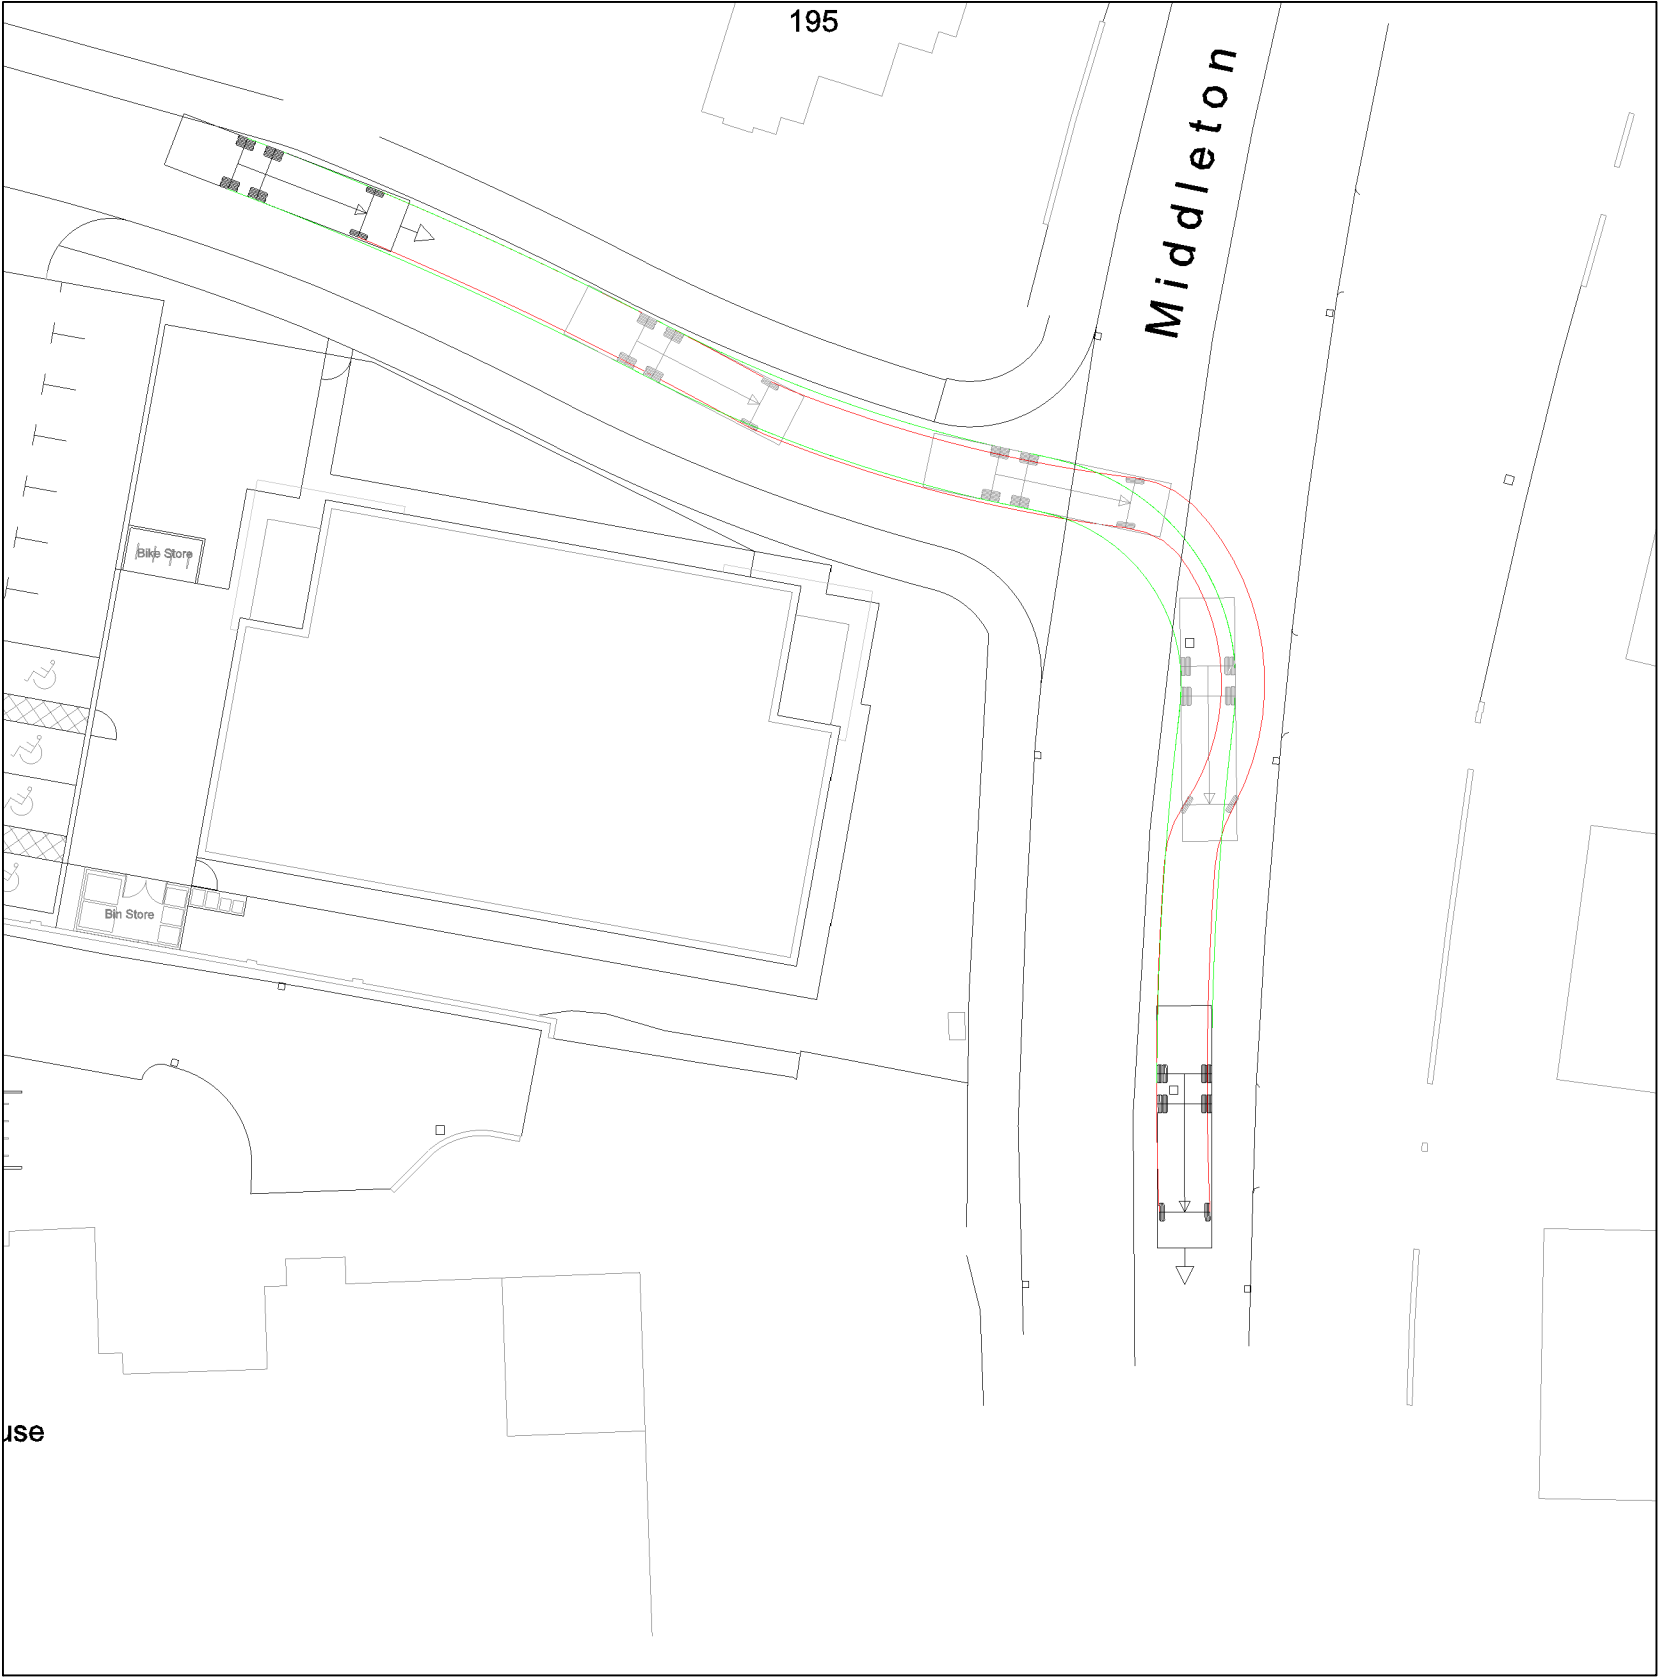

Turn Out South



Access in to Road 2



Reverse from Cul-de-Sac Road 2



Access into Road 4



Reverse into Cul-de-Sac Road 3



Refuse Collection Road 2





Refuse Collection Road 2



Reverse from Cul-de-Sac Road 3



Access into Road 1

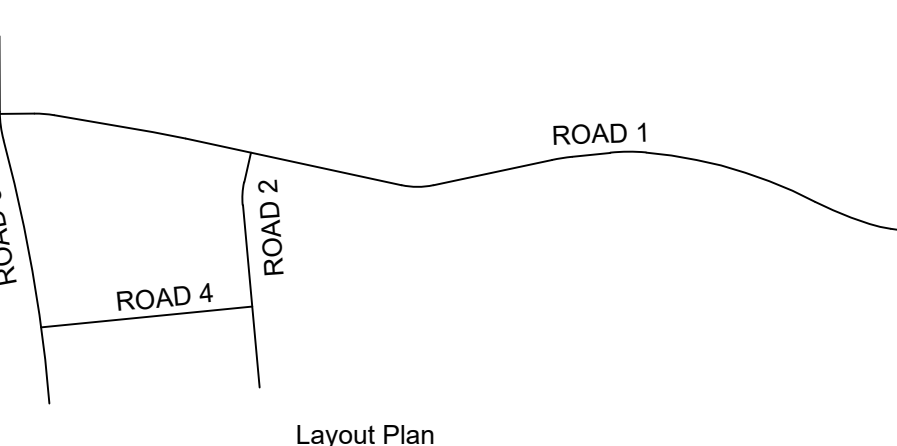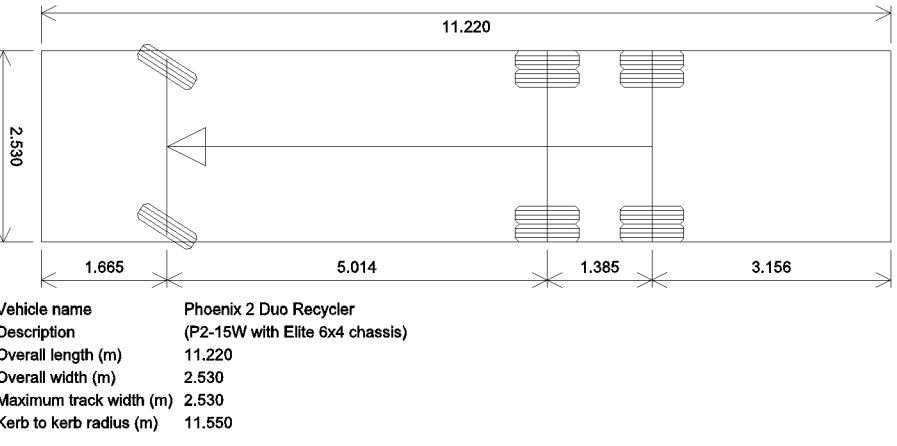

APPROVAL

coopers
chartered consulting engineers
Tel: 01244 684910
Fax: 01244 684911
Email: admin@coopers.co.uk
Web: http://coopers.co.uk
Park House
Sandpiper Court
Chester Business Park
Chester
CH4 9QU

Client
BRANLEY HOMES LTD

Project
White House Club, Middleton Road, Manchester

Title
Vehicle Tracking

DRAWING NUMBER	SCALE at A0	1:100	REVISION
7424 / 18	DATE	05/01/21	
	DRAWN	LW	
	CHECKED	AJ	