

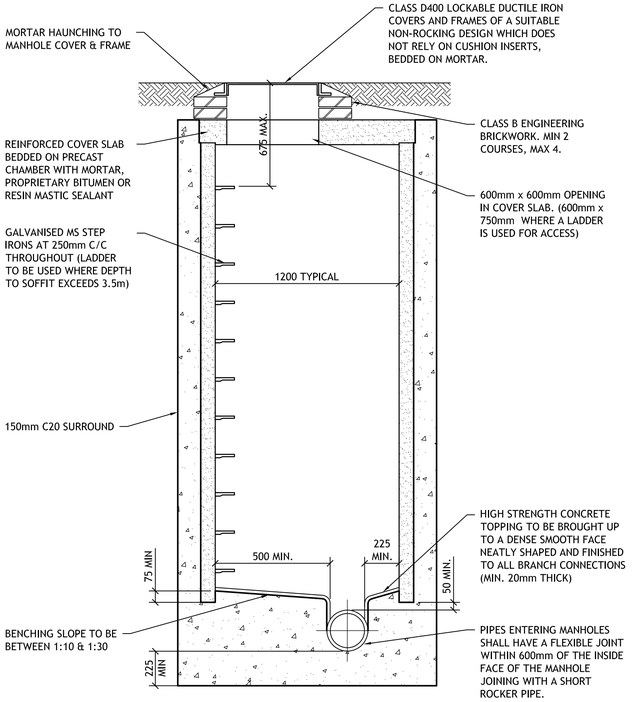



TYPICAL MANHOLE DETAIL TYPE A
DEPTH TO SOFFIT 3.0m - 6.0m
SCALE 1:20

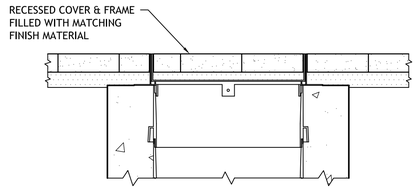


SITED IN DRIVEWAYS/HARD LANDSCAPED AREAS
WITH RECESSED COVER
SCALE 1:10

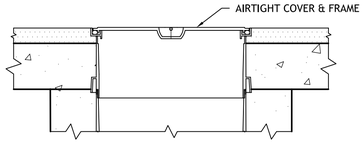


SITED IN CONCRETE FLOOR SLAB
SCALE 1:10

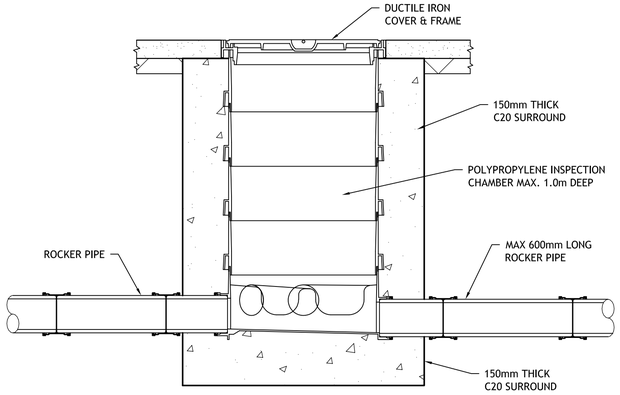


SITED IN DRIVEWAYS/HARD LANDSCAPED AREAS
WITH STANDARD ROUND COVER
SCALE 1:10

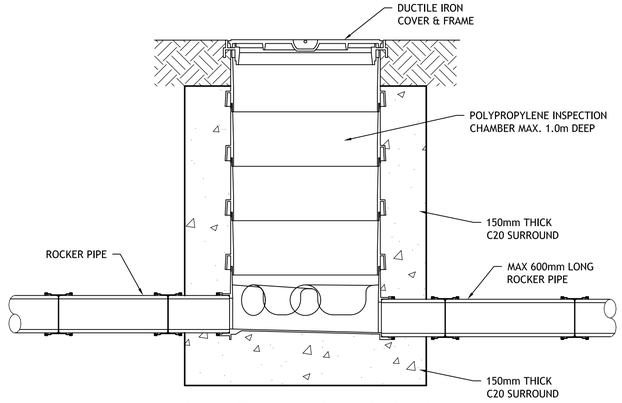


SITED IN SOFT LANDSCAPED AREAS
WITH STANDARD ROUND COVER
SCALE 1:10

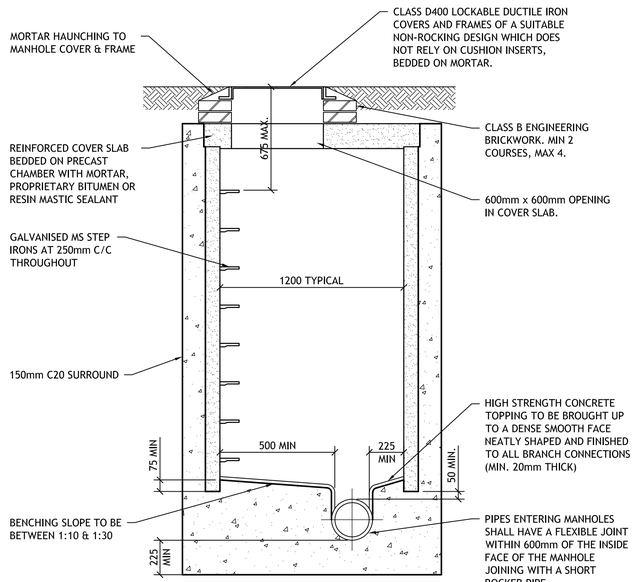

TYPICAL MANHOLE DETAIL TYPE B
DEPTH TO SOFFIT 1.35m - 3.0m
SCALE 1:20

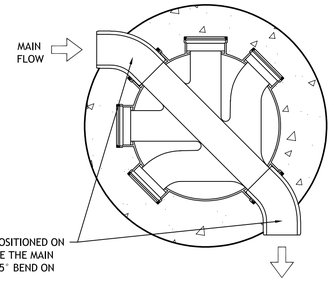


NOTE
WHERE PPIC'S ARE USED WITHIN ROADS AND CAR PARK AREAS TYPE D400 COVERS ARE TO BE USED TO ACHIEVE SUITABLE LOADING CAPACITY

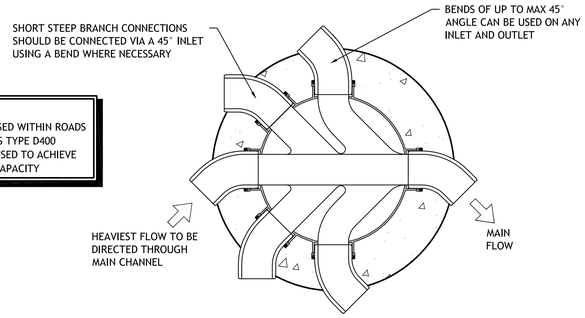


POLYPROPYLENE INSPECTION CHAMBER DETAILS
SCALE 1:10

POLYPROPYLENE INSPECTION CHAMBER DETAILS
SCALE 1:10

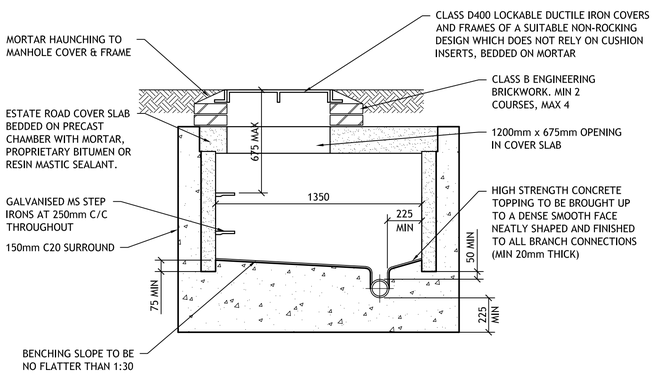

TYPICAL MANHOLE DETAIL TYPE E
DEPTH TO SOFFIT 1.0m - 1.35m
SCALE 1:20

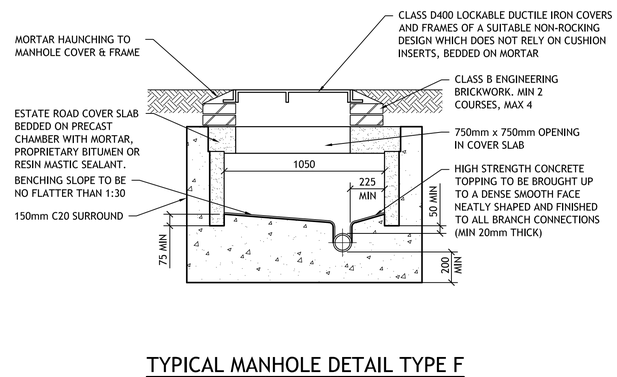

TYPICAL MANHOLE DETAIL TYPE F
DEPTH TO SOFFIT LESS THAN 1.0m
SCALE 1:20

CDM SYMBOL KEY

- WARNING OF SIGNIFICANT RISK
- PROHIBITED ACTION
- PARTICULAR ACTION ENCOURAGED
- CDM INFORMATION

GENERAL
1. ALL DRAWINGS TO BE READ IN CONJUNCTION WITH THE SPECIFICATION
2. ALL DRAWINGS TO BE READ IN CONJUNCTION WITH THE RELEVANT ARCHITECTURAL AND STRUCTURAL DRAWINGS.
3. ALL DIMENSIONS ARE IN MILLIMETRES UNLESS NOTED OTHERWISE.
4. ALL LEVELS ARE IN METRES RELATIVE TO ORDNANCE DATUM.
5. ALL DIMENSIONS ARE TO BE CHECKED ON SITE BY THE CONTRACTOR PRIOR TO THE COMMENCEMENT OF CONSTRUCTION

NOTE
THE ARCHITECTURAL BACKGROUNDS ARE A VISUAL REPRESENTATION OF THE PROPOSED BUILDING LAYOUT, BUT ARE NOT NECESSARILY DIMENSIONALLY ACCURATE AND THUS MAY NOT RELATE TO THE LOCATION OF THE STRUCTURAL MEMBERS

ABBREVIATIONS
FFL - FINISHED FLOOR LEVEL
SSL - STRUCTURAL SLAB LEVEL
TOC - TOP OF CONCRETE
TOS - TOP OF STEEL
UOS - UNDERSIDE OF STEEL
UOR - UNDERSIDE OF RAIL
WP - WIND POST
DL - DEAD LOAD
IL - IMPOSED LOAD

Rev	Date	Description	By	Chkd
C01	30/07/21	ISSUED FOR TENDER	MTB	PSS

Project
ALPHA PLACE
JORDAN ST
MANCHESTER

Client
365 ROOMS MANCHESTER LTD.

Drawing Title
DRAINAGE
TYPICAL MANHOLE DETAILS

Project - Originator - Func. - Spat. - Form - Disc. - Number
9198-SWF-XX-XX-D-C-1401

Scale 1: 20 @ A1	Date JULY 2021	By PSS	Chkd PSS
Suitability Status: A1: APPROVED FOR TENDER	Revision: C01	Classification: PM_40_40	

Unit 4, Millbank House, Riverside Business Park,
Wilmslow, Cheshire. SK9 1BJ.
Tel: 01625 419866
email: mail@swf.uk.com
www.swf.uk.com
SWF CONSULTING
CONSULTING CIVIL & STRUCTURAL ENGINEERS