


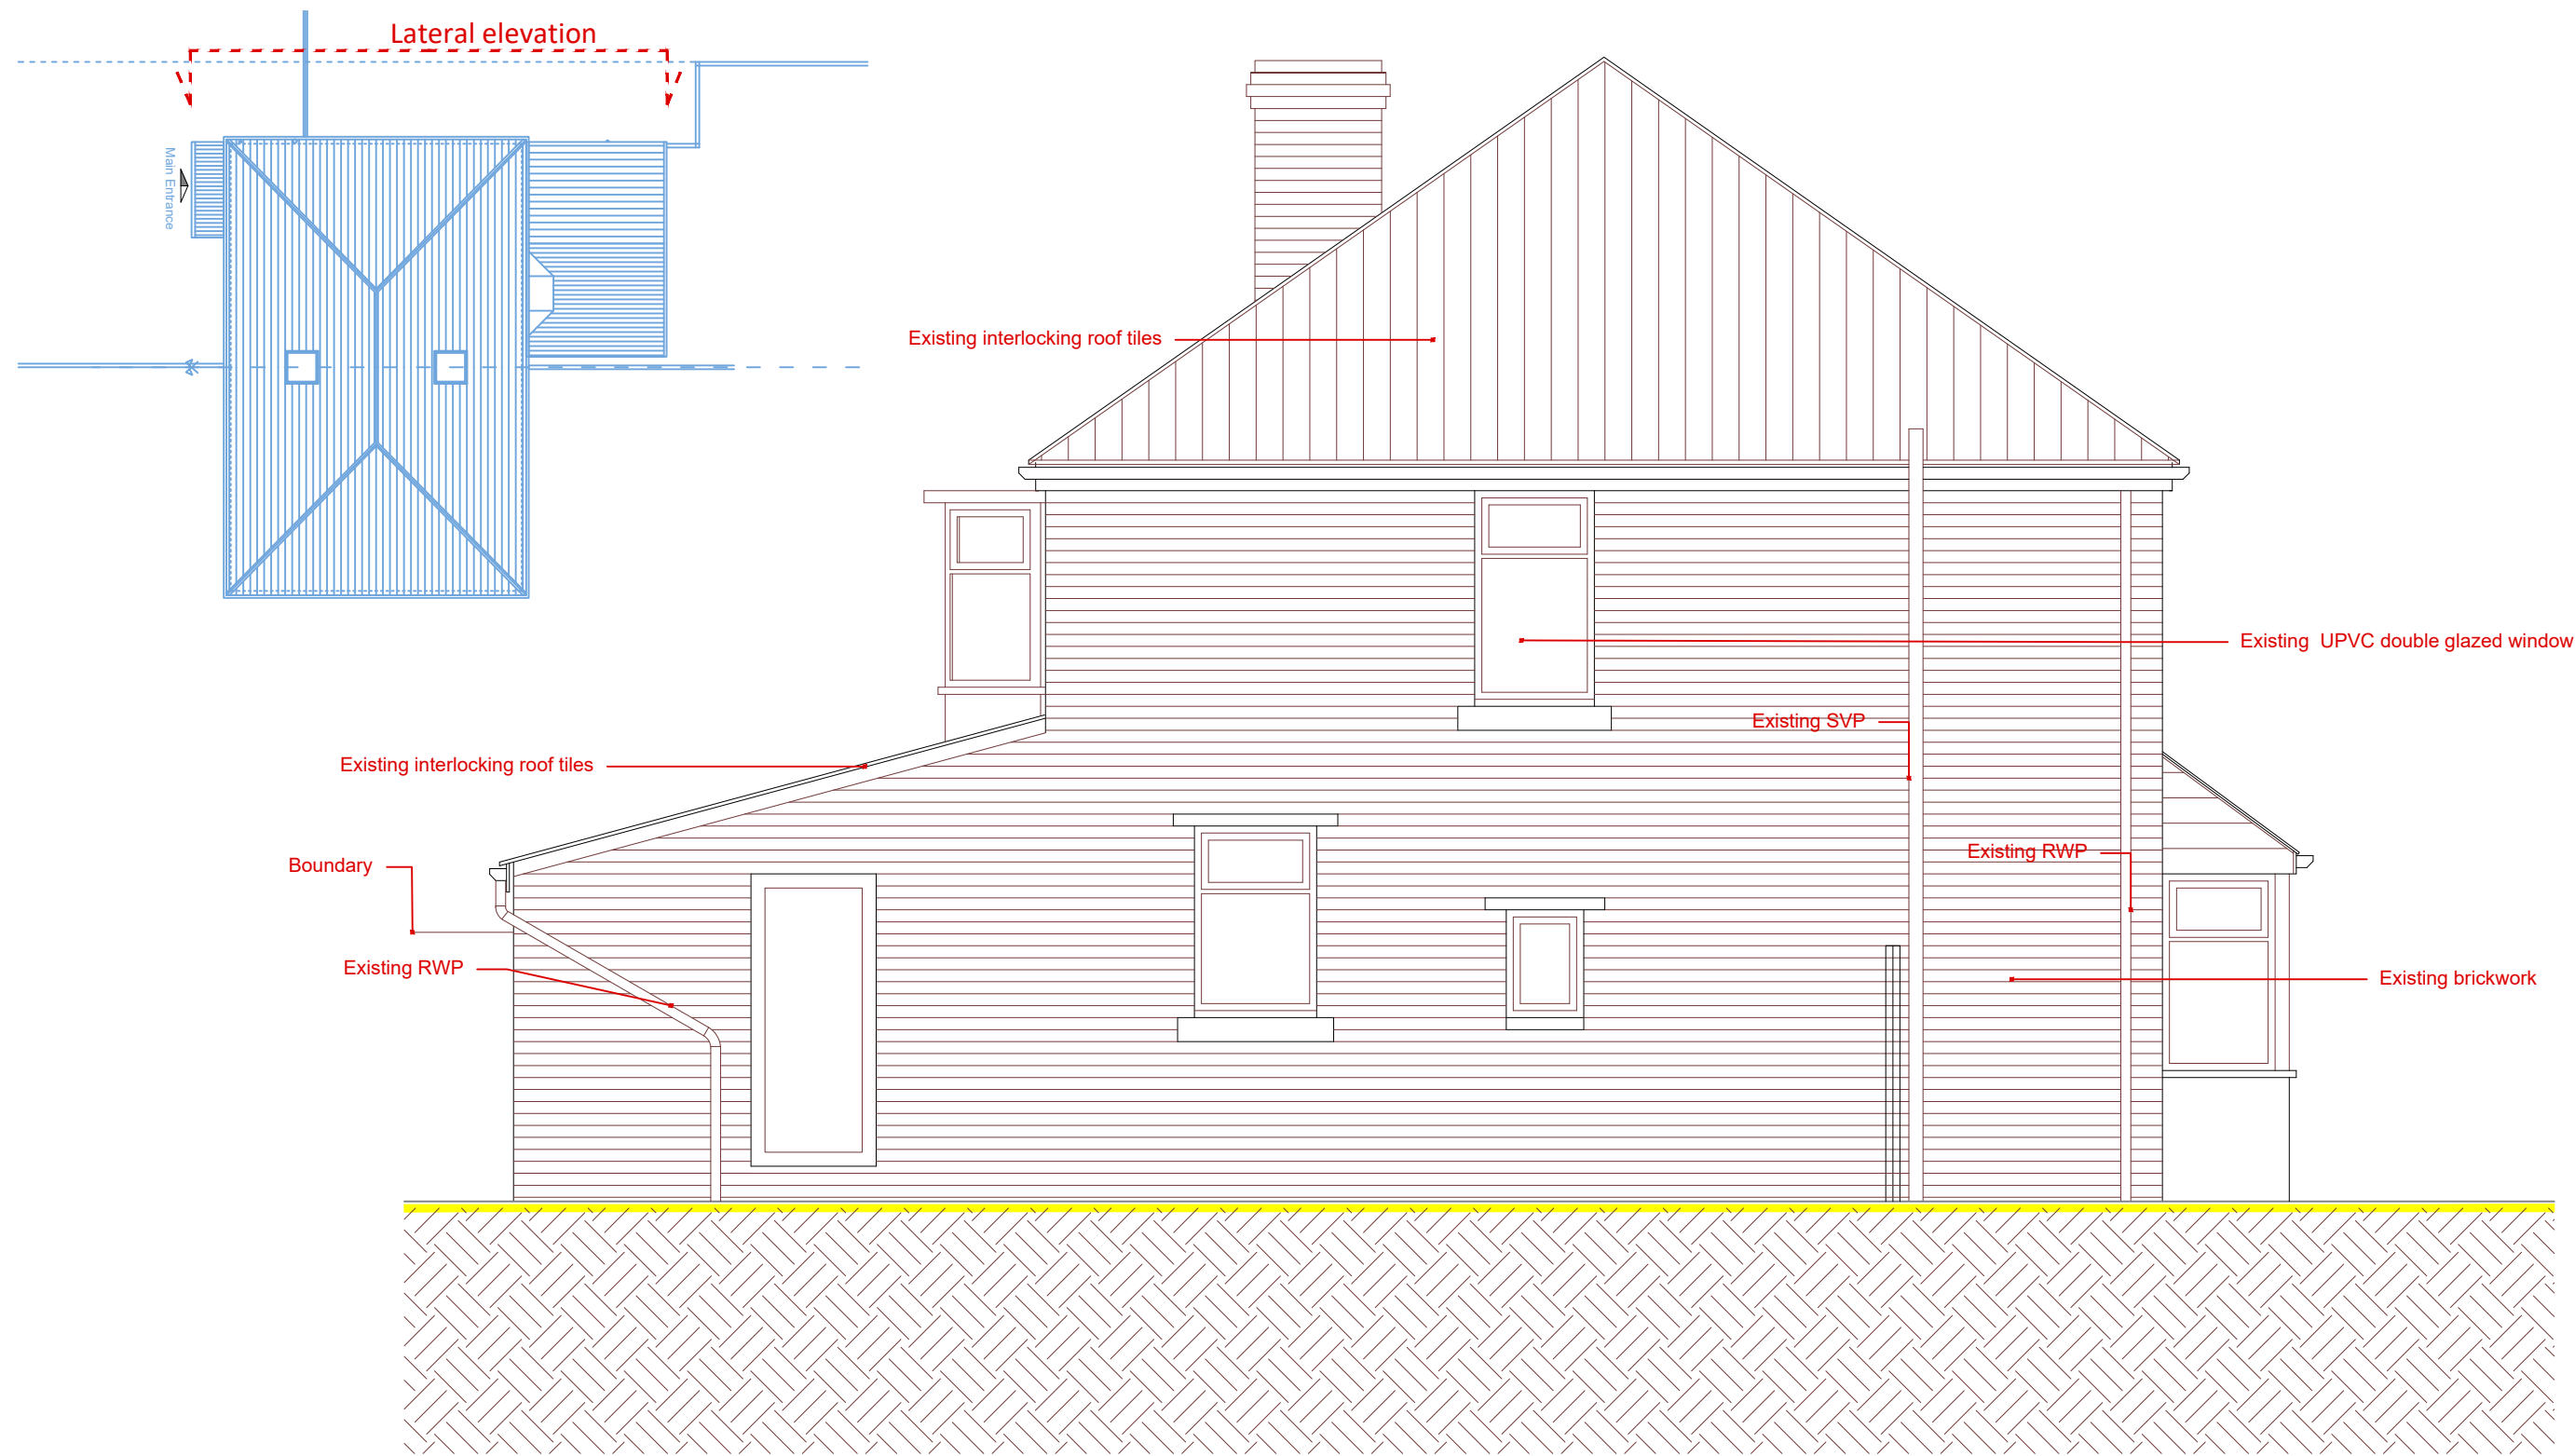

Proposed Lateral Elevation @ 1:50 79 Heaton Road, Manchester



Spazio Ltd

PROJECT:
RESIDENTIAL_EXTENSION
79_HEATON.ROAD_MANCHESTER_UNITED_KINGDOM
DRAWING:
PROPOSED_LATERAL_ELEVATION

1A Churchwood Road, Didsbury
Manchester
United Kingdom
M20 6TZ

DATE:	DRAWN BY:	CHECKED BY:
JUNE_21	EJG	
SCALE:	DRAWING NO:	REV:
1:50	768_01_223P	-

elliott@spazioltd.com
www.spazioltd.com

PURPOSE OF ISSUE
- Figured dimensions to be followed in preference to scale
- All dimensions shall be verified by the Contractor(s) on site prior to work commencing and relevant orders being placed.
- Any discrepancies to be brought to the attention of the Contract Administrator for instructions prior to proceeding.
- This drawing is the copyright of the Architect