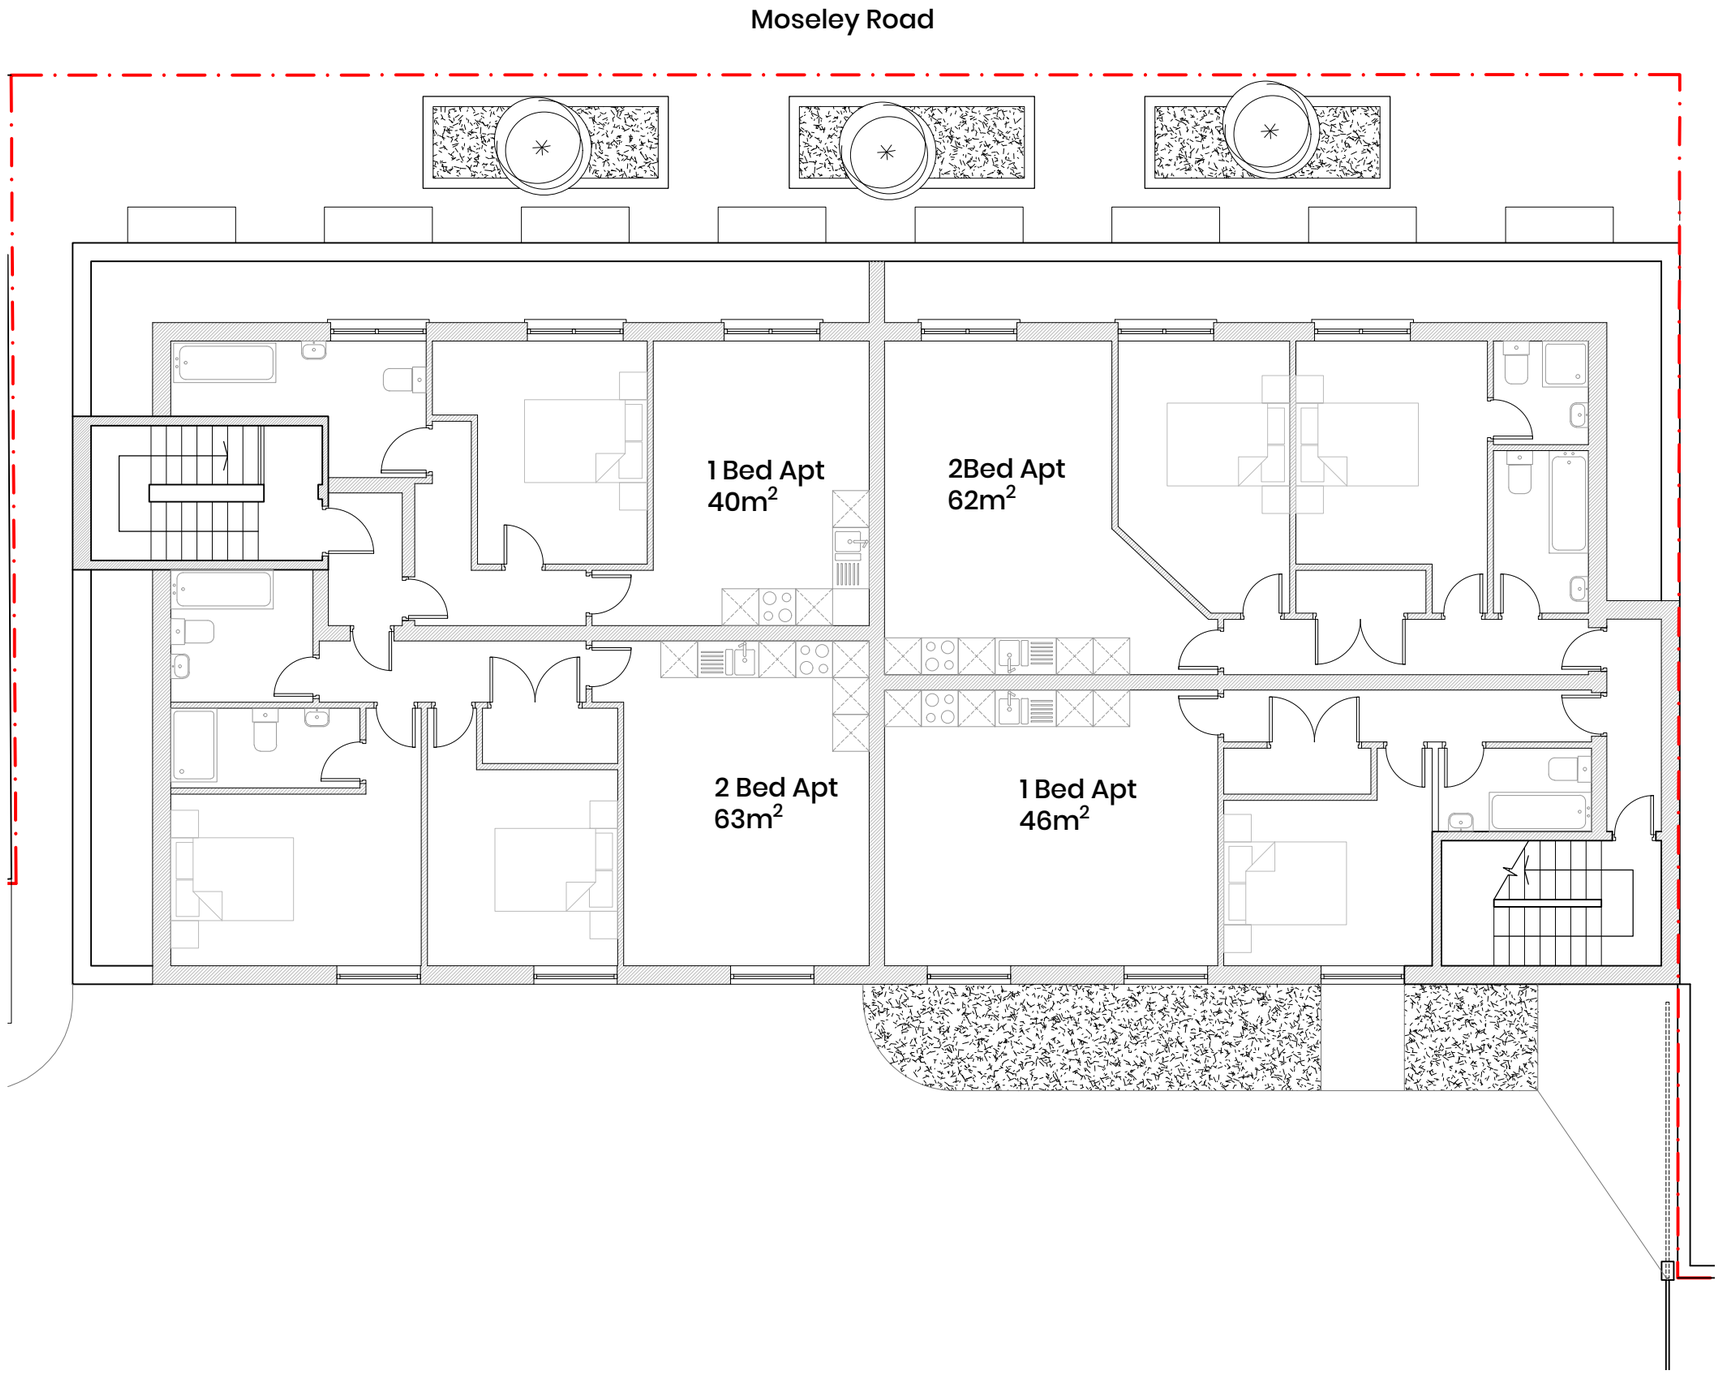


Proposed GA Top Floor Plan
1:100

Accommodation Schedule	
Ground Floor	Area
2 Bed Apartment	58 m²
2 Bed Apartment	58 m²
2 Bed Apartment	62 m²
Typical Floor	
1 Bed Apartment	50 m²
2 Bed Apartment	62 m²
2 Bed Apartment	64 m²
1 Bed Apartment	39 m²
1 Bed Apartment	40 m²
Top Floor	
1 Bed Apartment	40 m²
2 Bed Apartment	62 m²
1 Bed Apartment	46 m²
2 Bed Apartment	63 m²

Floor	Units
Ground Floor	
2 Bed Apartment	3
Typical Floor	
1 Bed Apartment	3
2 Bed Apartment	2
Top Floor	
1 Bed Apartment	2
2 Bed Apartment	2
Total	17

Floor	Units
Ground Floor	3
First Floor	5
Second Floor	5
Top Floor	4
Total	17

N

0m 5m

General Notes:

All site dimensions shall be verified by the Contractor on site prior to commencing any works.

Do not scale from this drawing.

Design intent drawing only. Construction to comply with latest building regulation requirements.

This drawing is the property of "Studio Tashkeel Architecture Ltd." and copyright is reserved by them. The drawing is not to be copied or disclosed by or to any unauthorised persons without the prior written consent of Studio Tashkeel Architecture Ltd.

Rev	Description	Date	Dr by	App by
A	Changes to Openings	14/07/21	MH	MK

STUDIO **TASHKEEL**
ARCHITECTURE LTD.
89 Princess Street
Manchester M1 4HT
United Kingdom

T +44(0)161 694 6375
E info@StudioTashkeel.com
www.studiotashkeel.com

client name
Mr. Zia and Mrs. Naheed Fareed

project
308 Moseley Road

drawing
Proposed GA Top Floor

project number		scale
2003101		1/100 @ A3
drawing number	**rev**	**issue status**
2003101_PL_009	A	PLANNING

This drawing is to be read in conjunction with all related drawings. All dimensions must be checked and verified on site before commencing any work or producing shop drawings.The originator should be notified immediately of any discrepancy. This drawing is copyright and remains the property of Studio Tashkeel Architecture Ltd.