

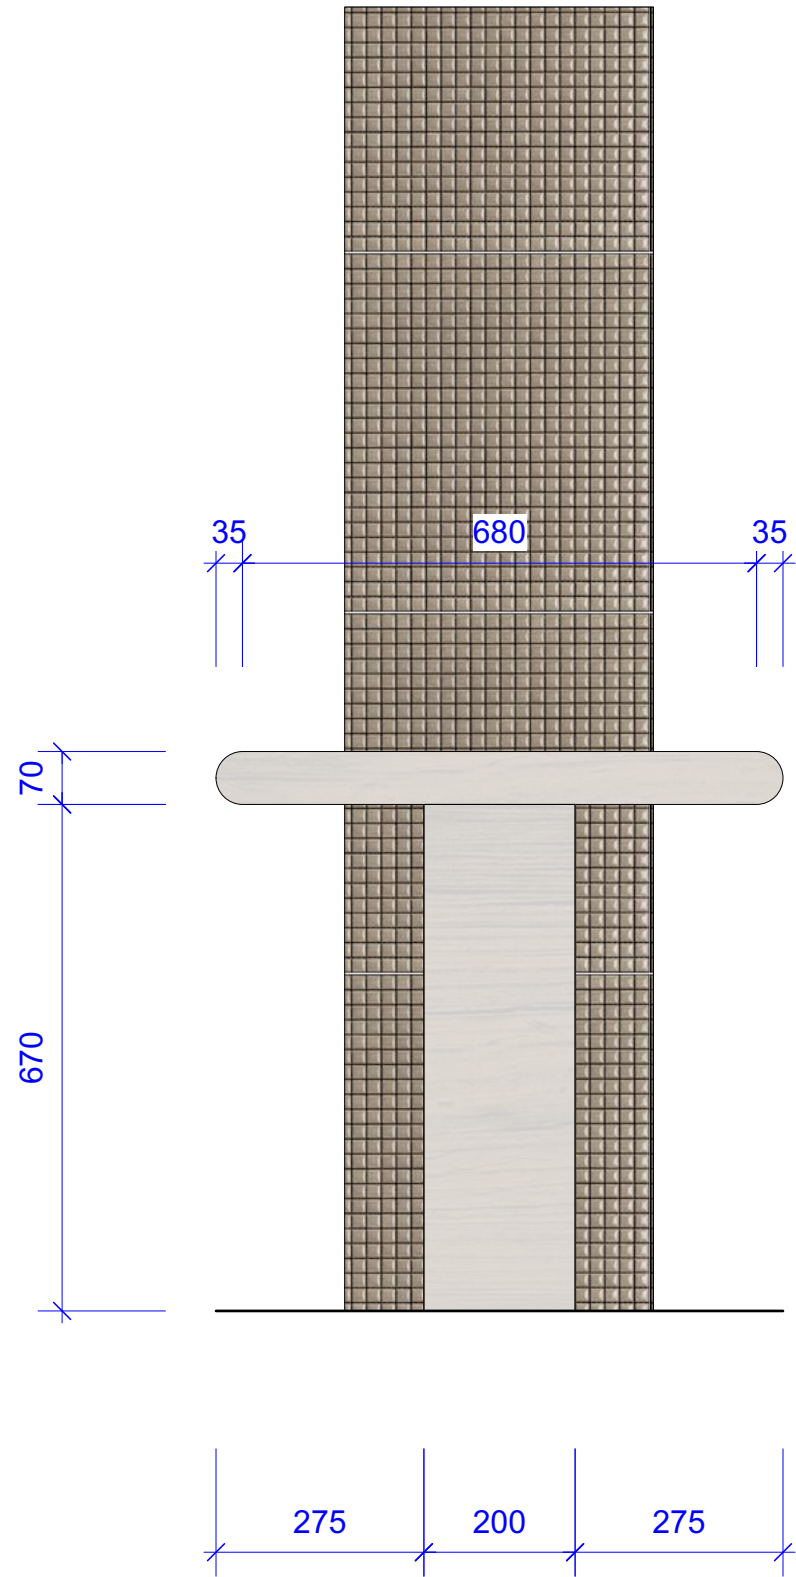



Luminous / 6DIA109 Mosaic to Column (Whitish)
Finish TBC by Client and Architect
<https://solusceramics.com/product/whitish/>

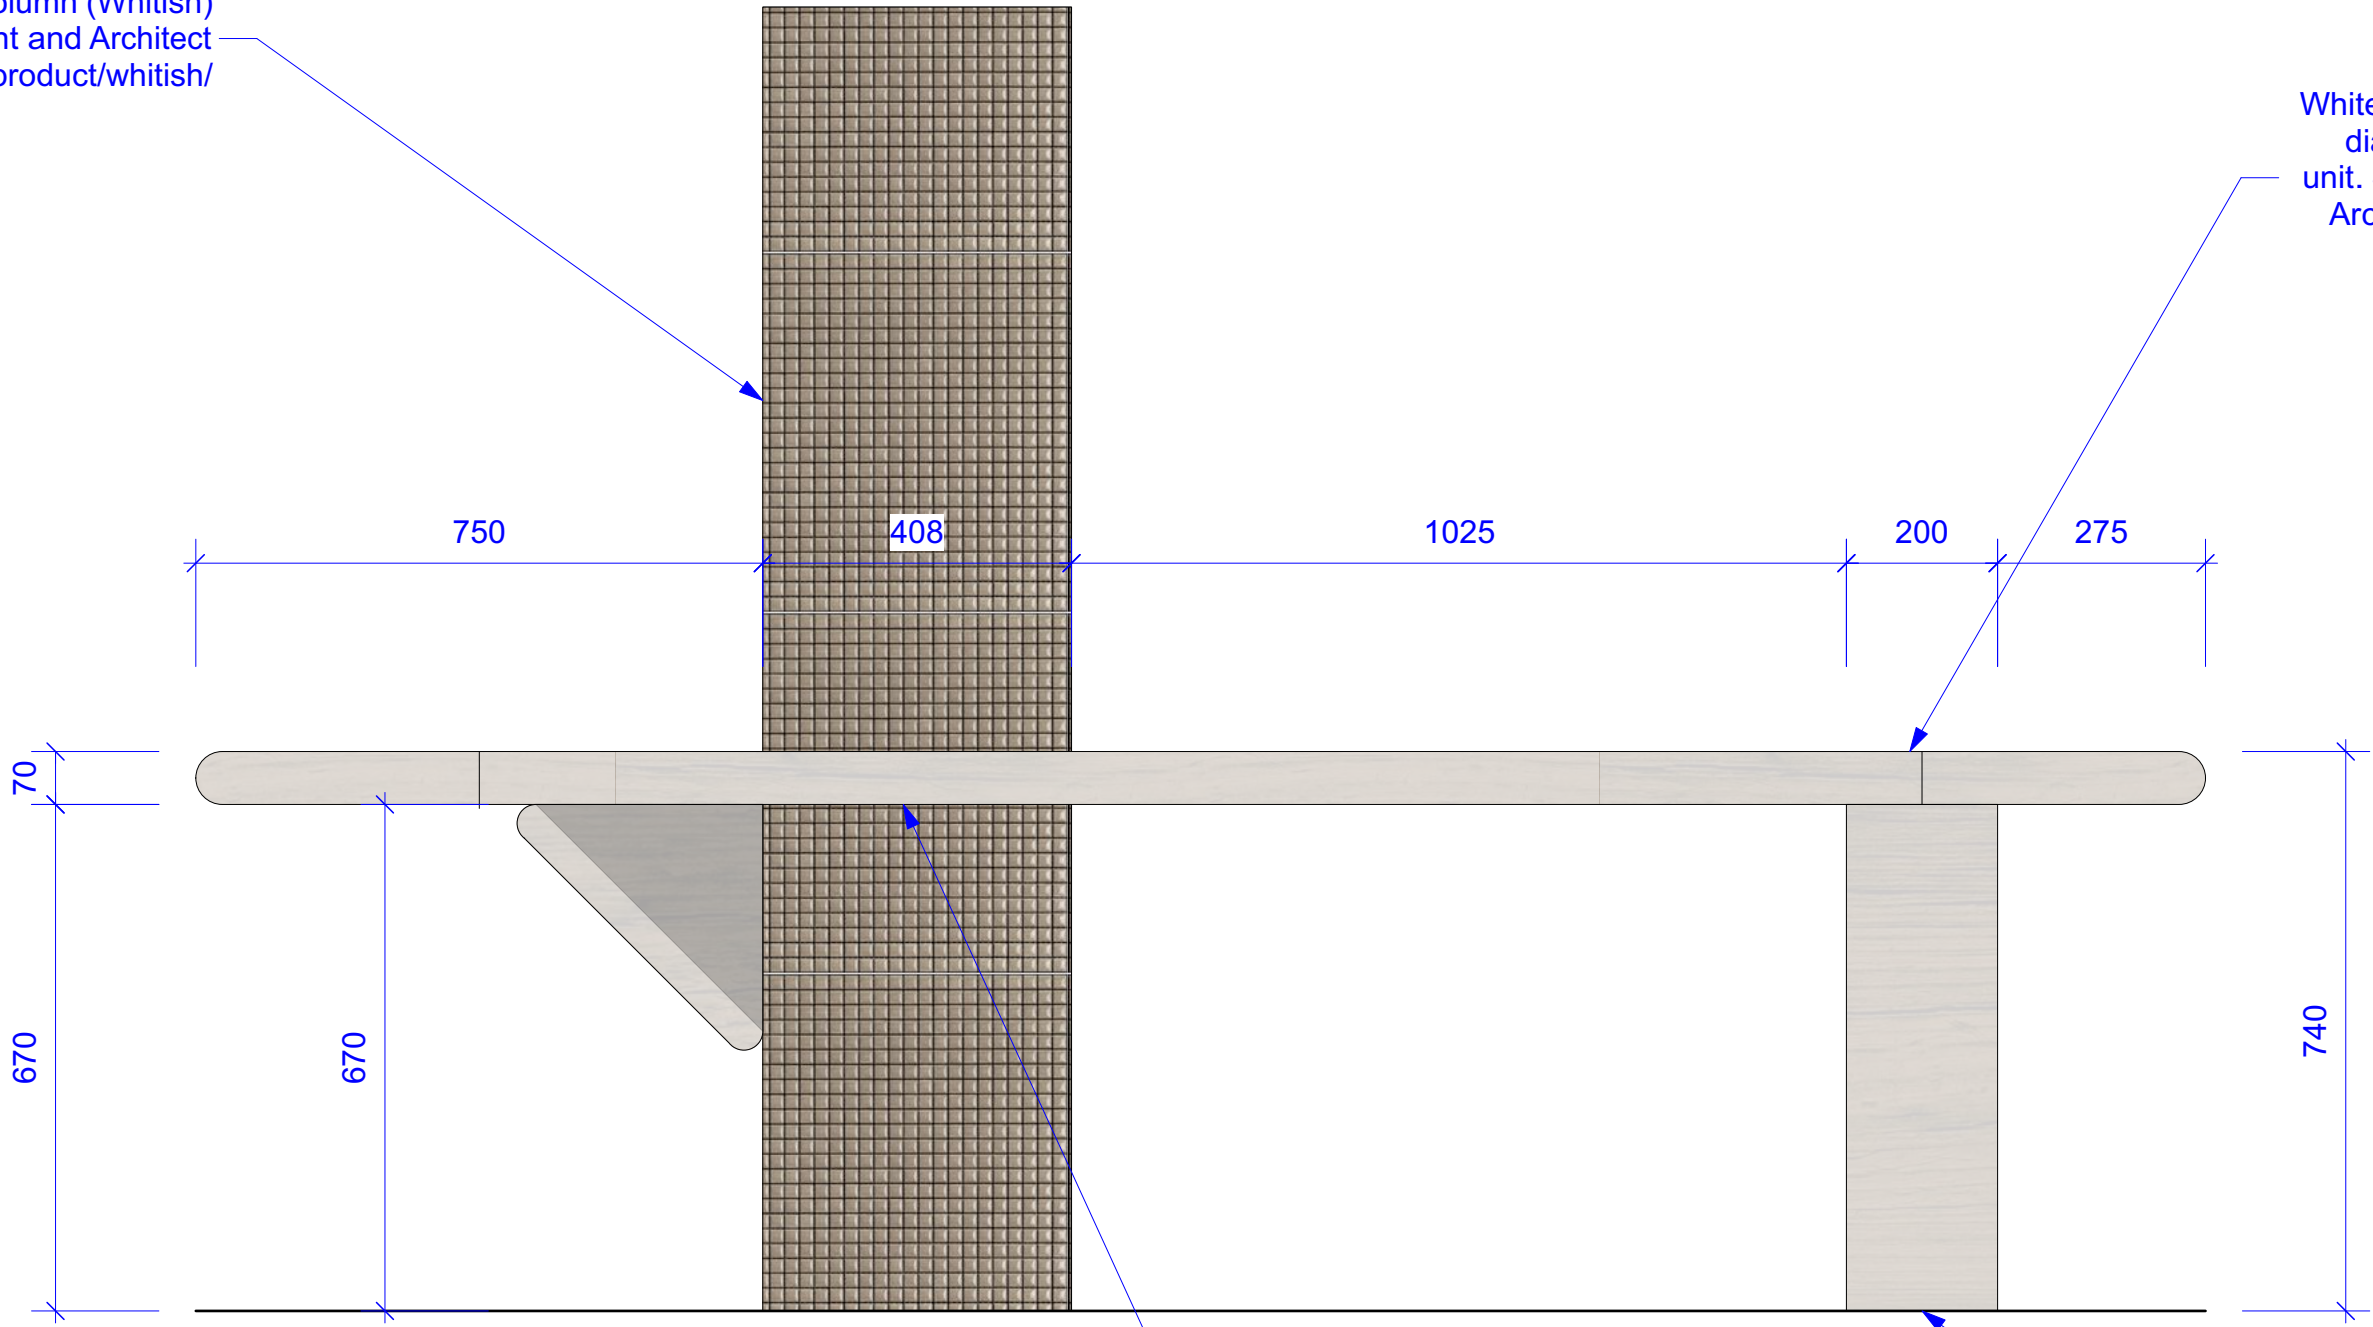


Luminous / 6DIA109 Mosaic to Column (Whitish)
Finish TBC by Client and Architect
<https://solusceramics.com/product/whitish/>

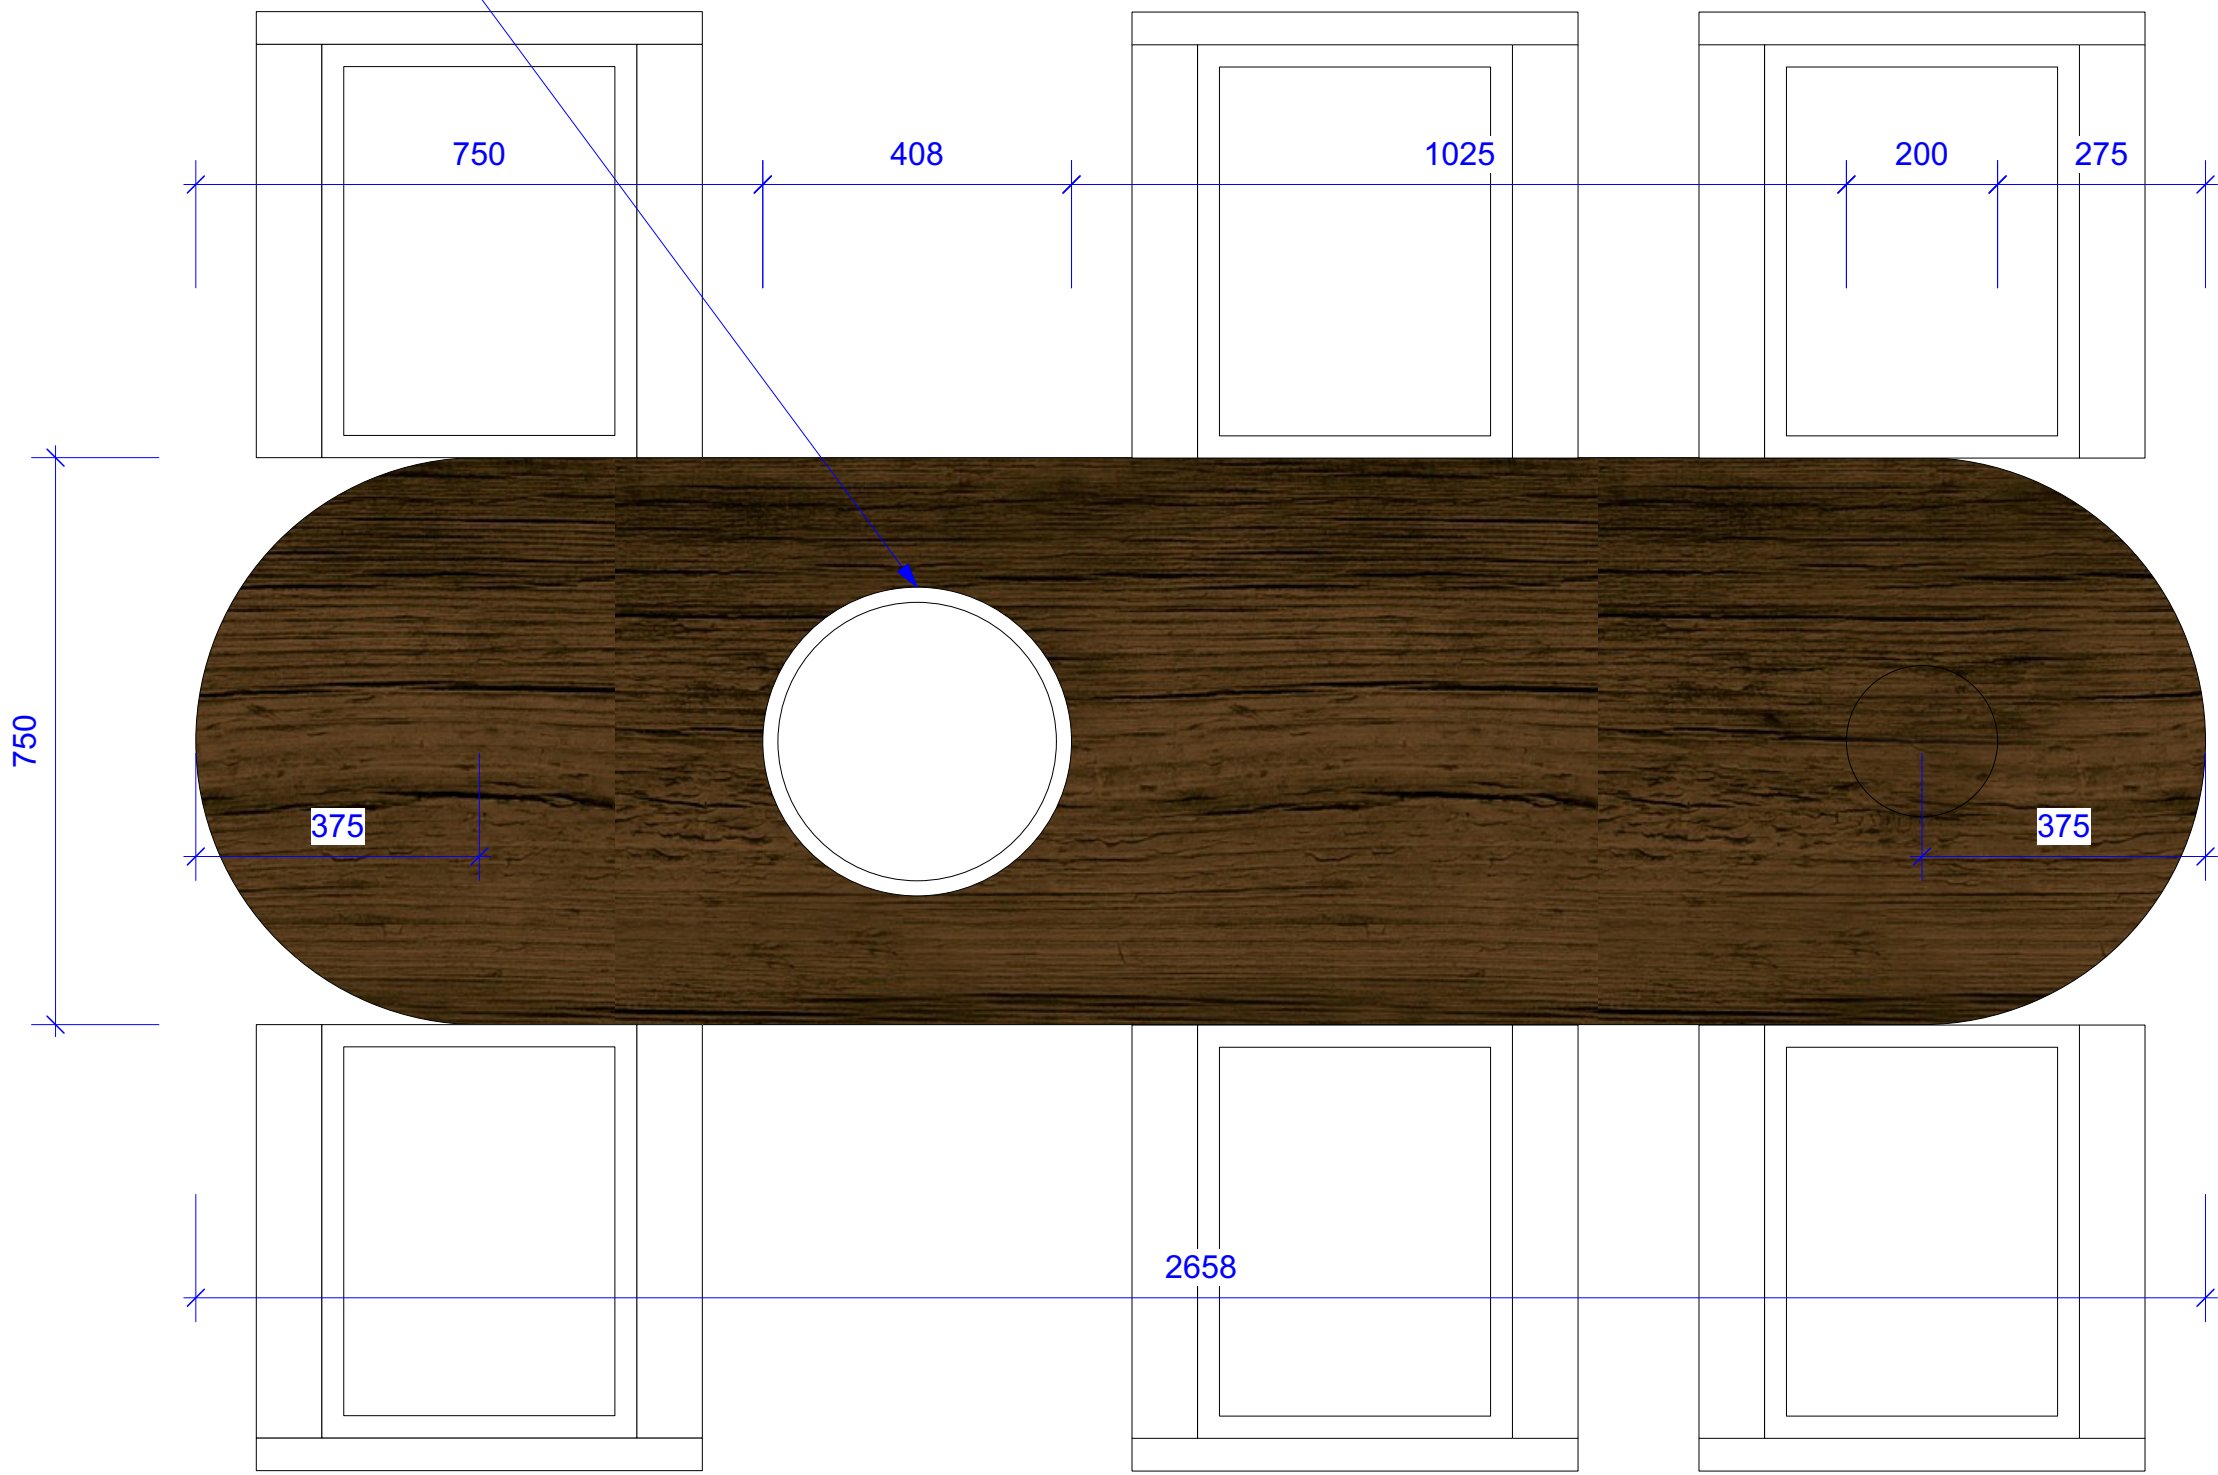

White Oil Ash Finish

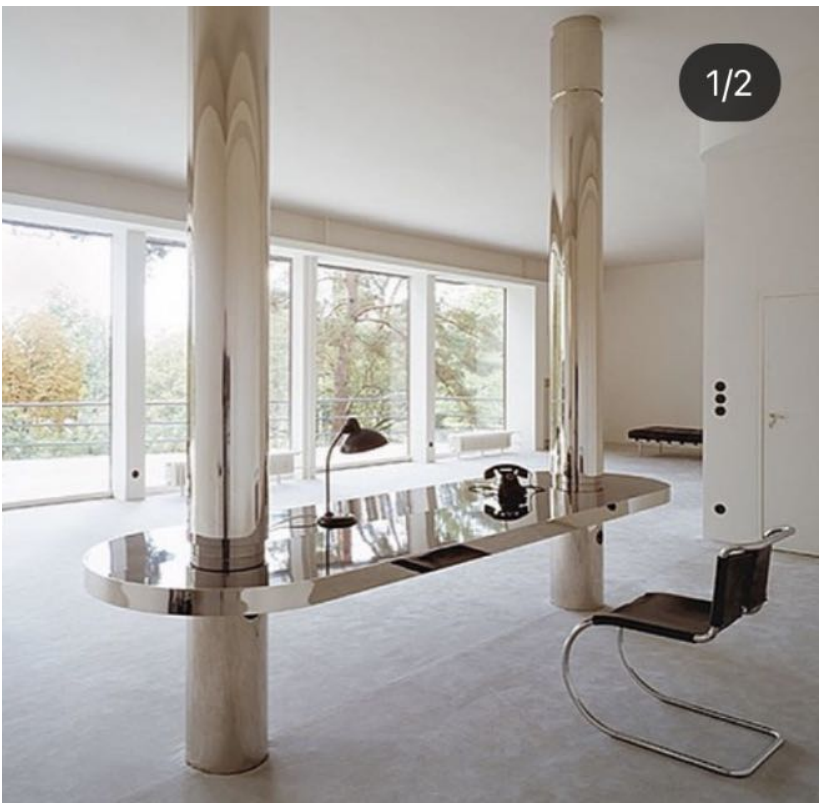

Form of Balance Table

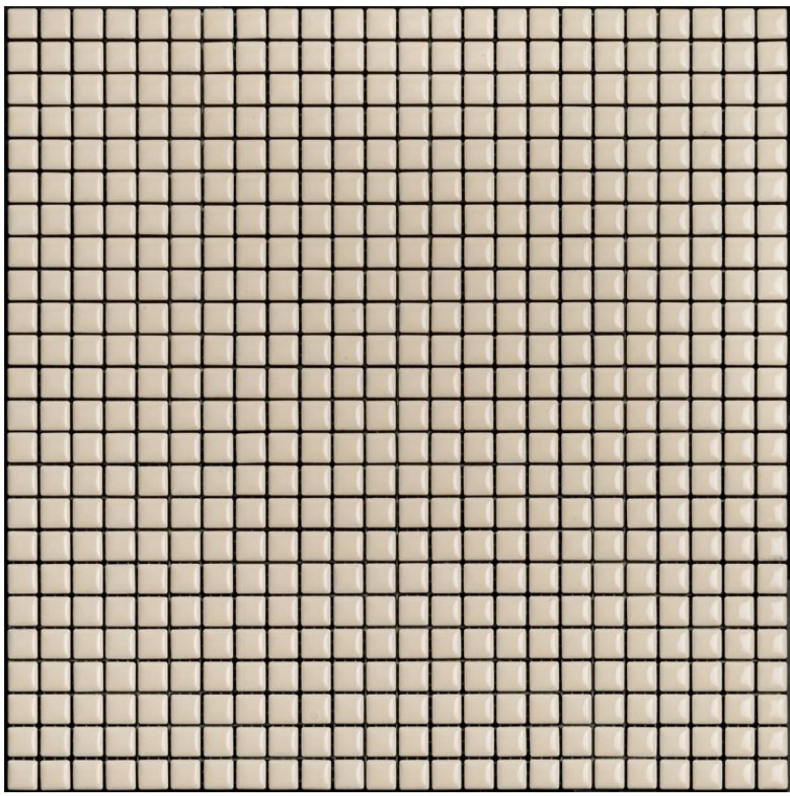

Luminous / 6DIA109 Mosaic to Column (Whitish)
Finish TBC by Client and Architect
<https://solusceramics.com/product/whitish/>

Drawings Notes

Revisions

T1	A	10/05/21	Draft Issue for Pricing

Project
Storeys

Drawing Title
J18 - Café Balance Table

Scale
1:10 @ A1

Revision
T1

Client
Amar Chima


Drawn
co

Deer
co

4.07 The Tea Building
56 Shoreditch High Street
London E1 6JJ

hello@reddeer.co.uk
www.reddeer.co.uk
+44 (0) 203 6373 581

red deer

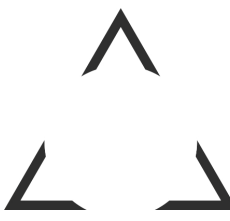

329-225

Do not scale from drawing.
All dimensions to be checked on site.
Report omissions and issues to the Architect.
© 2016 Red Deer Limited

J18 - Café Balance Table
1:10 @ A1

