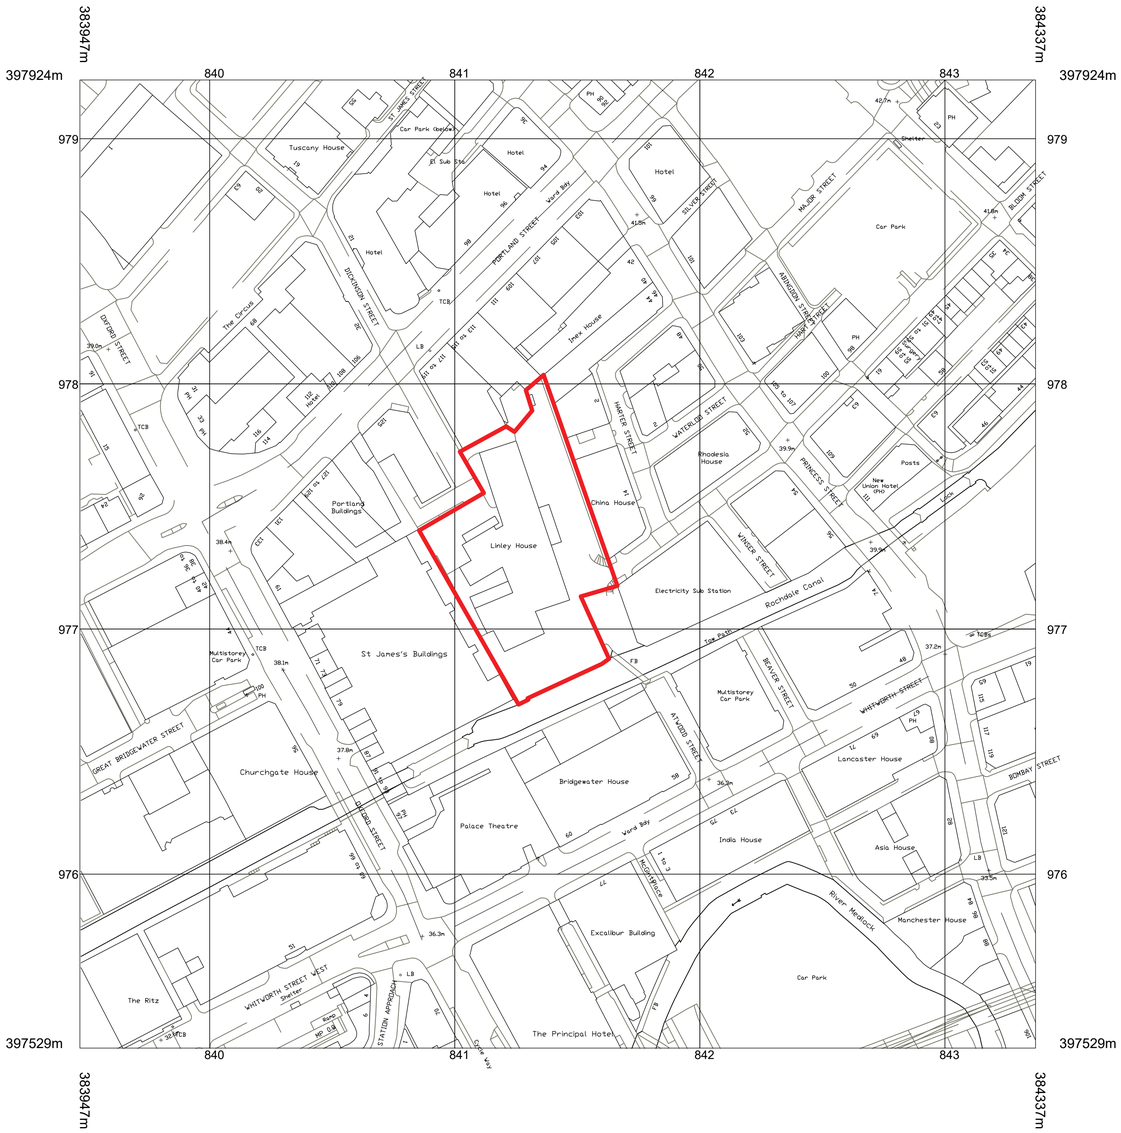

1 LOCATION PLAN
MS 0000 / SCALE: 1:1250 @ A1

N

20 0 20 40 60 80 100
Metres

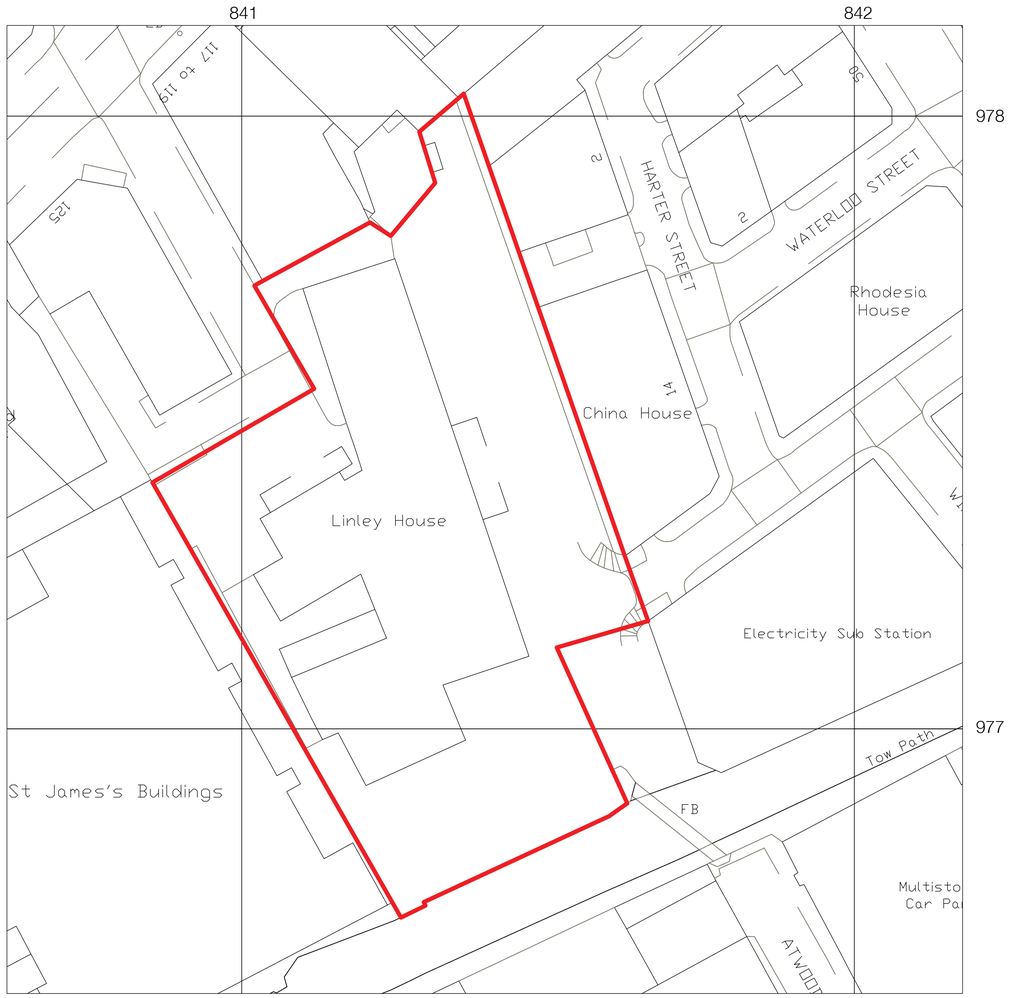

2 SITE PLAN
MS 0000 / SCALE: 1:500 @ A1

0 5 10 20 30 40 50 M

Notes

Rev	Date	Revisions	By	Checked
PL01	31.07.20	FOR PLANNING	EA	/

eySmith
MoreySmith
nith

24 Marshalsea Road
London SE1 1HF
Telephone 020 7089 1470
Fax 020 7378 1274
Email info@morey.co.uk
www.moreysmith.com

FOR PLANNING

Job title

CASTLEFORGE
LINLEY HOUSE
MANCHESTER

Drawing no.

CF577-MS-XX-XXX-DR-A-0000

Drawing title

LOCATION & SITE PLAN

Date 31.07.2020 Job no. CF577 Rev. PL01

Scale 1:1250/500 @ A1 Drawn by EA Checked

Do not scale from this drawing, all dimensions to be checked on site, any discrepancies must be reported to the designer immediately. ©MoreySmith