

Project:
Single storey rear extension and double storey side extension at:
7 Freshpool Rd
M22 4UB

Client: Mr Diaa Rajeh


Architectural Drawings

DRG Title:
Proposed side elevation - East

	Job No	Dwg. No
Date: 28/06/2021		
Scale: 1:50 on A3		08



Email: Info@spire-db.co.uk
Web: www.spire-db.co.uk Tel: 075 87719118

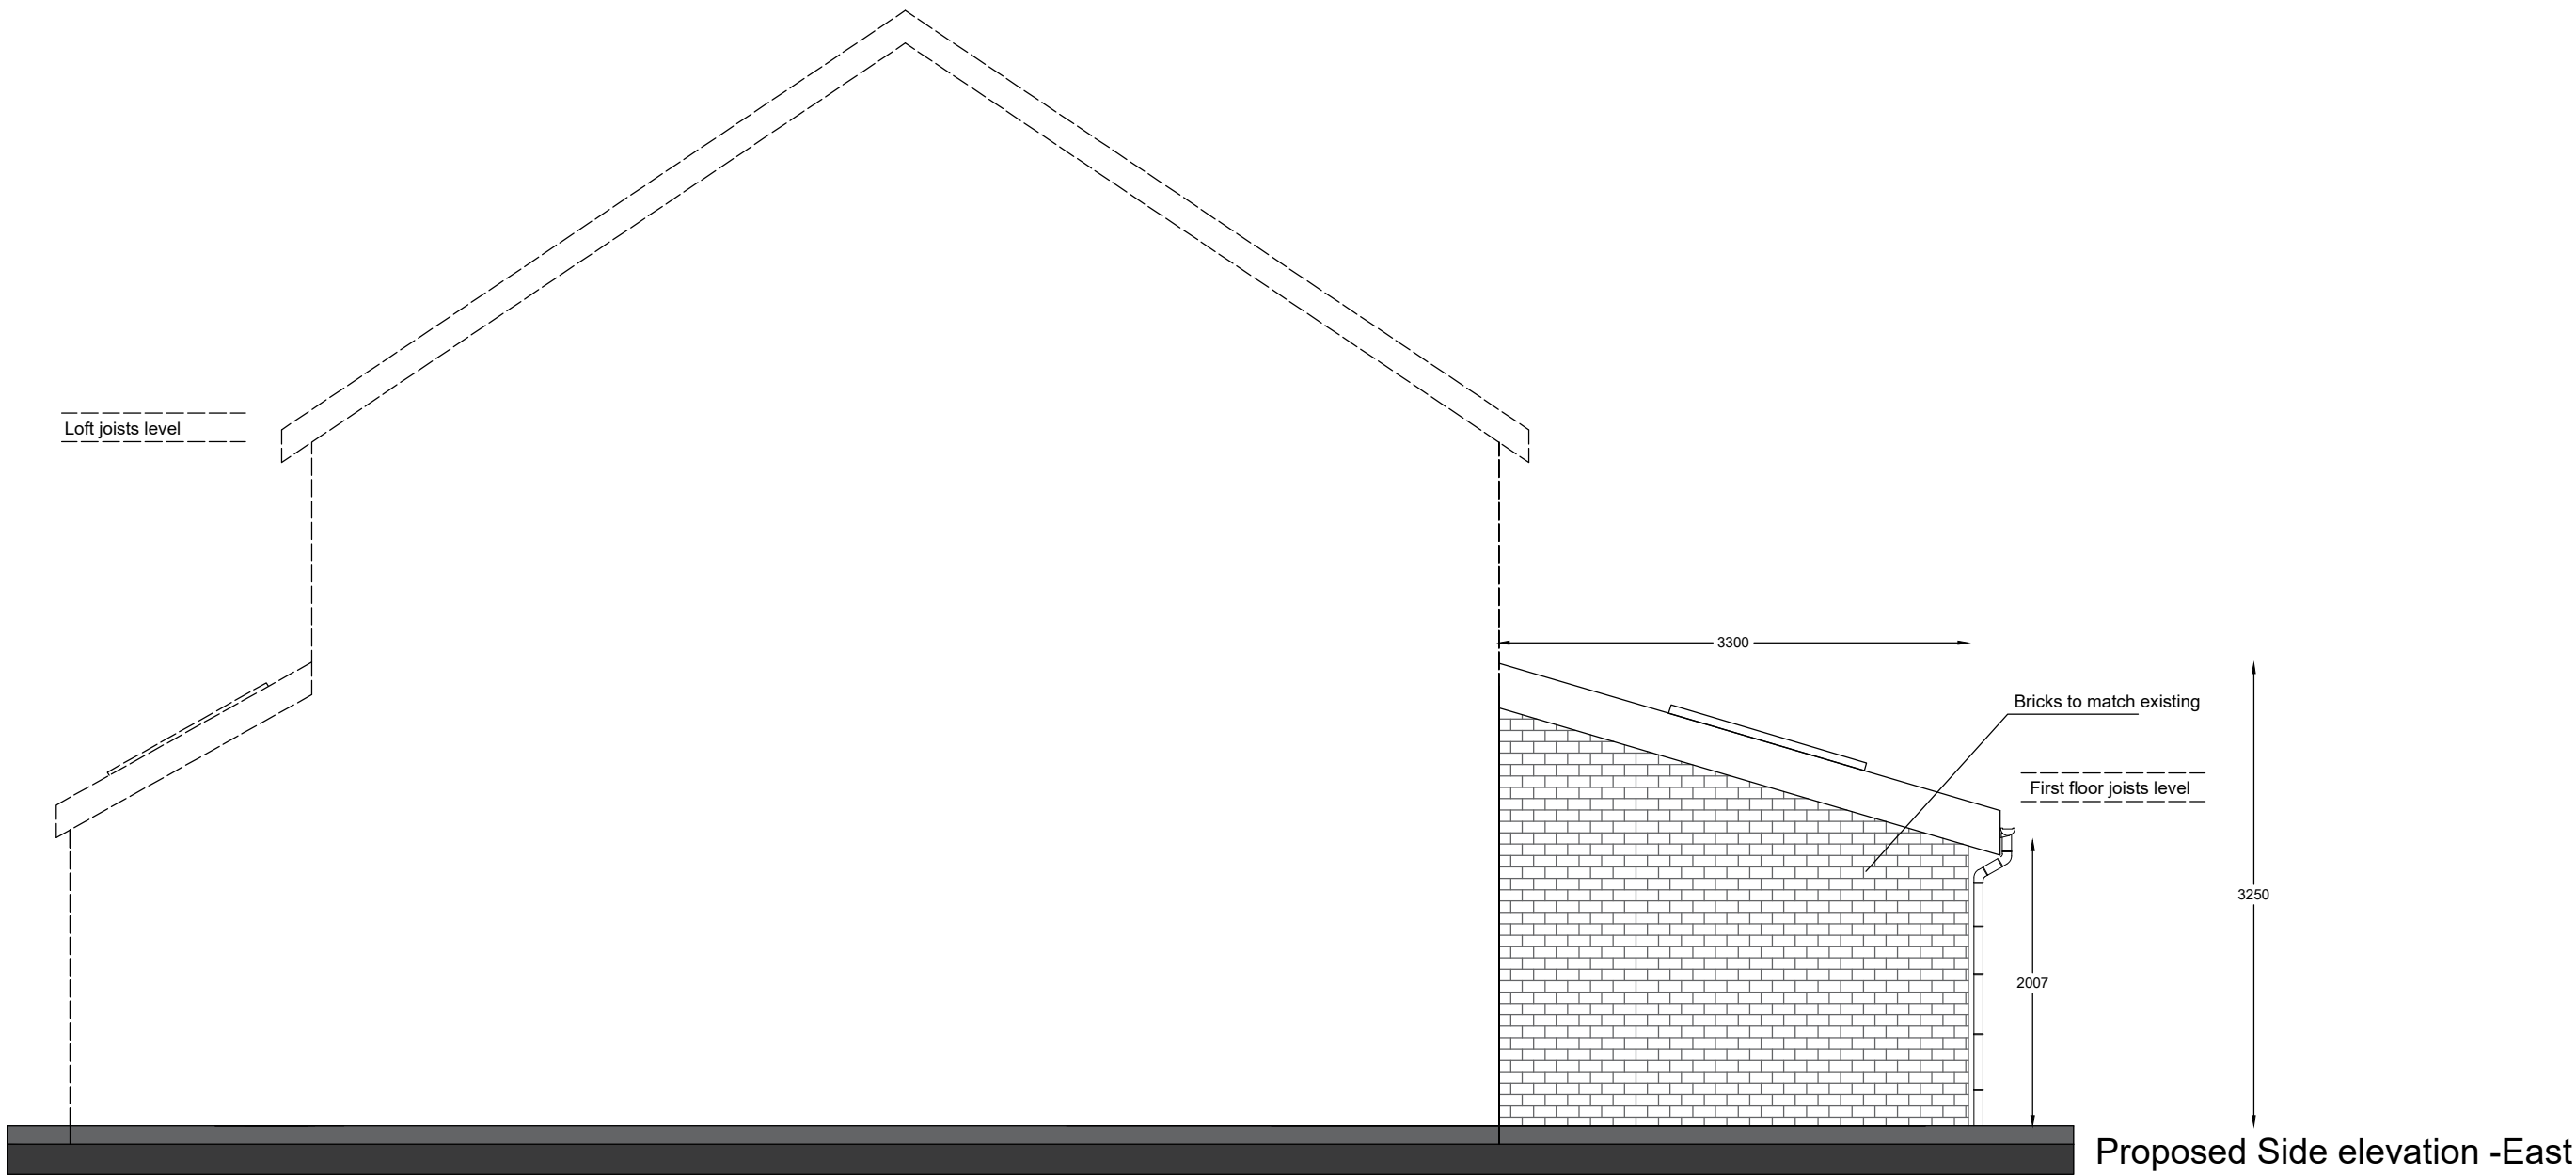

Proposed Side elevation -East