





This drawing is the copyright of LDM Design.
All dimensions to be checked on site.
Do not scale.
All levels to be checked on site and refer to Ordnance Survey Datum Newlyn unless alternative datum given.
All errors and omissions to be reported to the Architect prior to commencement.
This drawing must be read in conjunction with the relevant specification clauses.
This drawing must not be used on site unless issued for construction.

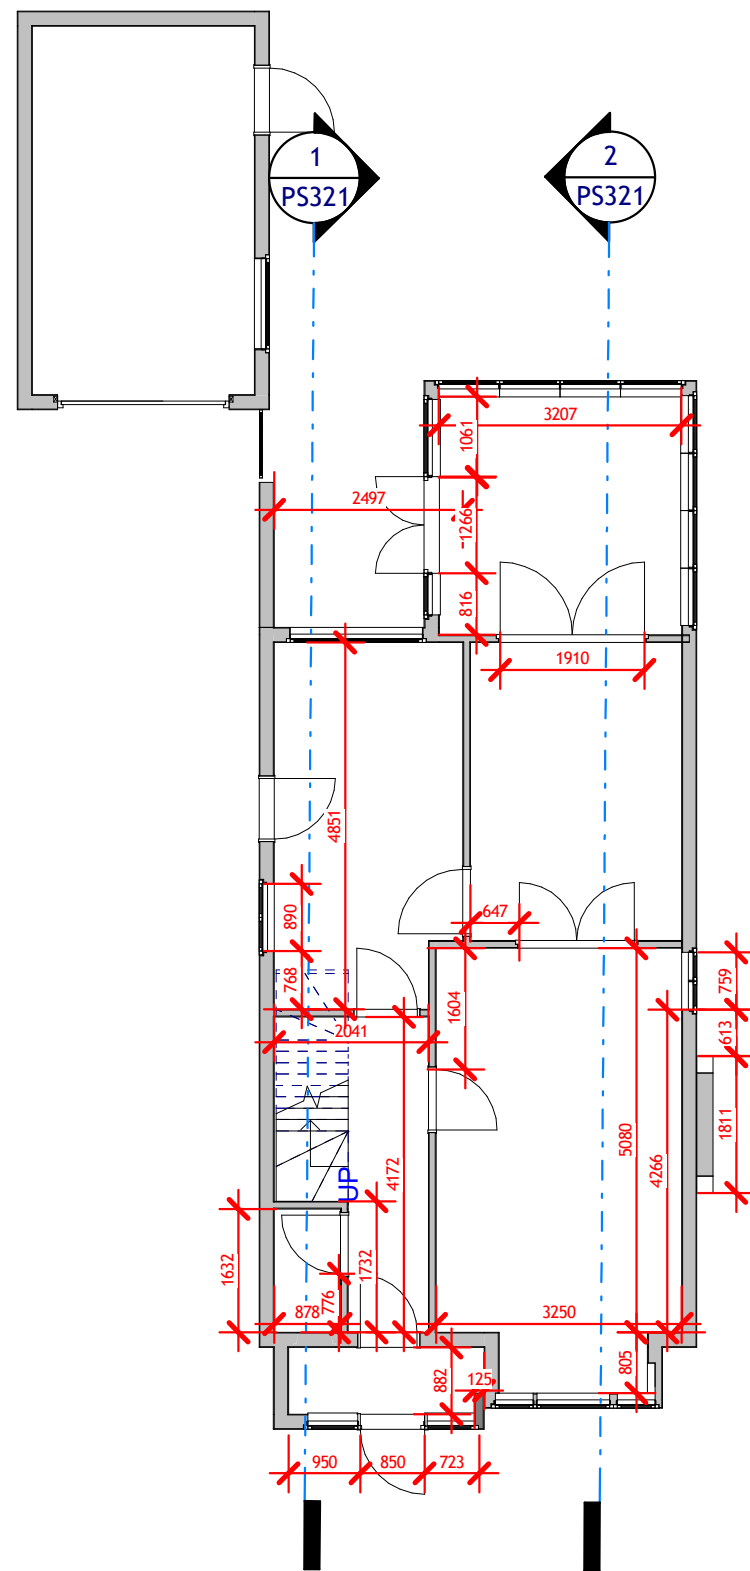

1 Ground Floor Existing
1 : 100

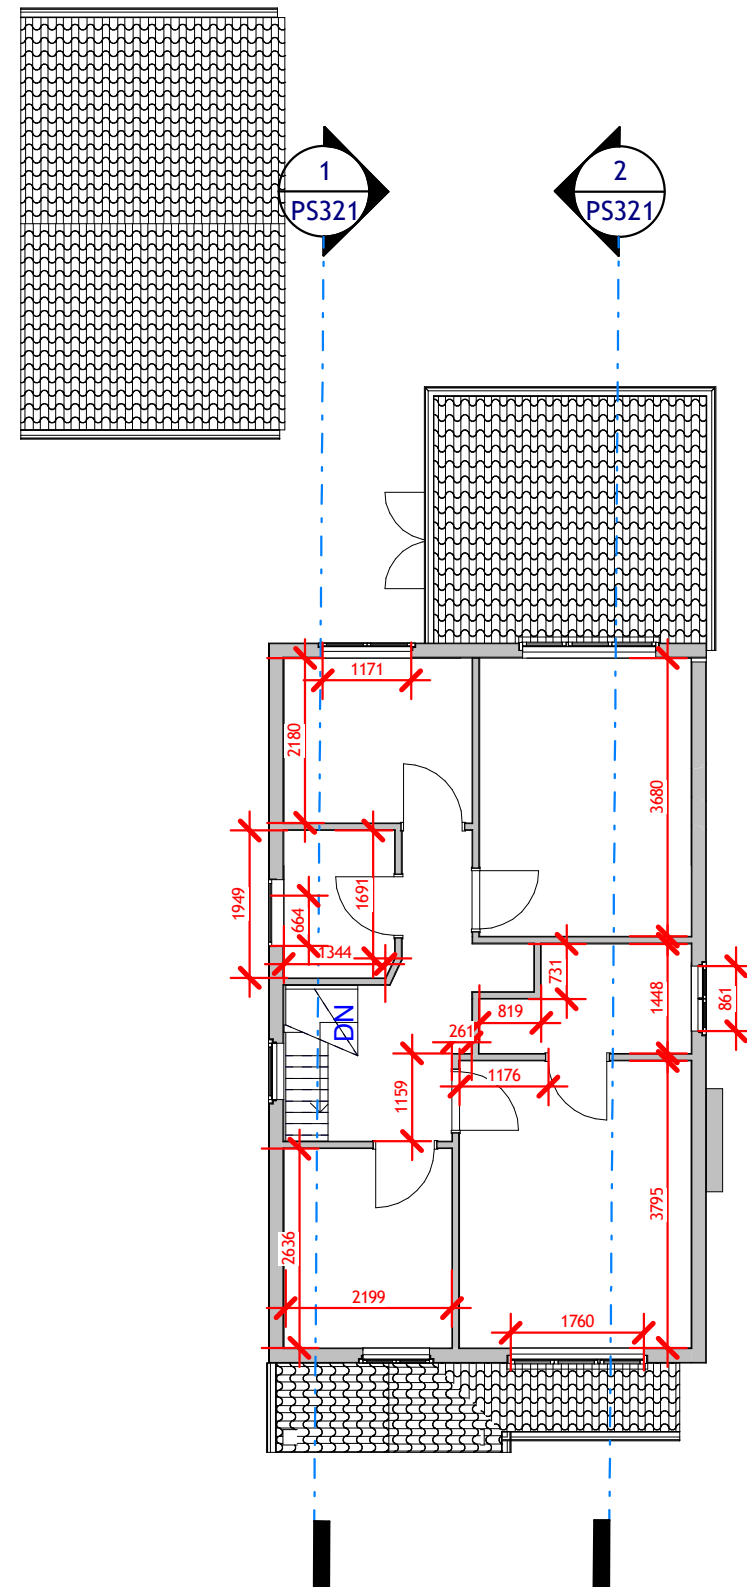

2 First floor Existing
1 : 100

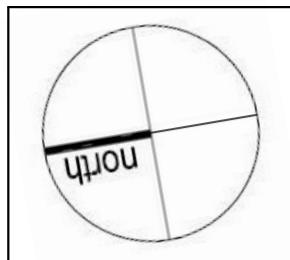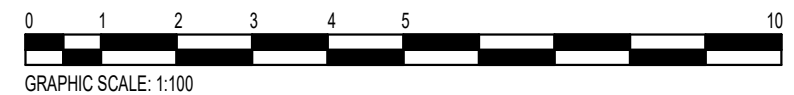

LDM Design

PROJECT		CLIENT		
5 Twyford Close, M20 2YR		Dr Jing Zhao		
SHEET		Scale (@ A3)	1 : 100	
Existing setout plan		Drawn by	HS	DRAWING NUMBER
		Checked by		PS121
		REV		