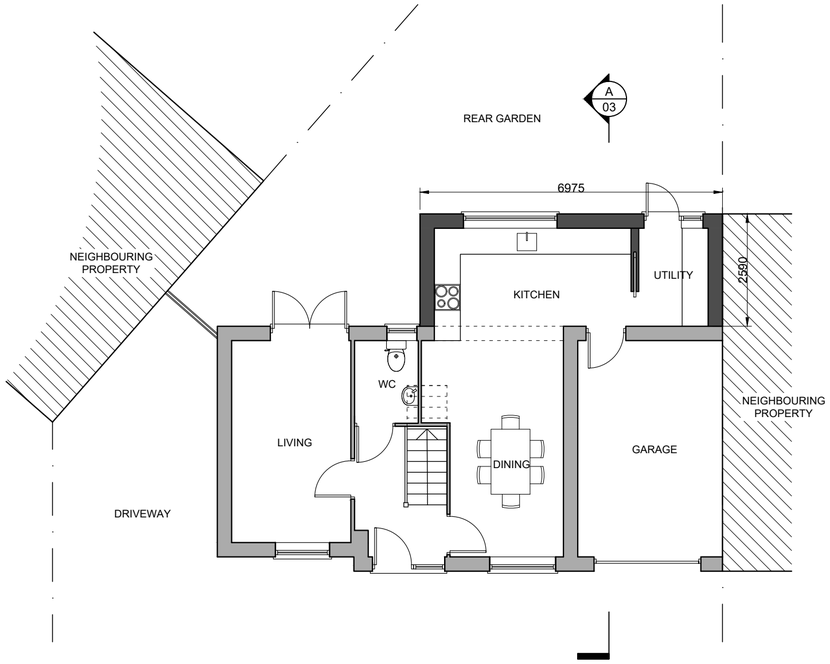

PROPOSED GROUND FLOOR PLAN

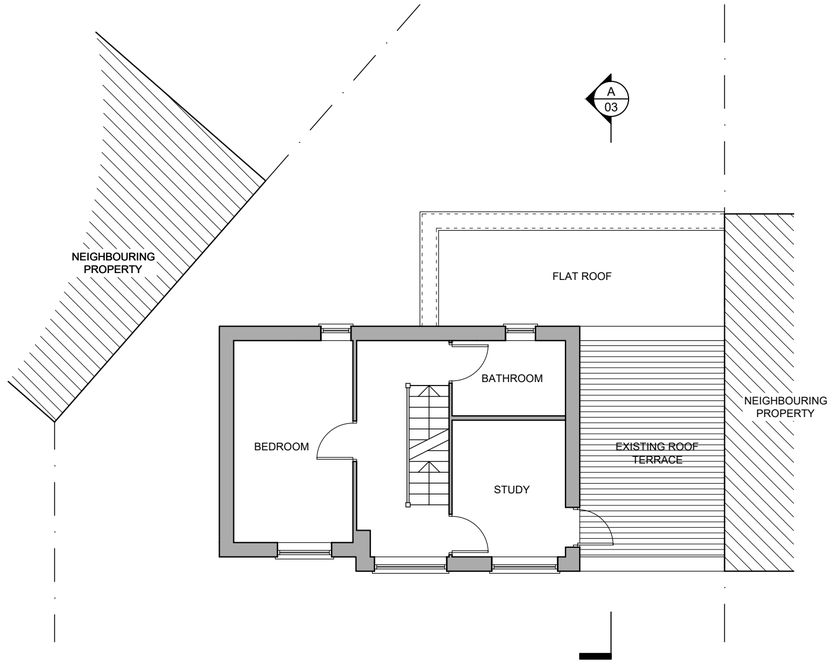

PROPOSED FIRST FLOOR PLAN

PROPOSED REAR ELEVATION

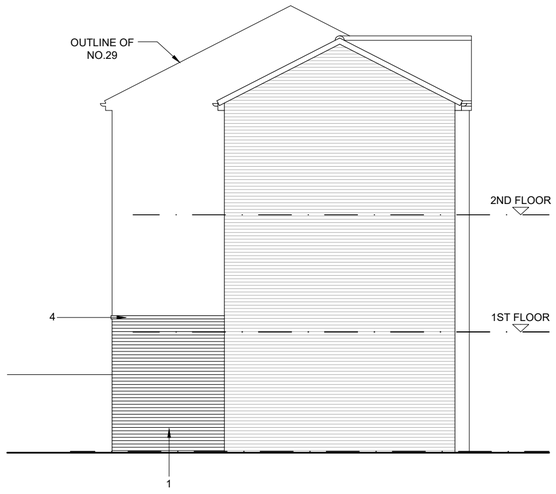

PROPOSED FLANK ELEVATION

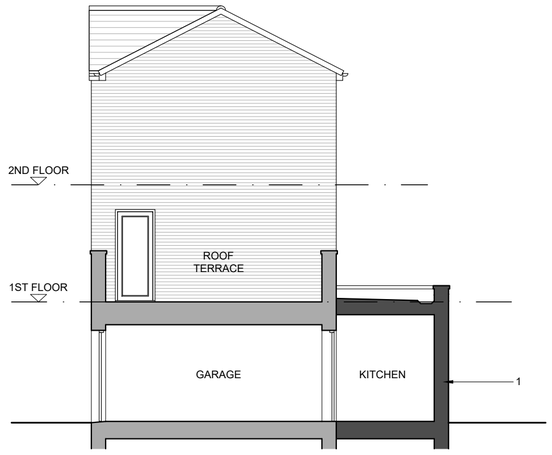

PROPOSED SECTION AA

Issue:

PLANNING

Revision:

EXTERNAL MATERIALS KEY:

1 BRICKWORK TO MATCH EXISTING

2 GREY uPVC WINDOW TO MATCH EXISTING

3 GREY uPVC DOOR TO MATCH EXISTING

4 GREY ALUMINIUM CAPPING TO PARAPET WALL

0mm 20mm 40mm
0m 2m 4m
SCALE BAR - 1:100

DSQUARE ARCHITECTS
61 Mosley Street, Manchester, M2 3HZ
0161 222 3734 | info@dsquare-architects.co.uk
www.dsquare-architects.co.uk

Client:
Messrs. Lenton and Holyfield

Site:
27 Mawson Road
Manchester, M13 9HG

Title:
Plans, Elevations and Section as Proposed

Scale: 1:100 @ A2
Date: March 2021
Drawn: DD
Drg. No. 2107-03
Rev. P2