

Notes





This drawing is the property of Mike Macpherson Architects and copyright is reserved by them. This drawing is not to be copied or disclosed by or to any unauthorised persons without the prior written consent of Mike Macpherson Architects.

Do not scale from this drawing.

All dimensions are to be checked on site prior to construction, manufacture of any components and ordering of materials and equipment.

Any discrepancies are to be reported to the architect for clarification.

All materials and workmanship to be in accordance with the current British Standards and codes of practice.

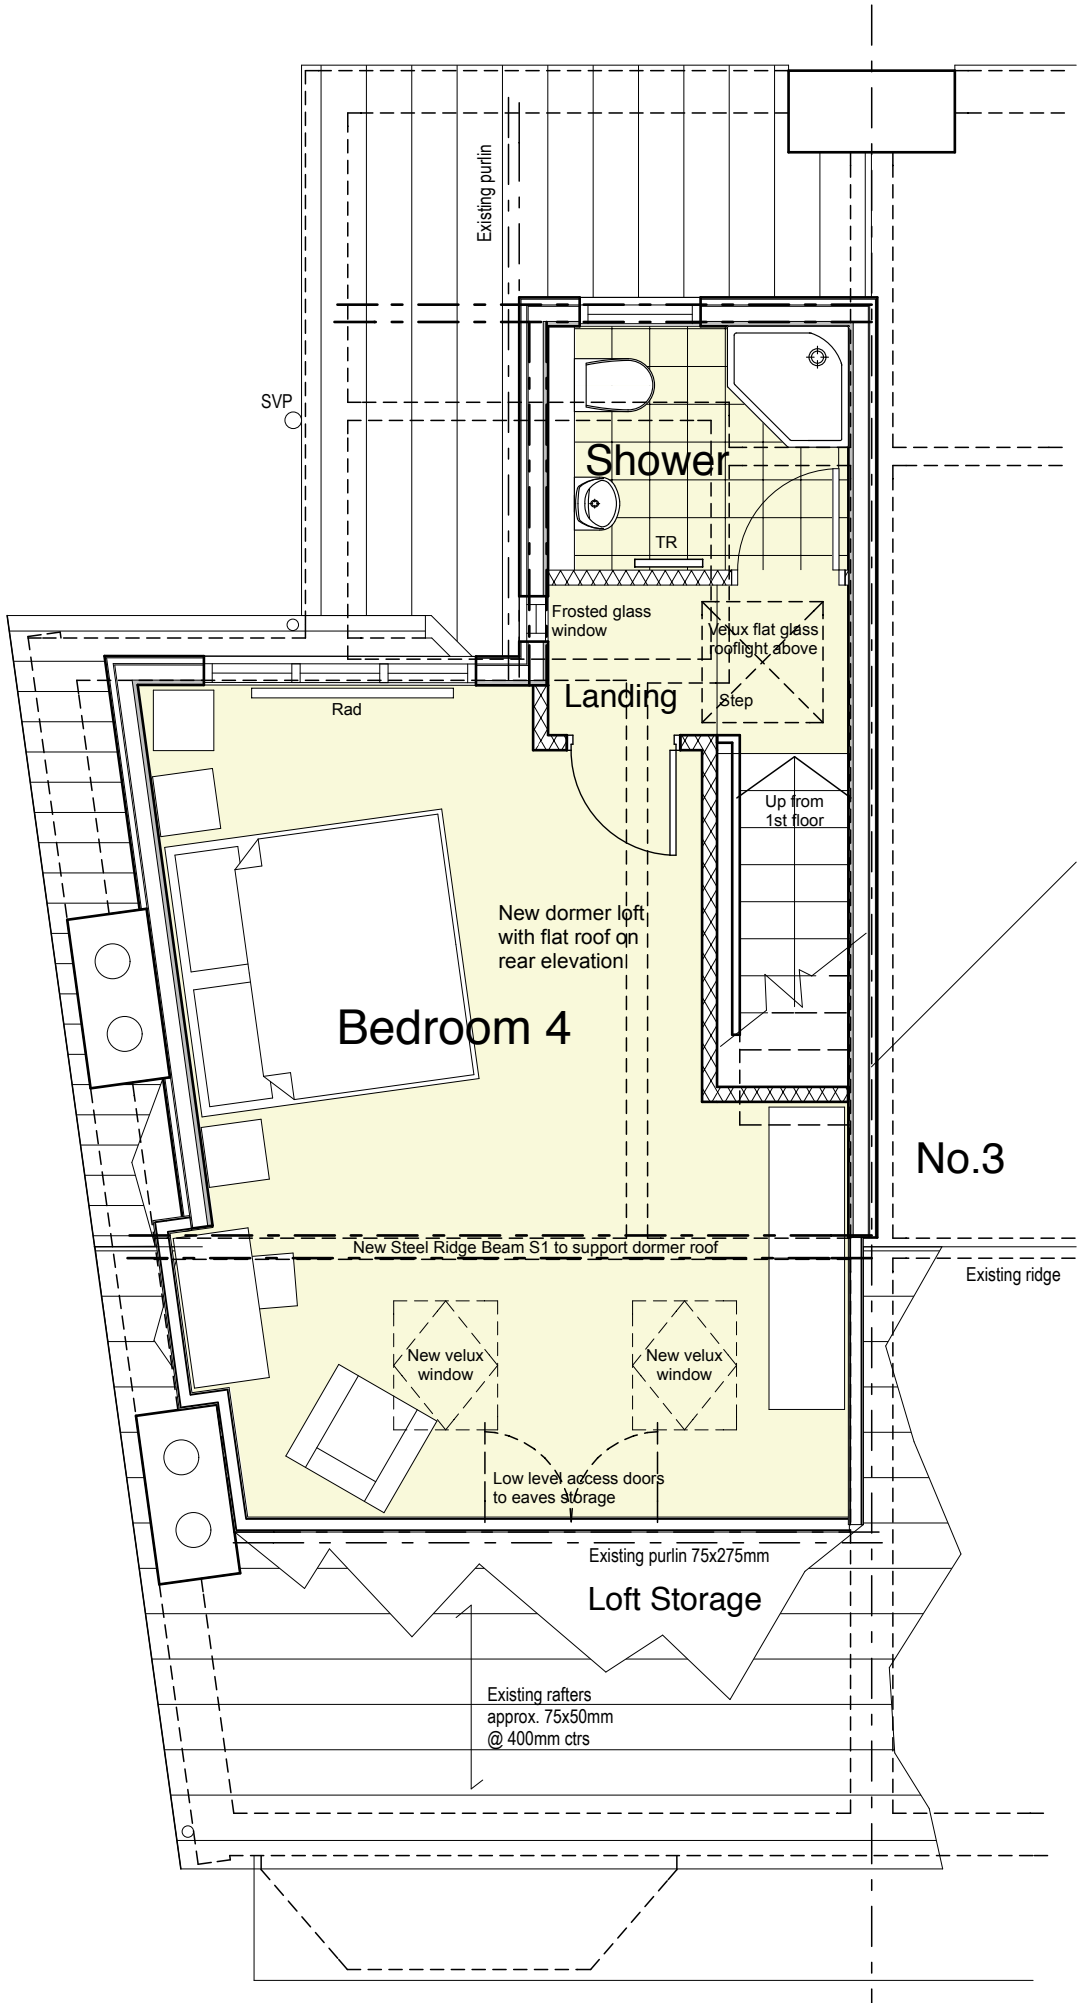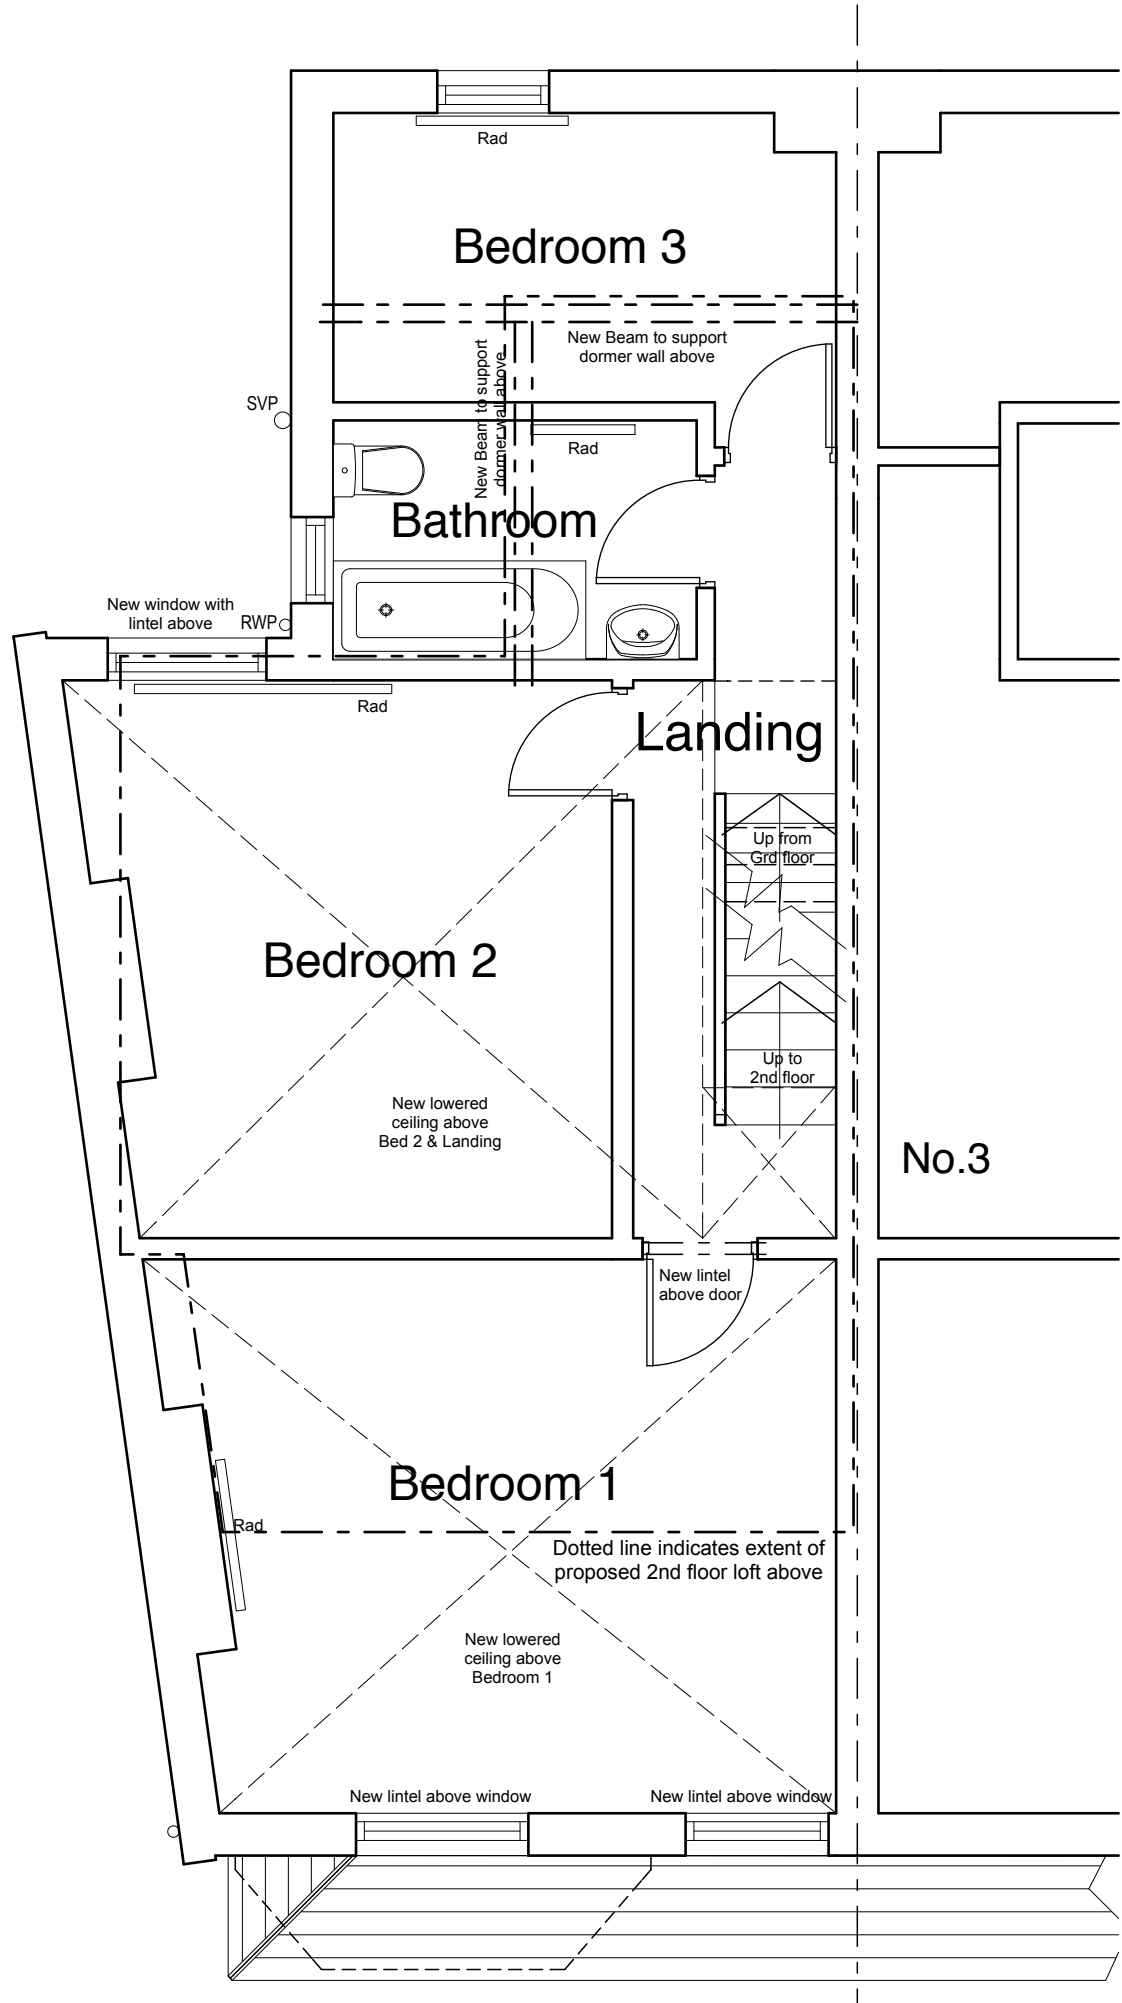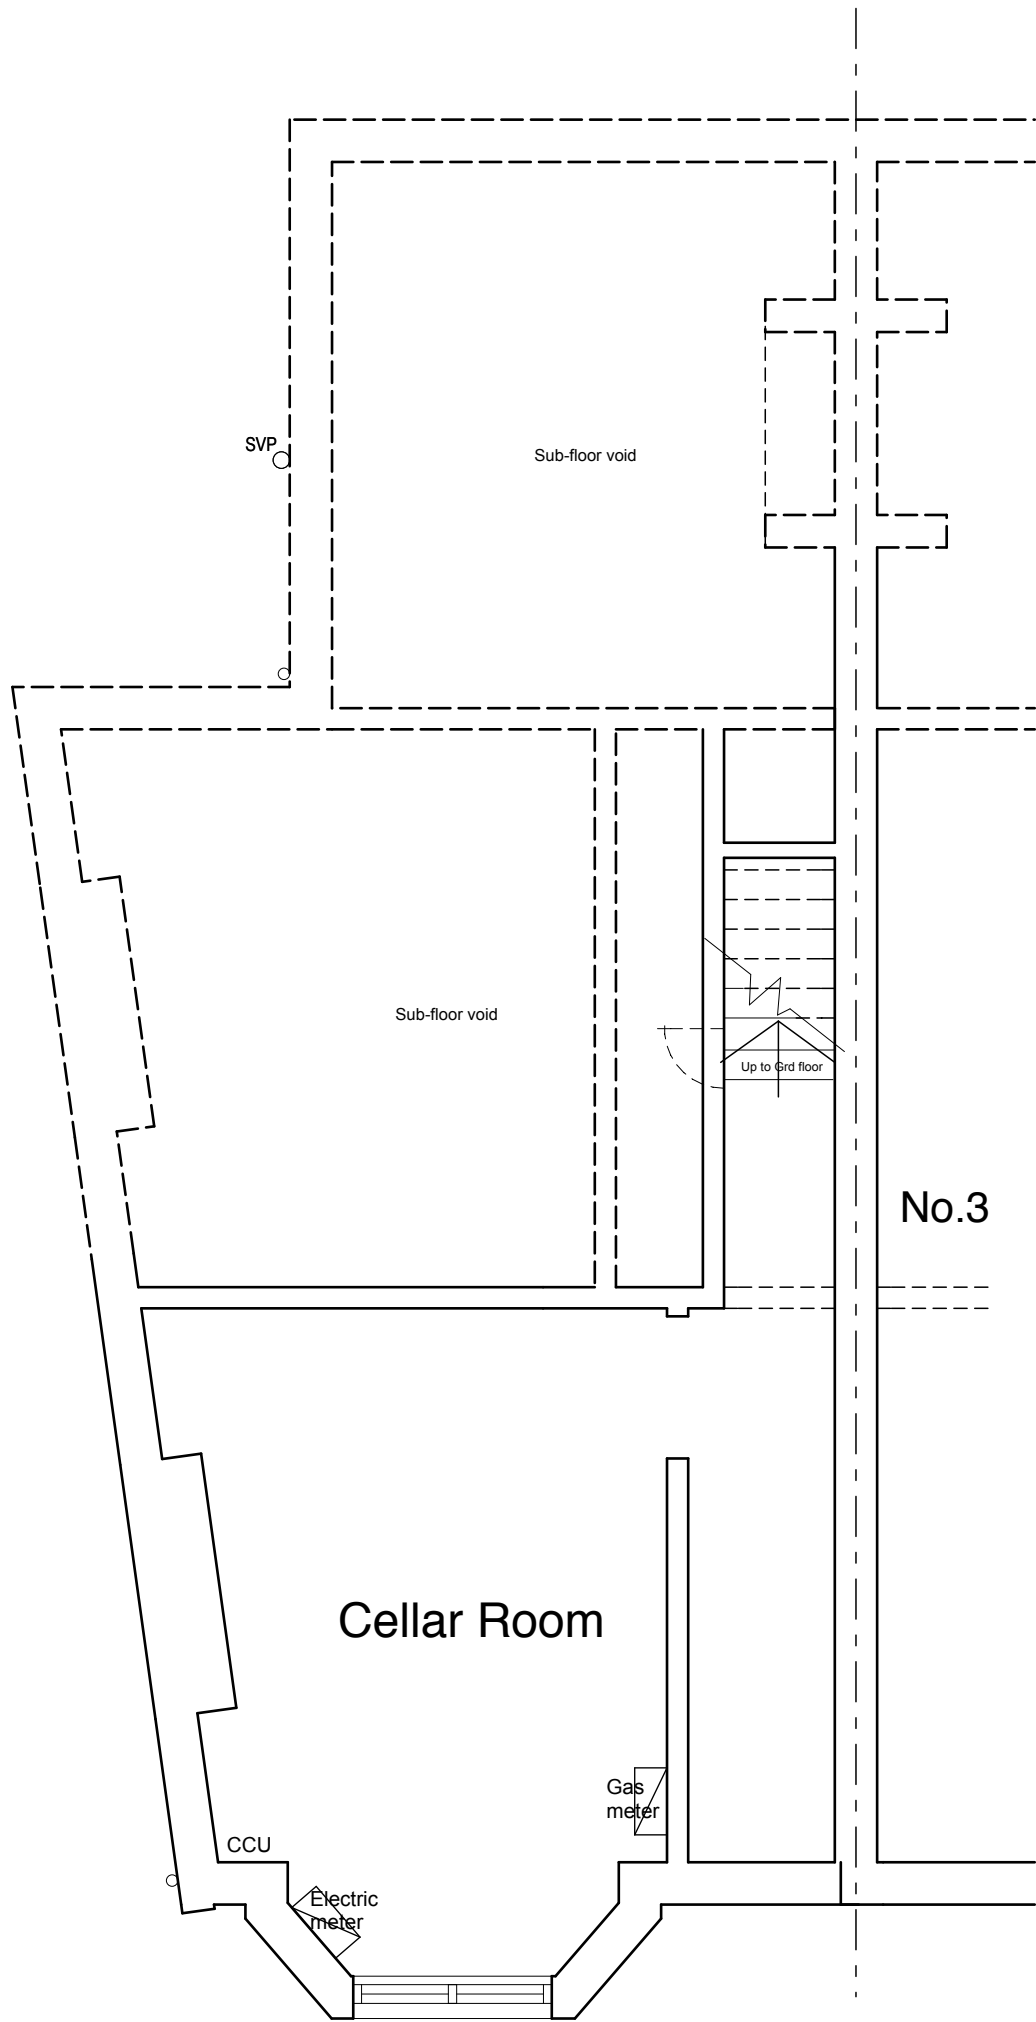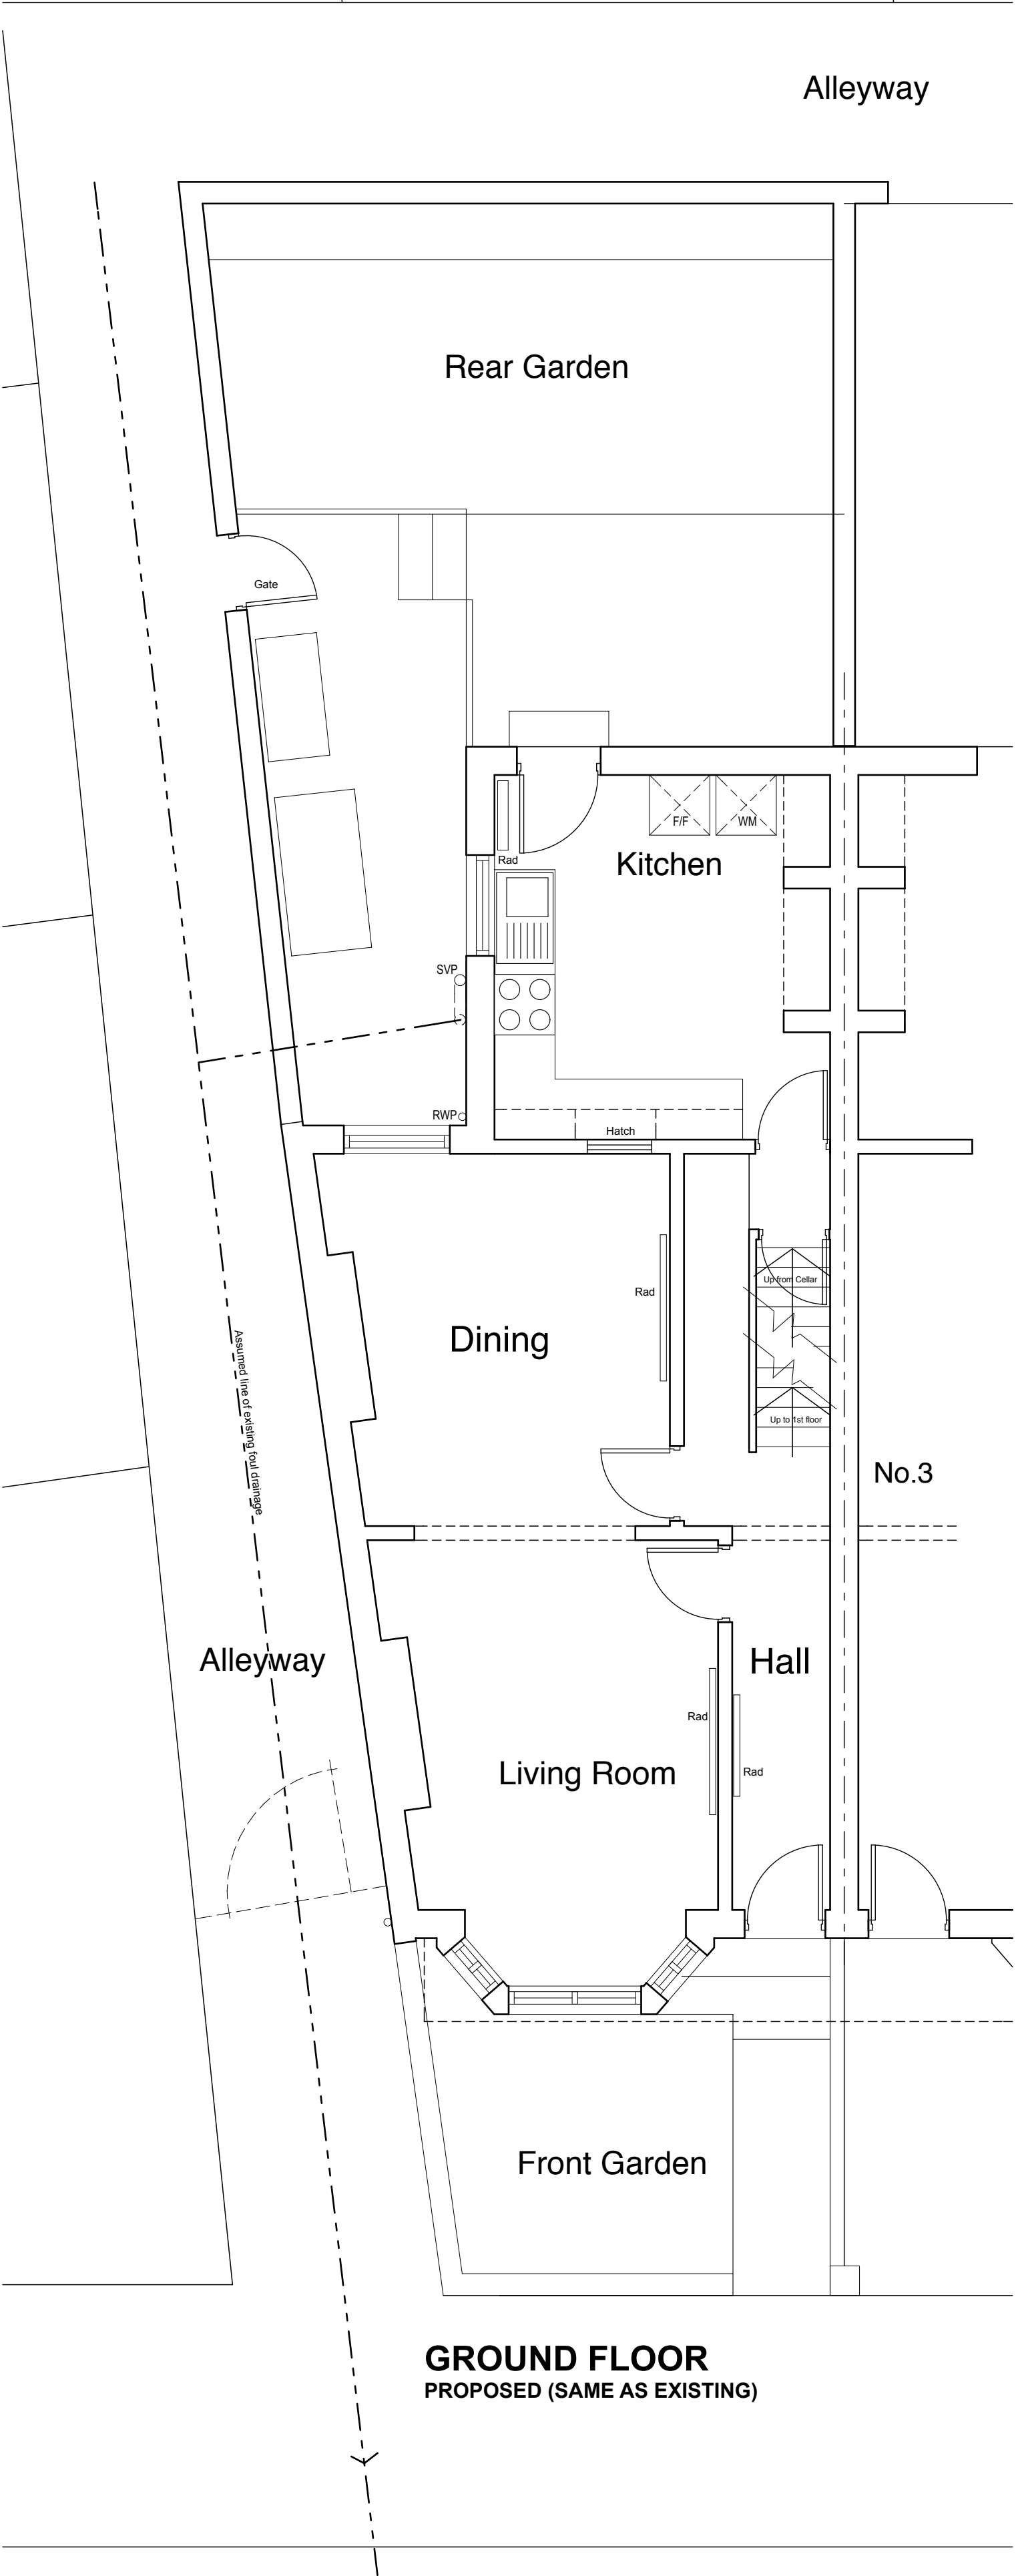

REVISIONS

Scheme

Loft Conversion Works

1 Limley Grove

Chorlton

Manchester M21 8UB

Client

Mr & Mrs Stephenson

Title

Proposed Floor & Loft Plans

Scale

1:50

Job No

P353

Date

31.8.21

Dwg No

05

Drawn

MM

Rev

Mike Macpherson **Architects**

38 Reynard Road, Chorlton, Manchester M21 8DD

T: 0161 870 6129

E: mail@mikemacpherson-architects.co.uk

www.mikemacpherson-architects.co.uk

PROPOSED FLOOR & LOFT PLANS 1:50 @ A1 (1:100@A3)