

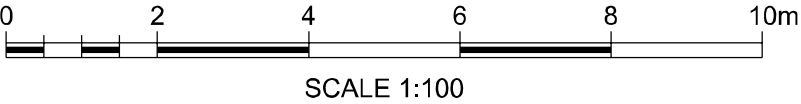


Notes:
1. All dimensions to be checked on site prior to ordering any materials.

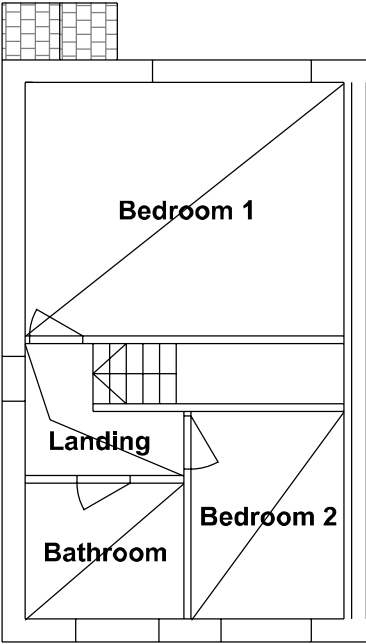

Title Existing Plans	Drawn By	Name	A.Jones	Sig.	A.Jones	Date	Jul'21
	Checked By	Name	S.Shaw	Sig.	S.Shaw	Date	Jul'21
	Approved By	Name	S.Shaw	Sig.	S.Shaw	Date	Jul'21
Project Title Two Storey Side Extension to 14 Crammond Close, Manchester, M40 1PL For Mrs S. Shaw	Scale	1:100 @ A3		Sheet 1 of 7			
	UOM		From		To		
	Map Grid						

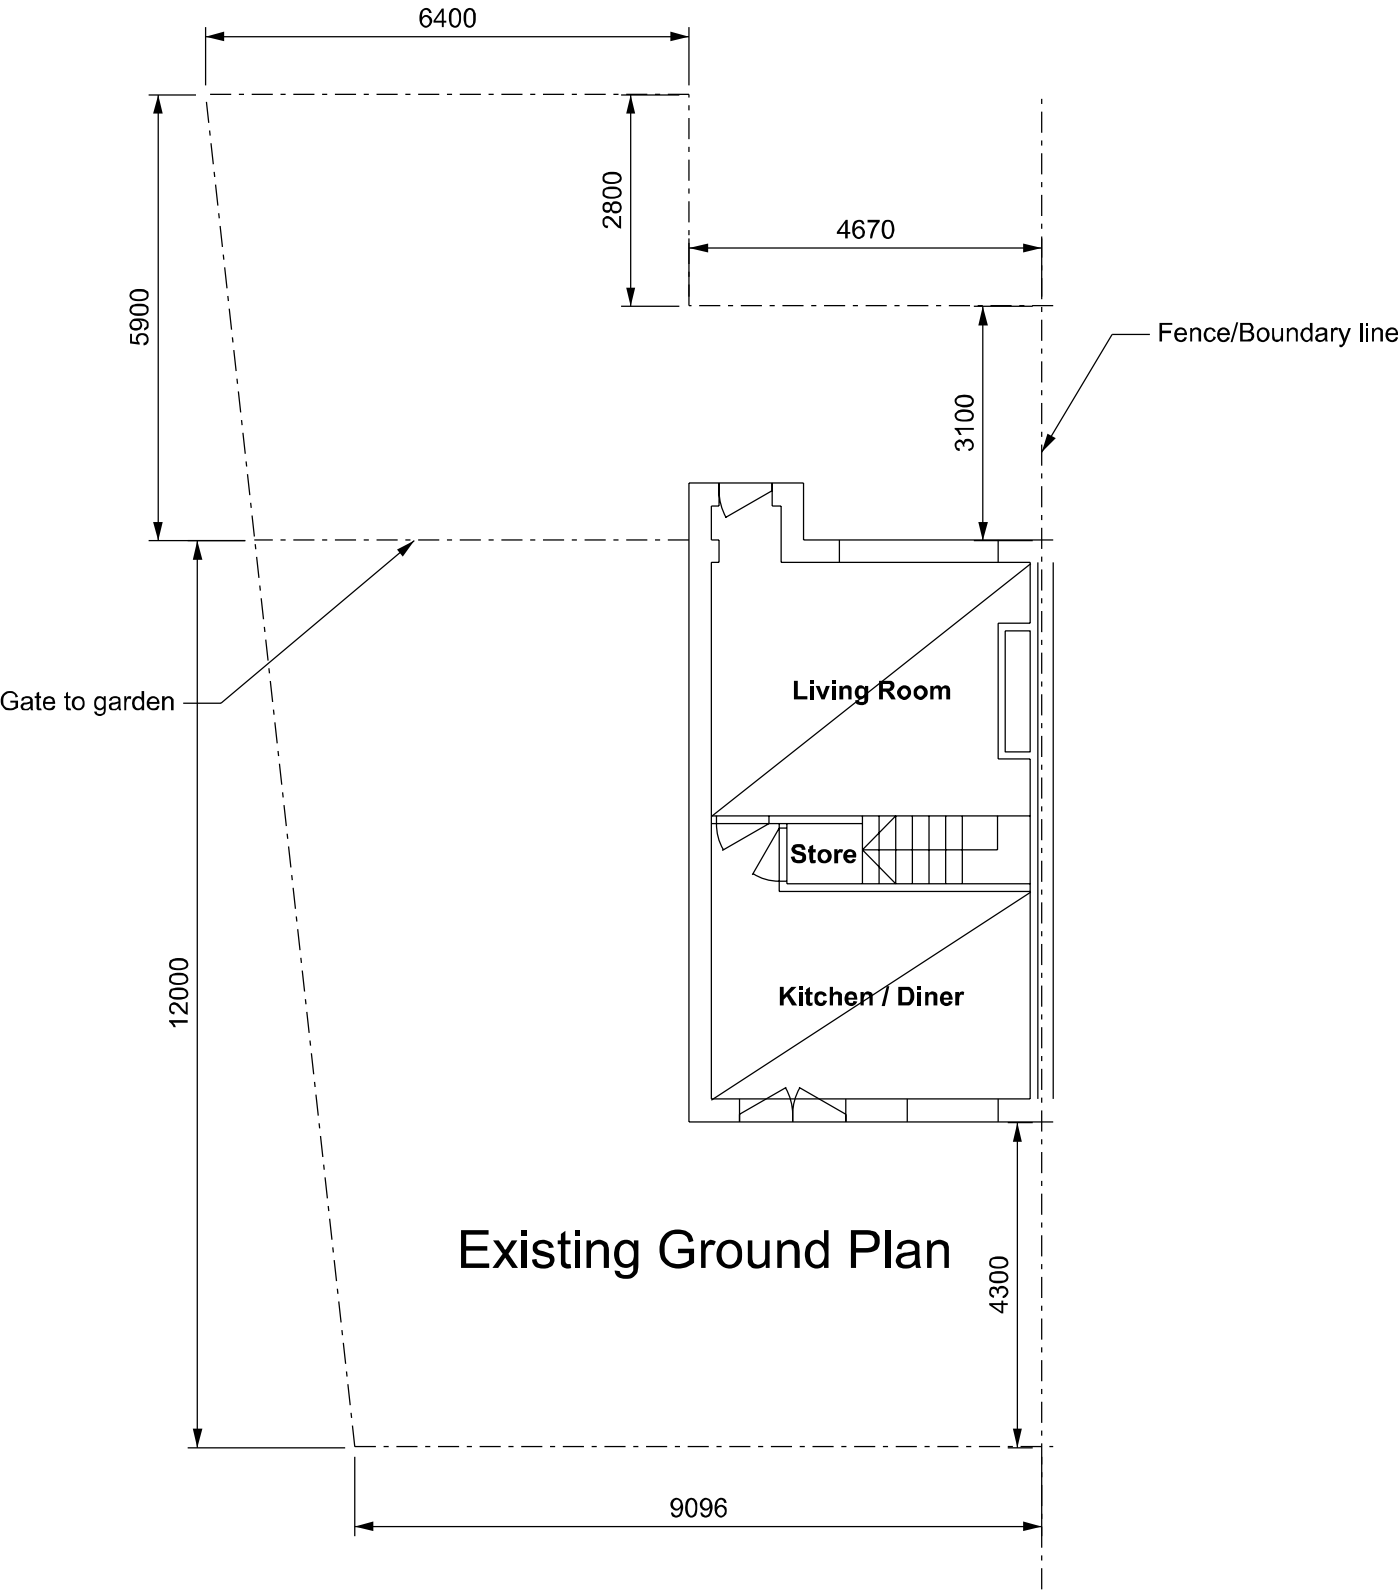

01	Jul'21	First Issue	AJ		
Rev.	Date	Description of Revisions	Drawn	Ck'd	App'd
Status Construction					
Contractor's Drawing Number					
AWJ-14CRAM-01					Revision 01

All changes to this CAD generated drawing MUST be made via the master CAD file.