




USE CLASS D1 (EDUCTAION)

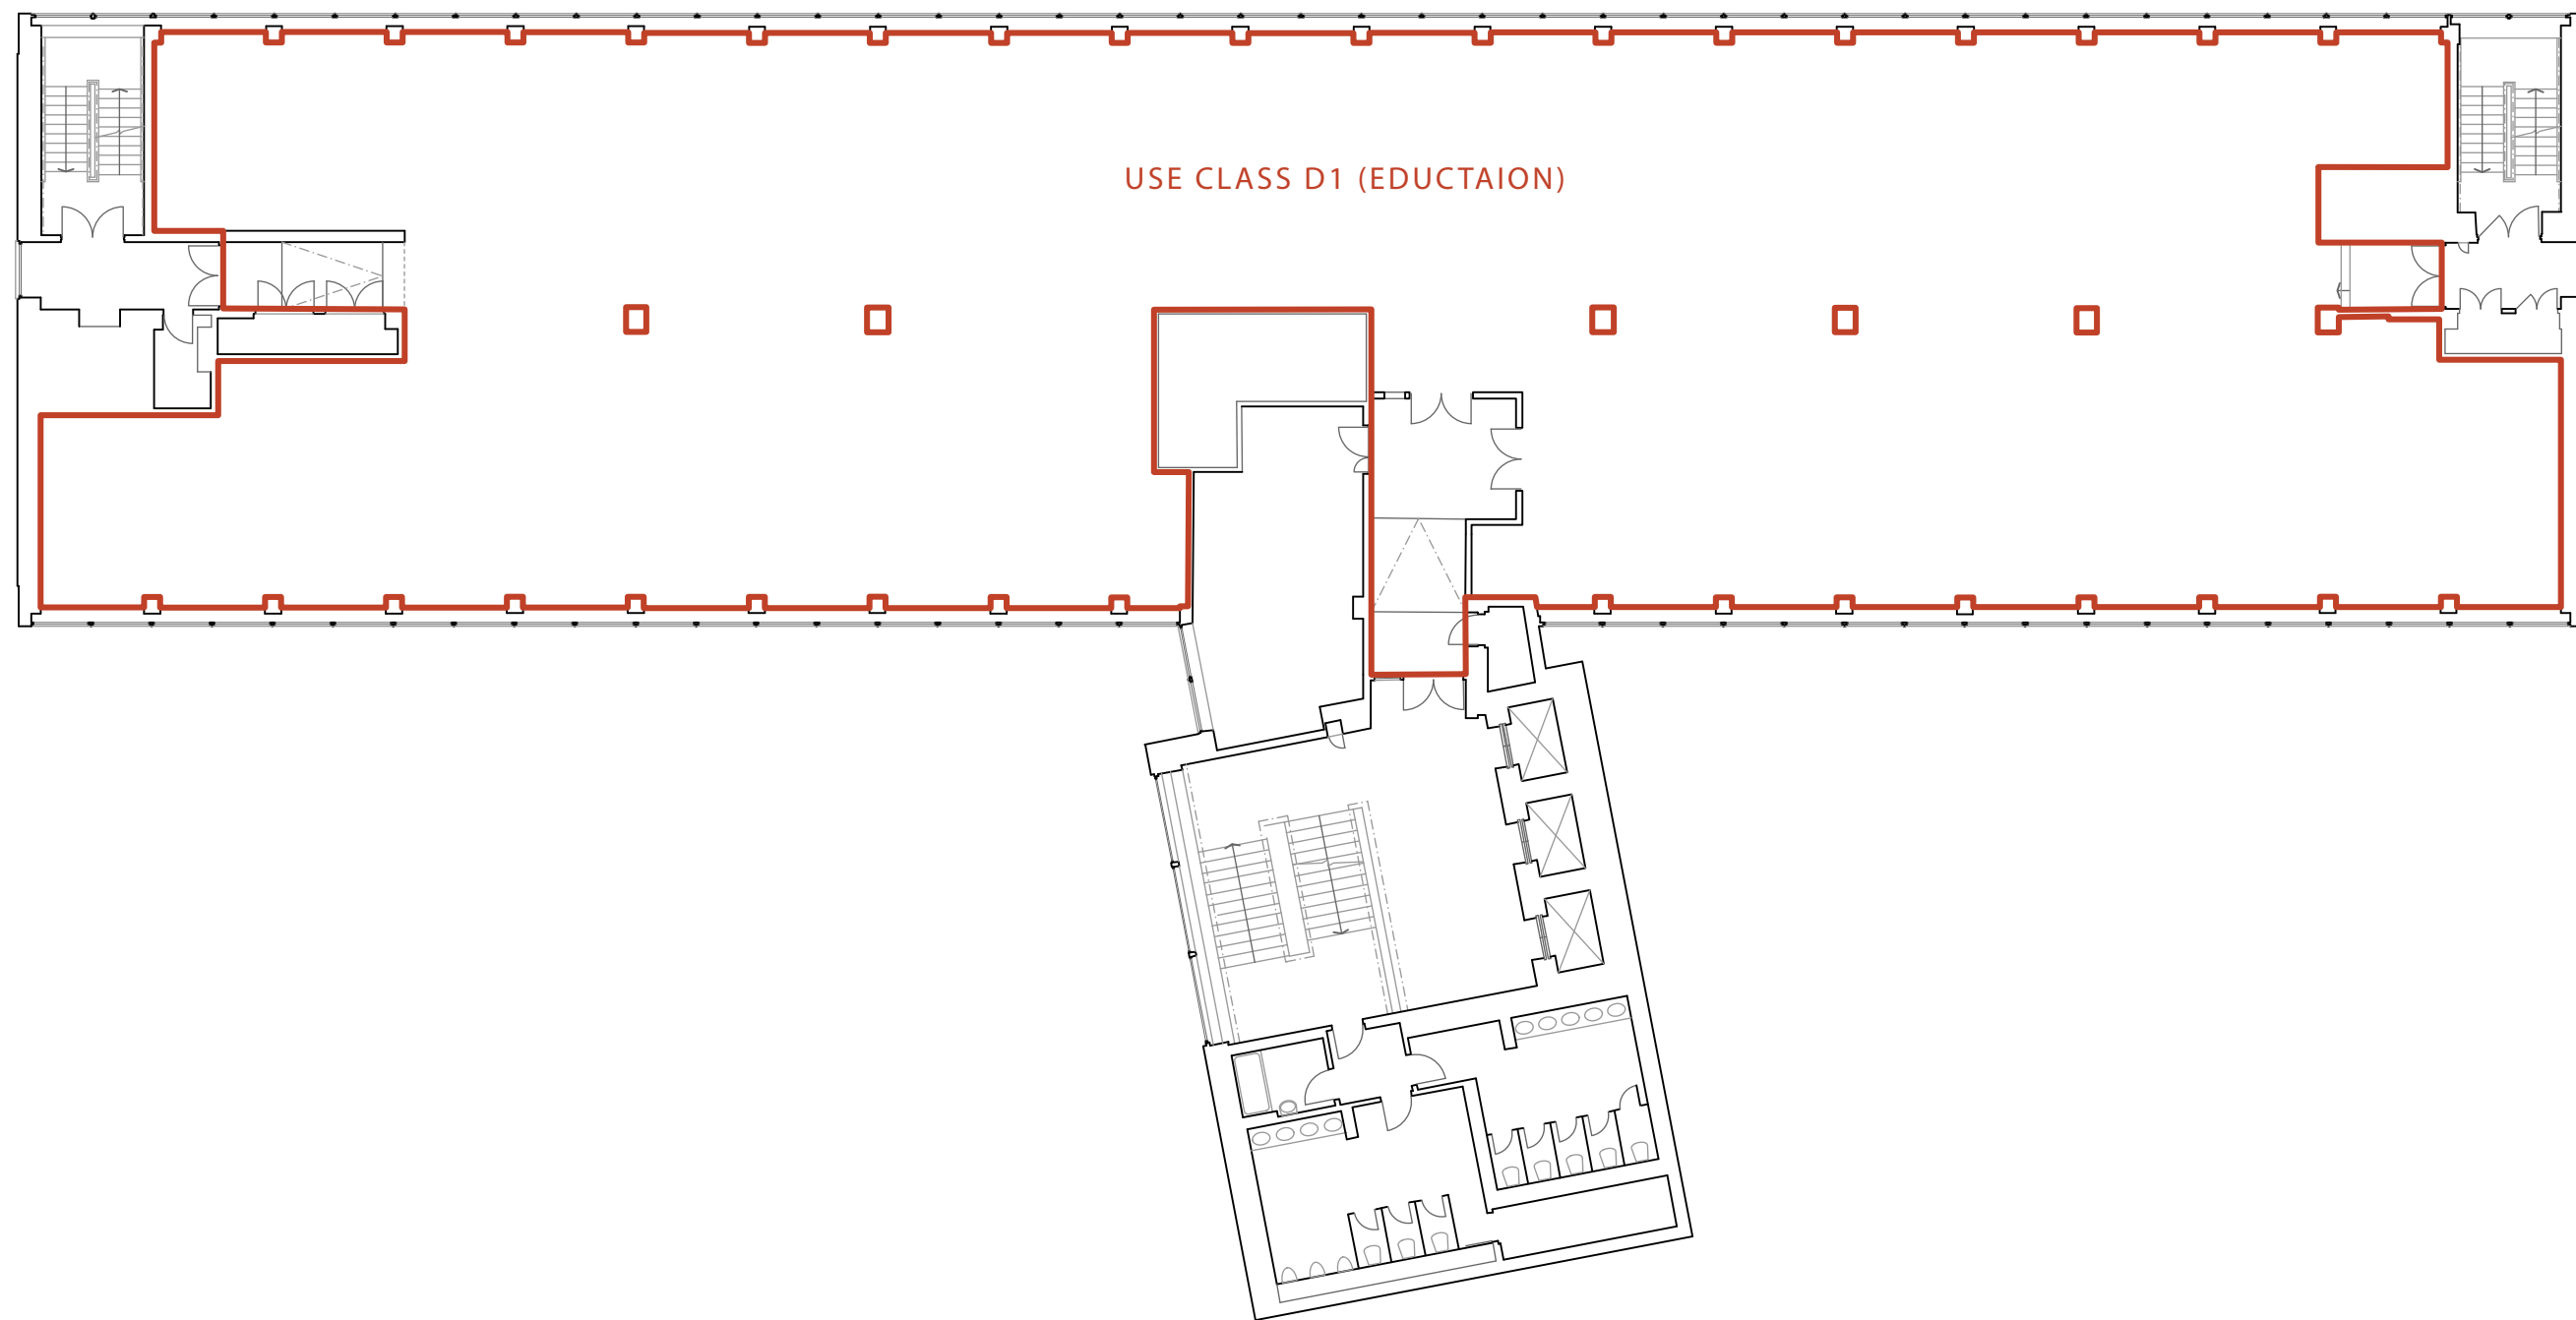

EXISTING
LINLEY HOUSE - L04
scale 1:200

