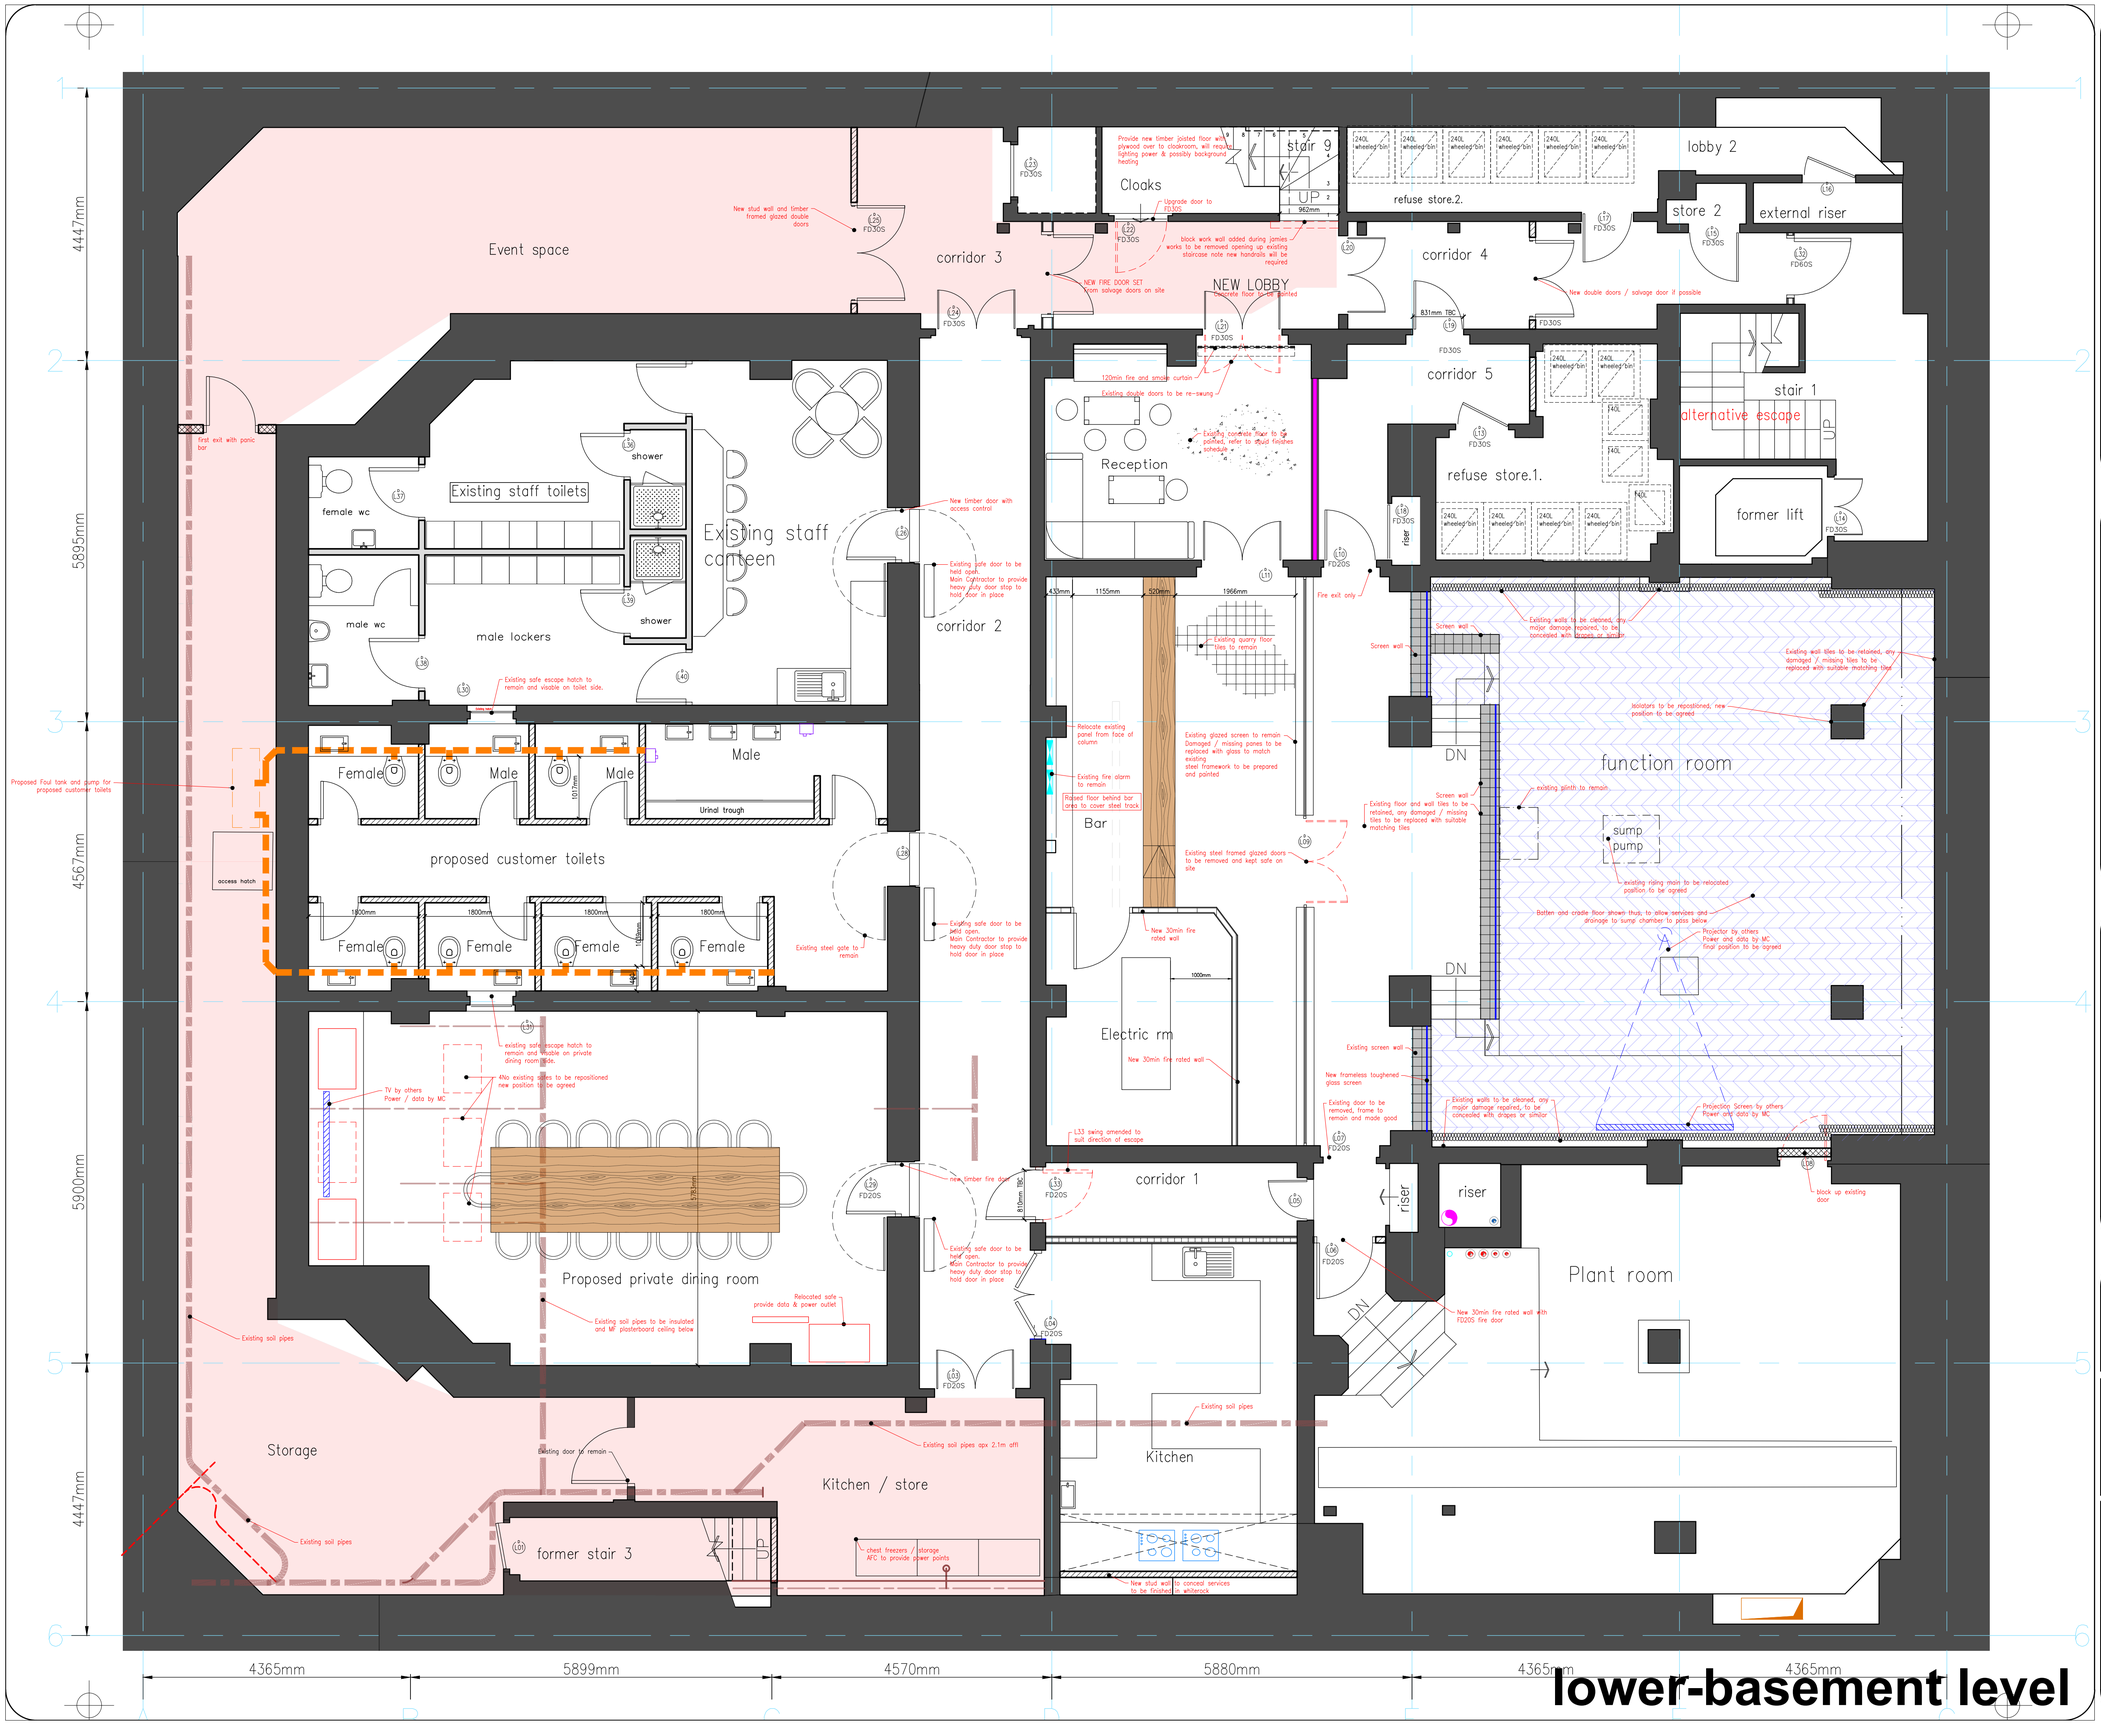

lower-basement level

COPYRIGHT RESERVED

Notes

Proposal subject to building control and fire authority approval.

Denotes extent of duct below basment floor

Revisions

Rev	Date	Description
Rev.A.	July 17	Cupboards omitted from corridor adj former stair 3.
Rev.B.	July 17	New wall in function room omitted.
Rev.C.	Oct 17	Office partition omitted, extent of mirrored glazing film added
Rev.D.	May 18	Staff toilets amended to suit existing pipework
Rev.E.	Nov.18	Layout updated
Rev.F.	Dec 18	Layout updated
Rev.G.	Dec 18	Beauty salon added, general update
Rev.H.	Jan 19	Beauty salon omitted, w.c. arrangement updated
Rev.J.	Feb 19	Drawing updated as per clients meeting 22.2.19

BUILDING MANAGEMENT SERVICES LTD

Huddersfield Road
Elland, West Yorkshire
HX5 9BW
TELEPHONE : ELLAND (01422) 371616
FAX No : (01422) 376717
email : mail@bmselland.com

Building Management Services

Client

Project

HOTEL GOTHAM
100 KING STREET, SPRING GARDENS
MANCHESTER

Sheet

Proposed layout for Sub Basement

Drawn N.D. JORDAN.	Date Jan 17
Scale 1:50 @ A1	
Status	
Drawing No. M3015–104	Revision Rev.J.