



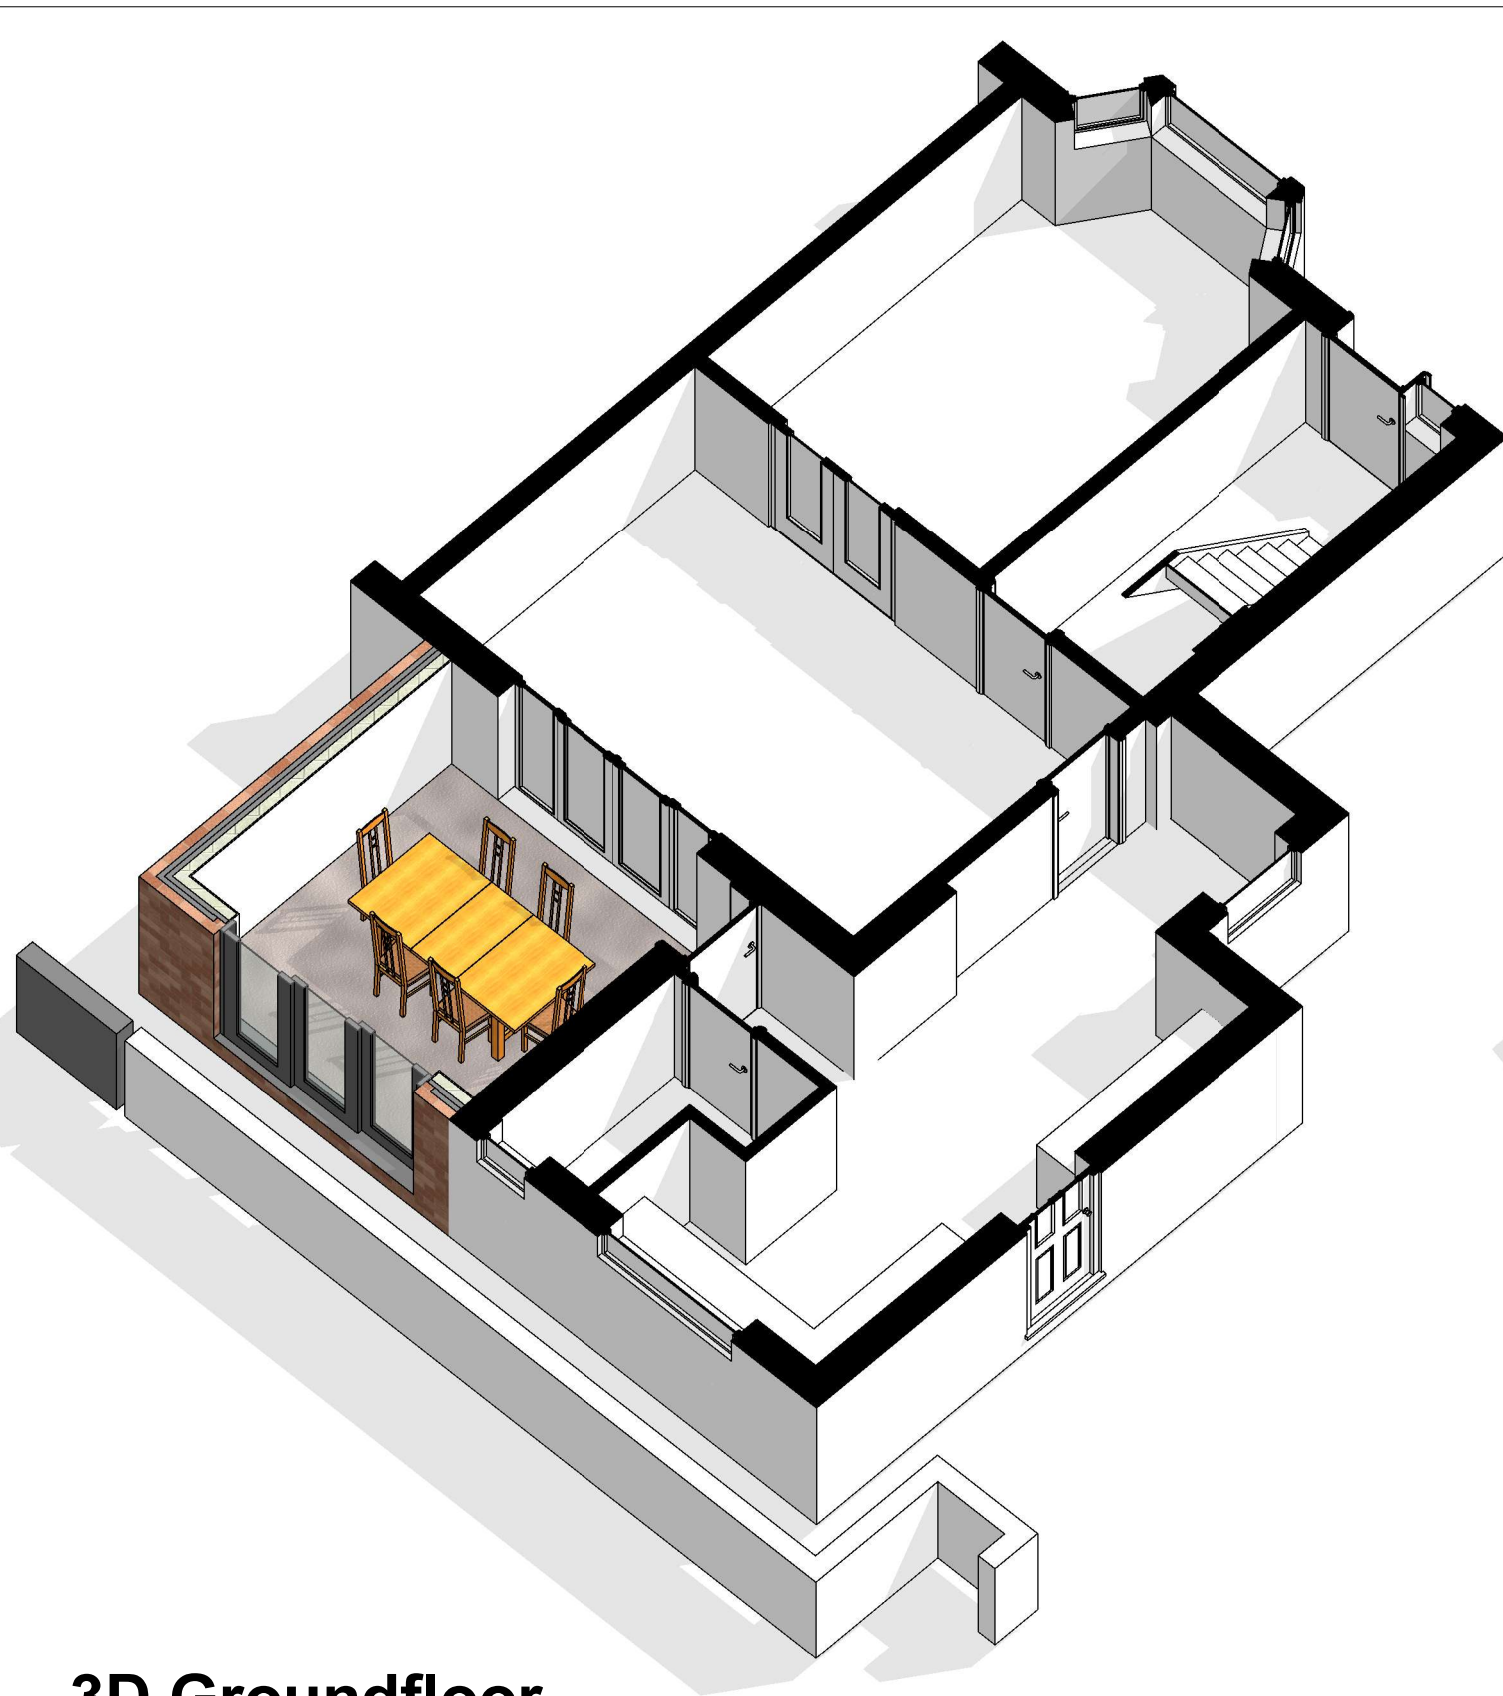

3D Groundfloor

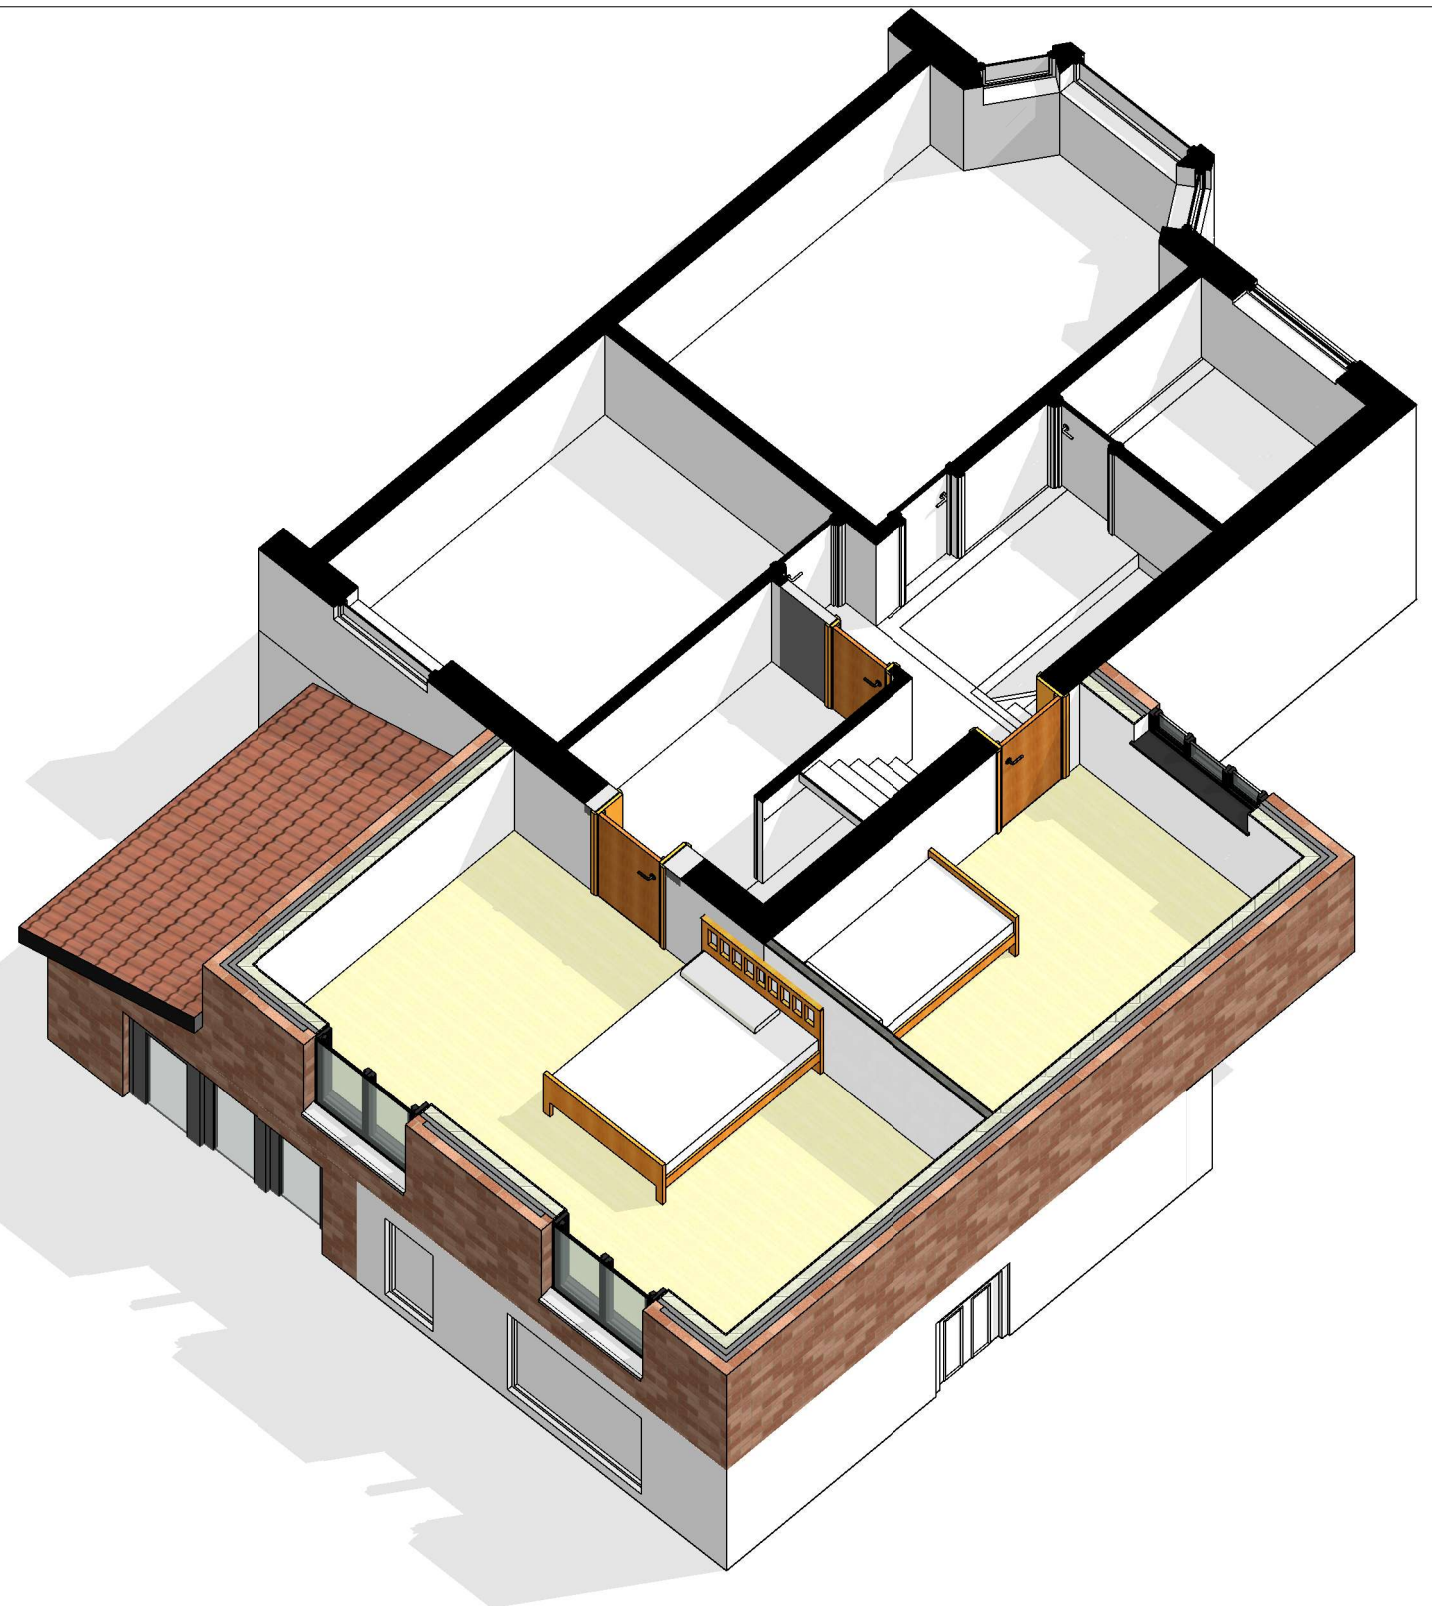

3D First Floor

COPYRIGHT © ALL RIGHTS RESERVED BY VIKAS ALYAS LTD. DO NOT SCALE FROM DRAWING. DRAWING INDICATES DESIGN INTENT ONLY. REPORT ANY DISCREPANCIES TO CLIENT / VA LTD. NOT TO BE USED FOR CONSTRUCTION UNLESS STATED SO. TO BE READ IN CONJUNCTION WITH OTHER DRAWINGS OR SPECIFICATION WHERE PROVIDED.

No.	Description	Date
P1	Issue to Planning	20.05.2021
P2	Update to planning concern	17.07.2021

PROJECT		ADDRESS		CLIENT	
Two Storey Extension to rear and side		38 Cliffdale Drive, Crumpsall, Manchester M8 4QF		Mr Adnan Azeem	
Manchester City Council	PURPOSE OF ISSUE Planning	SHEET	3D Sections	Date 17.04.2021	Project number 1104
				Drawn by VA	Scale (@ A3)
				Checked by VA	DRAWING NUMBER A106
					REV P2