
Do not scale off this drawing. All dimensions to be checked on site prior to manufacture and construction. This drawing is the property of Steve Allcock Consulting and should not be reproduced without permission.
All discrepancies to be brought to the attention of the Designer immediately.
This drawing to be read in conjunction with the specification / bill of quantities and related drawings.

REVISIONS

–	FIRST ISSUE	13.08.2021 SA

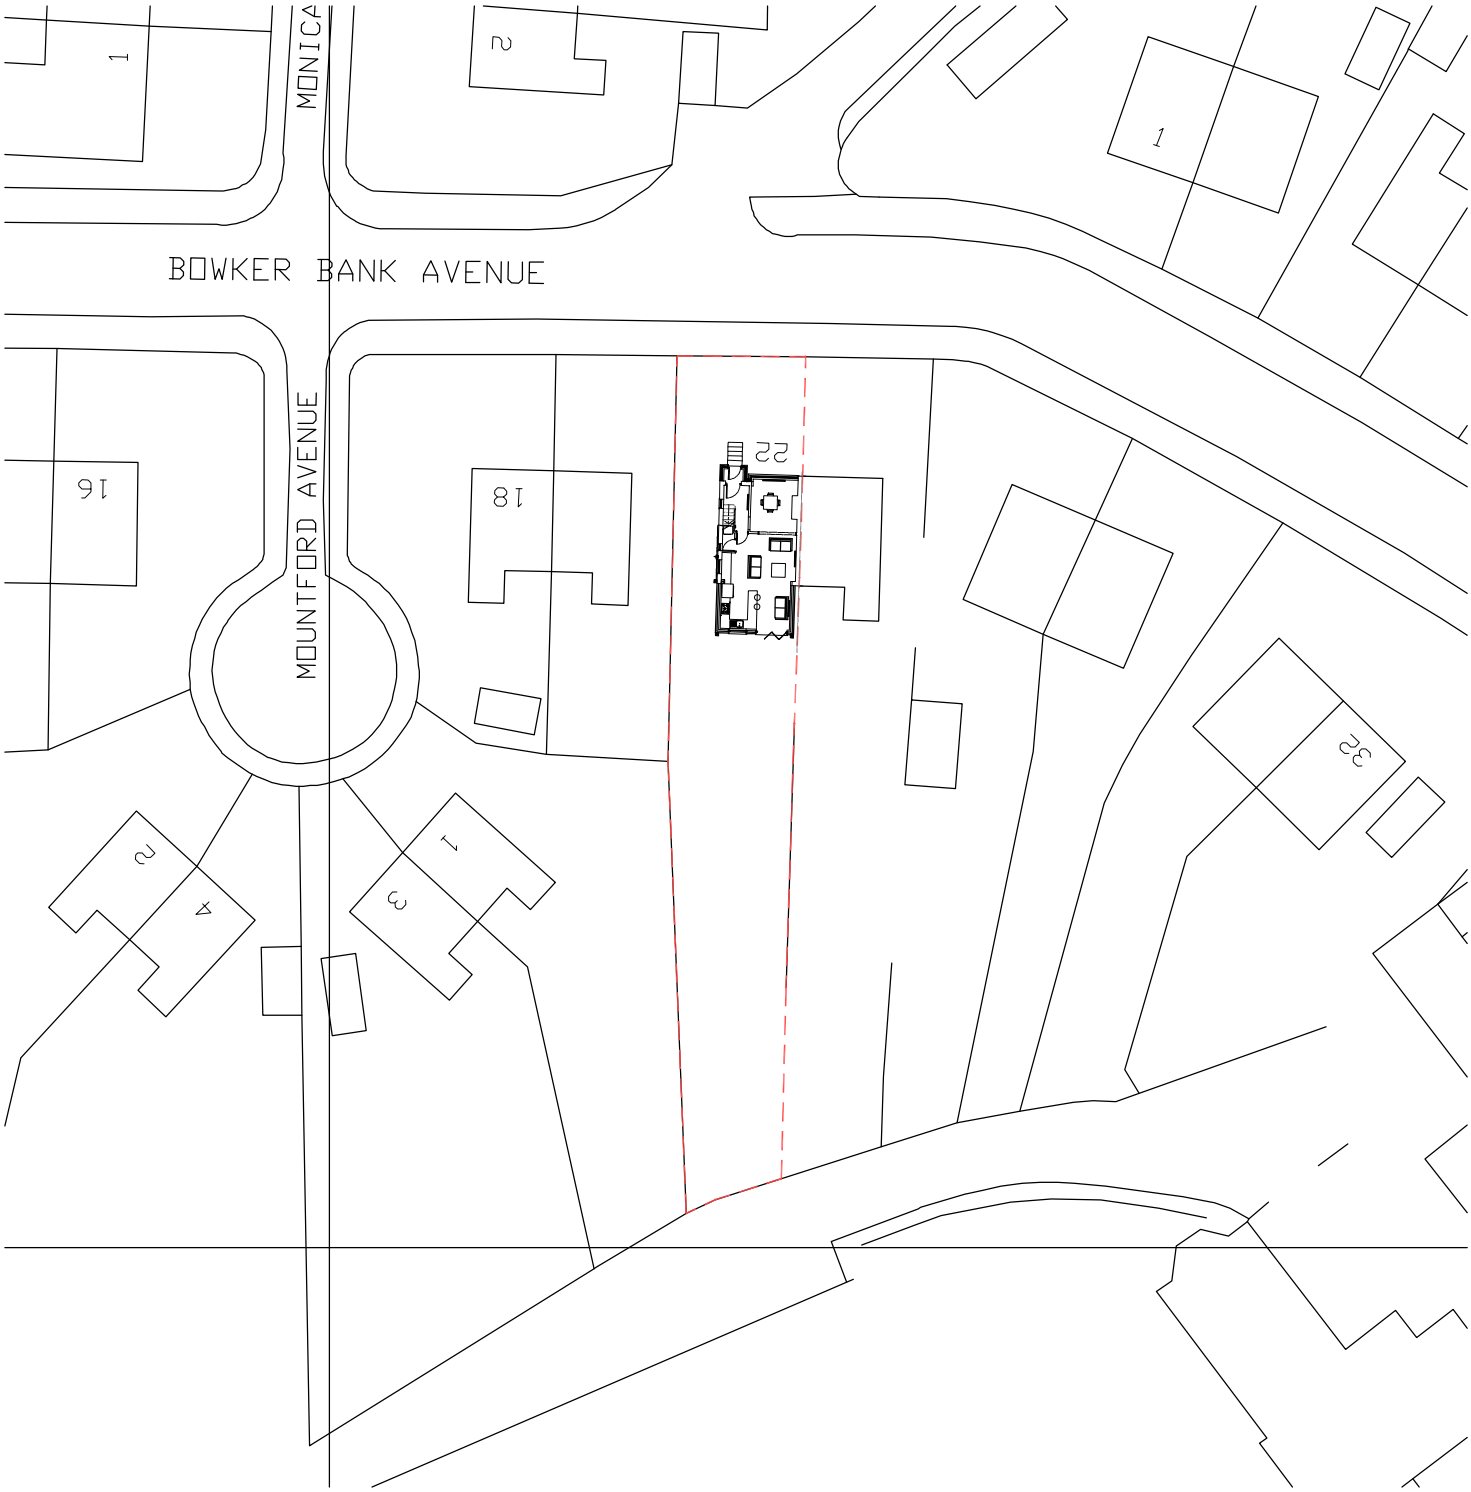

0 10 20 m

NORTH

STEVEN ALLCOCK
ARCHITECTURAL DESIGN CONSULTANCY

7 County Close,
Clayton Le Woods,
Chorley, PR6 7AT
Tel: 07816 106978
Email: info@stevenallcockconsulting.co.uk
www.stevenallcockconsulting.co.uk

client: MRS. A. POWELL

project: PROPOSED SINGLE STOREY REAR EXTENSION AT 22 BOWKER BANK AVE, MANCHESTER, M8 4LF

title: PROPOSED SITE PLAN

date	AUG 2021	scale	1:500 @ A4
job no.	S08-2021	drwg. no.	AP02
drawn	CAD/SA	checked	