


New manually operated internal roman blind window dressings to all external windows. Graphics to be developed in conjunction with 01-20 and local screenprinting artist.

All existing wall finishes to be removed back to existing fireline. This is to include dado rails, wall lights fittings and joinery fixed to wall. Off the shelf metal sheets panels spray painted in matt paint to be utilised where necessary on material transitions / cracks on walls. RAL colour T.B.C.

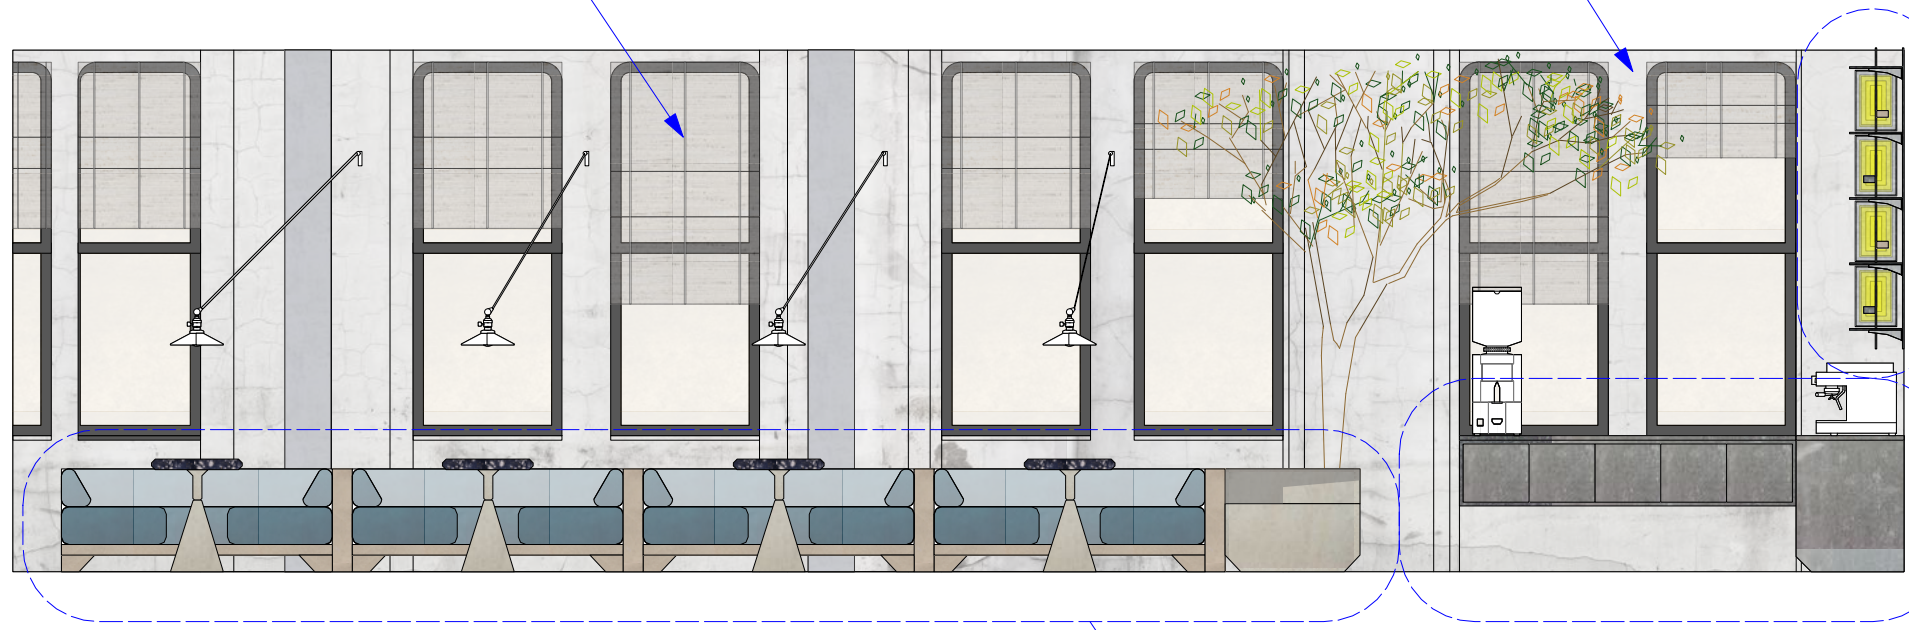

Refer to Detail Drawing 329-208
J01 - Proposed Back Bar Racking


Refer to Detail Drawing 329-211
J04 - Proposed Co-Working Booths

Refer to Detail Drawing 329-209
J02 - Proposed Back Bar Storage Units

Proposed Upper Ground Floor Internal Elevation AA
Scale: 1:50

Allow for new 40mm solid unlacquered dark bronze / brass handrails subject to sample approval by Client and Architect.

Urban Planters / equivalent supplier to provide 3No. native evergreen trees suitable for indoor use to be positioned as noted on drawings throughout the Upper Ground Floor.

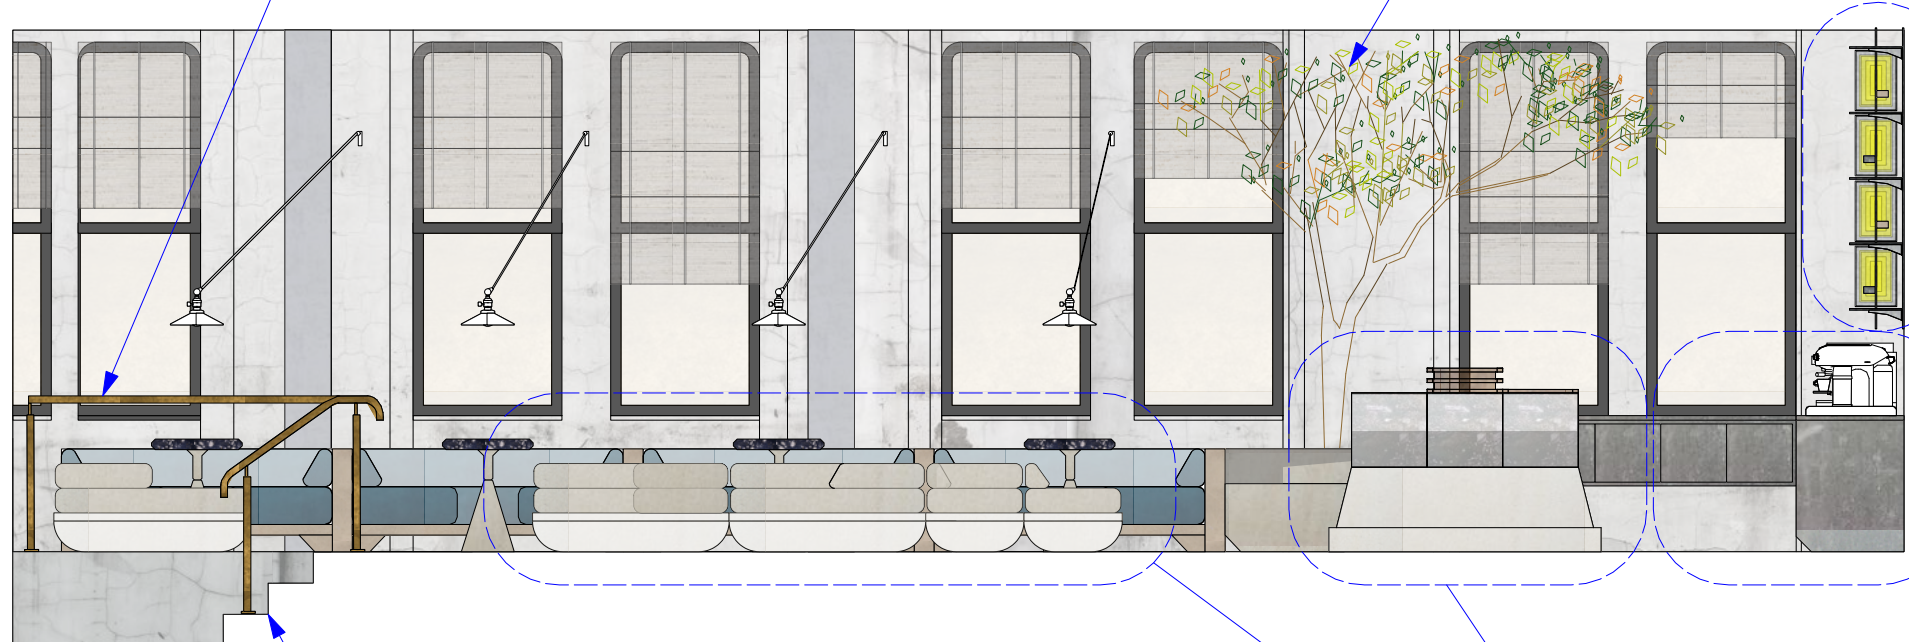

Refer to Detail Drawing 329-208
J01 - Proposed Back Bar Racking

Refer to Detail Drawing 329-209
J02 - Proposed Back Bar Storage Units

Refer to Detail Drawing 329-210
J03 - Proposed Coffee Unit


Refer to Detail Drawing 329-224
J17 - Proposed Modular Seating

New staircase with concealed platform lift to be detailed and co-ordinated with LRW.

Proposed Upper Ground Floor Internal Elevation BB
Scale: 1:50

Refer to Detail Drawing 329-208
J01 - Proposed Back Bar Racking

All existing wall finishes to be removed back to existing fireline. This is to include dado rails, wall lights fittings and joinery fixed to wall. Off the shelf metal sheets panels spray painted in matt paint to be utilised where necessary on material transitions / cracks on walls. RAL colour T.B.C.

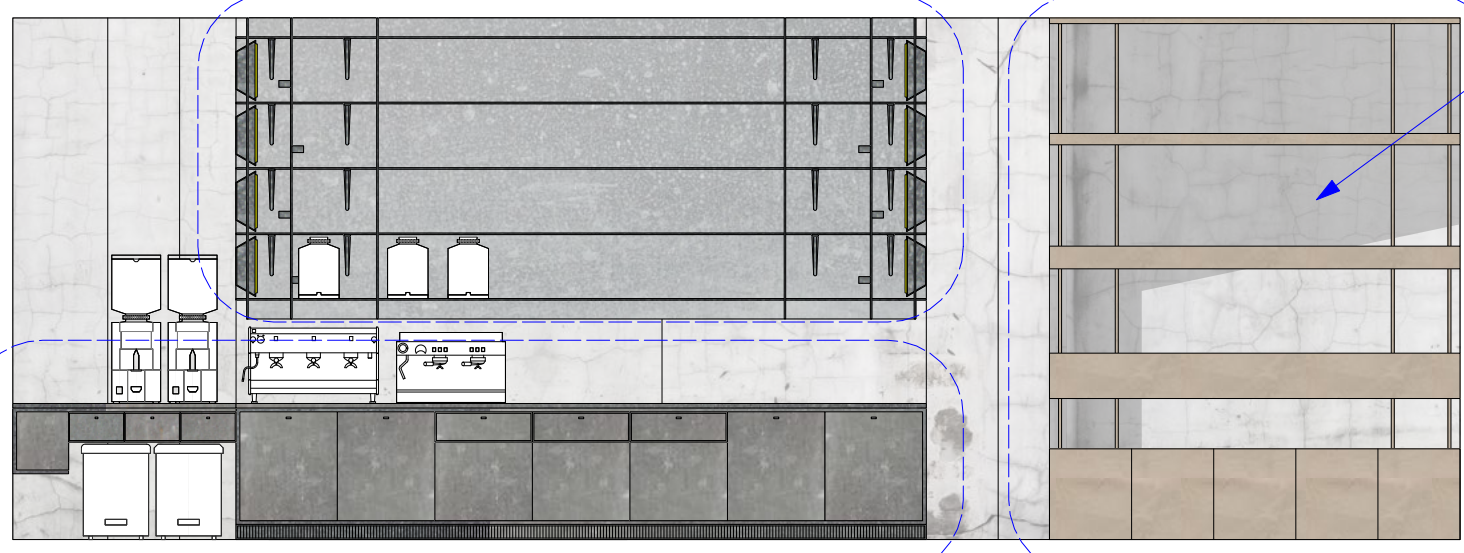

Refer to Detail Drawing 329-223
J16 - Proposed Bookcase

Refer to Detail Drawing 329-209
J02 - Proposed Back Bar Storage Units

Proposed Upper Ground Floor Internal Elevation CC
Scale: 1:50



Specifications

Drawings Notes

Revisions

T1 A 18/12/20 Draft Issue for Tender

Project
Storeys

Drawing Title
Proposed Internal Elevations AA +
BB + CC
Scale
1:50 @ A1

Revision
T1

Client
Amar Chima


Drawn
co

Deer
co

4.07 The Tea Building
56 Shoreditch High Street
London E1 6JJ

hello@reddeer.co.uk
www.reddeer.co.uk
+44 (0) 203 6373 581

red deer

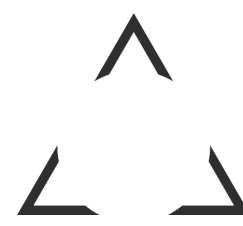

329-204

Do not scale from drawing.
All dimensions to be checked on site.
Report omissions and issues to the Architect.
© 2016 Red Deer Limited