


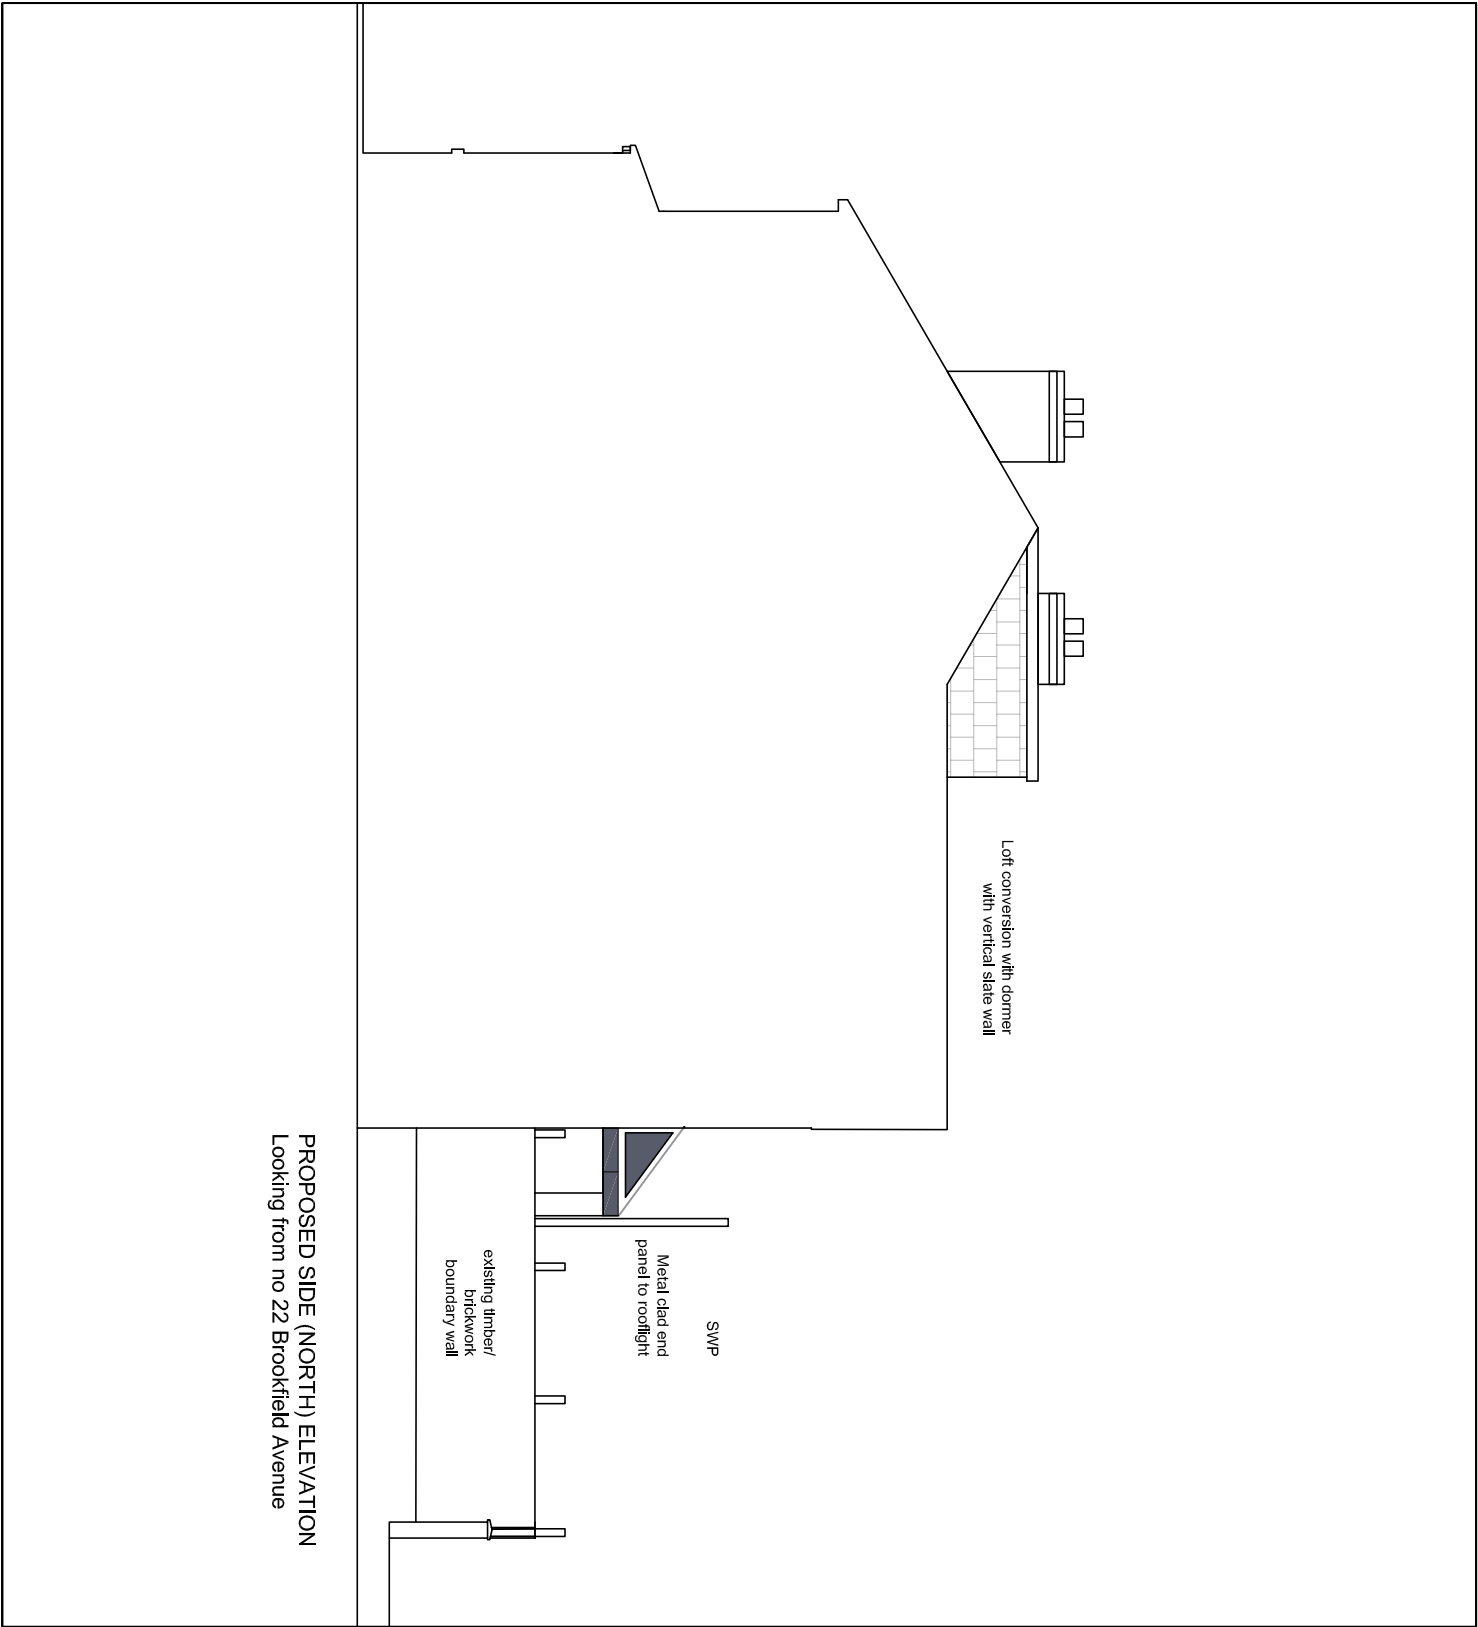

PROPOSED SIDE (NORTH) ELEVATION
Looking from no 22 Brookfield Avenue

GENERAL NOTES

© THIS DRAWING IS COPYRIGHT OF BHATT ARCHITECTS LTD AND MAY NOT BE REPRODUCED, COPIED OR ALTERED WITHOUT PRIOR PERMISSION.
NO WORKS ARE TO BE SET OUT FROM THESE DRAWINGS. DO NOT SCALE. USE FIGURED DIMENSIONS. ALL DIMENSIONS ARE TO FACE UNLESS OTHERWISE STATED.
ERRORS OR OMISSIONS ARE TO BE REPORTED TO BHATT ARCHITECTS LTD BEFORE WORK COMMENCES. SUBJECT TO SITE SURVEY AND ALL NECESSARY CONSENTS, THIS DRAWING IS TO BE READ WITH ALL OTHER RELEVANT DRAWINGS AND SPECIFICATIONS.

Revision/Description	Drawn	Checked	Date
REV A: Issued for planning approval	JB	JB	23/06/21
Project			
Proposed Extension			
24 Brookfield Ave			
Chorlton			
Manchester M21 8TX			
Client			
Stephen & Mary Morgan-Hyland			
Architect			
Bhatt Architects Ltd			
Manchester			
Drawing Title		Scale	
Proposed Side (North) Elevation		1:100 @ A4	
		Date	28/06/20
Job Reference/Drawing No.		Revision	A
P109/PA/08			