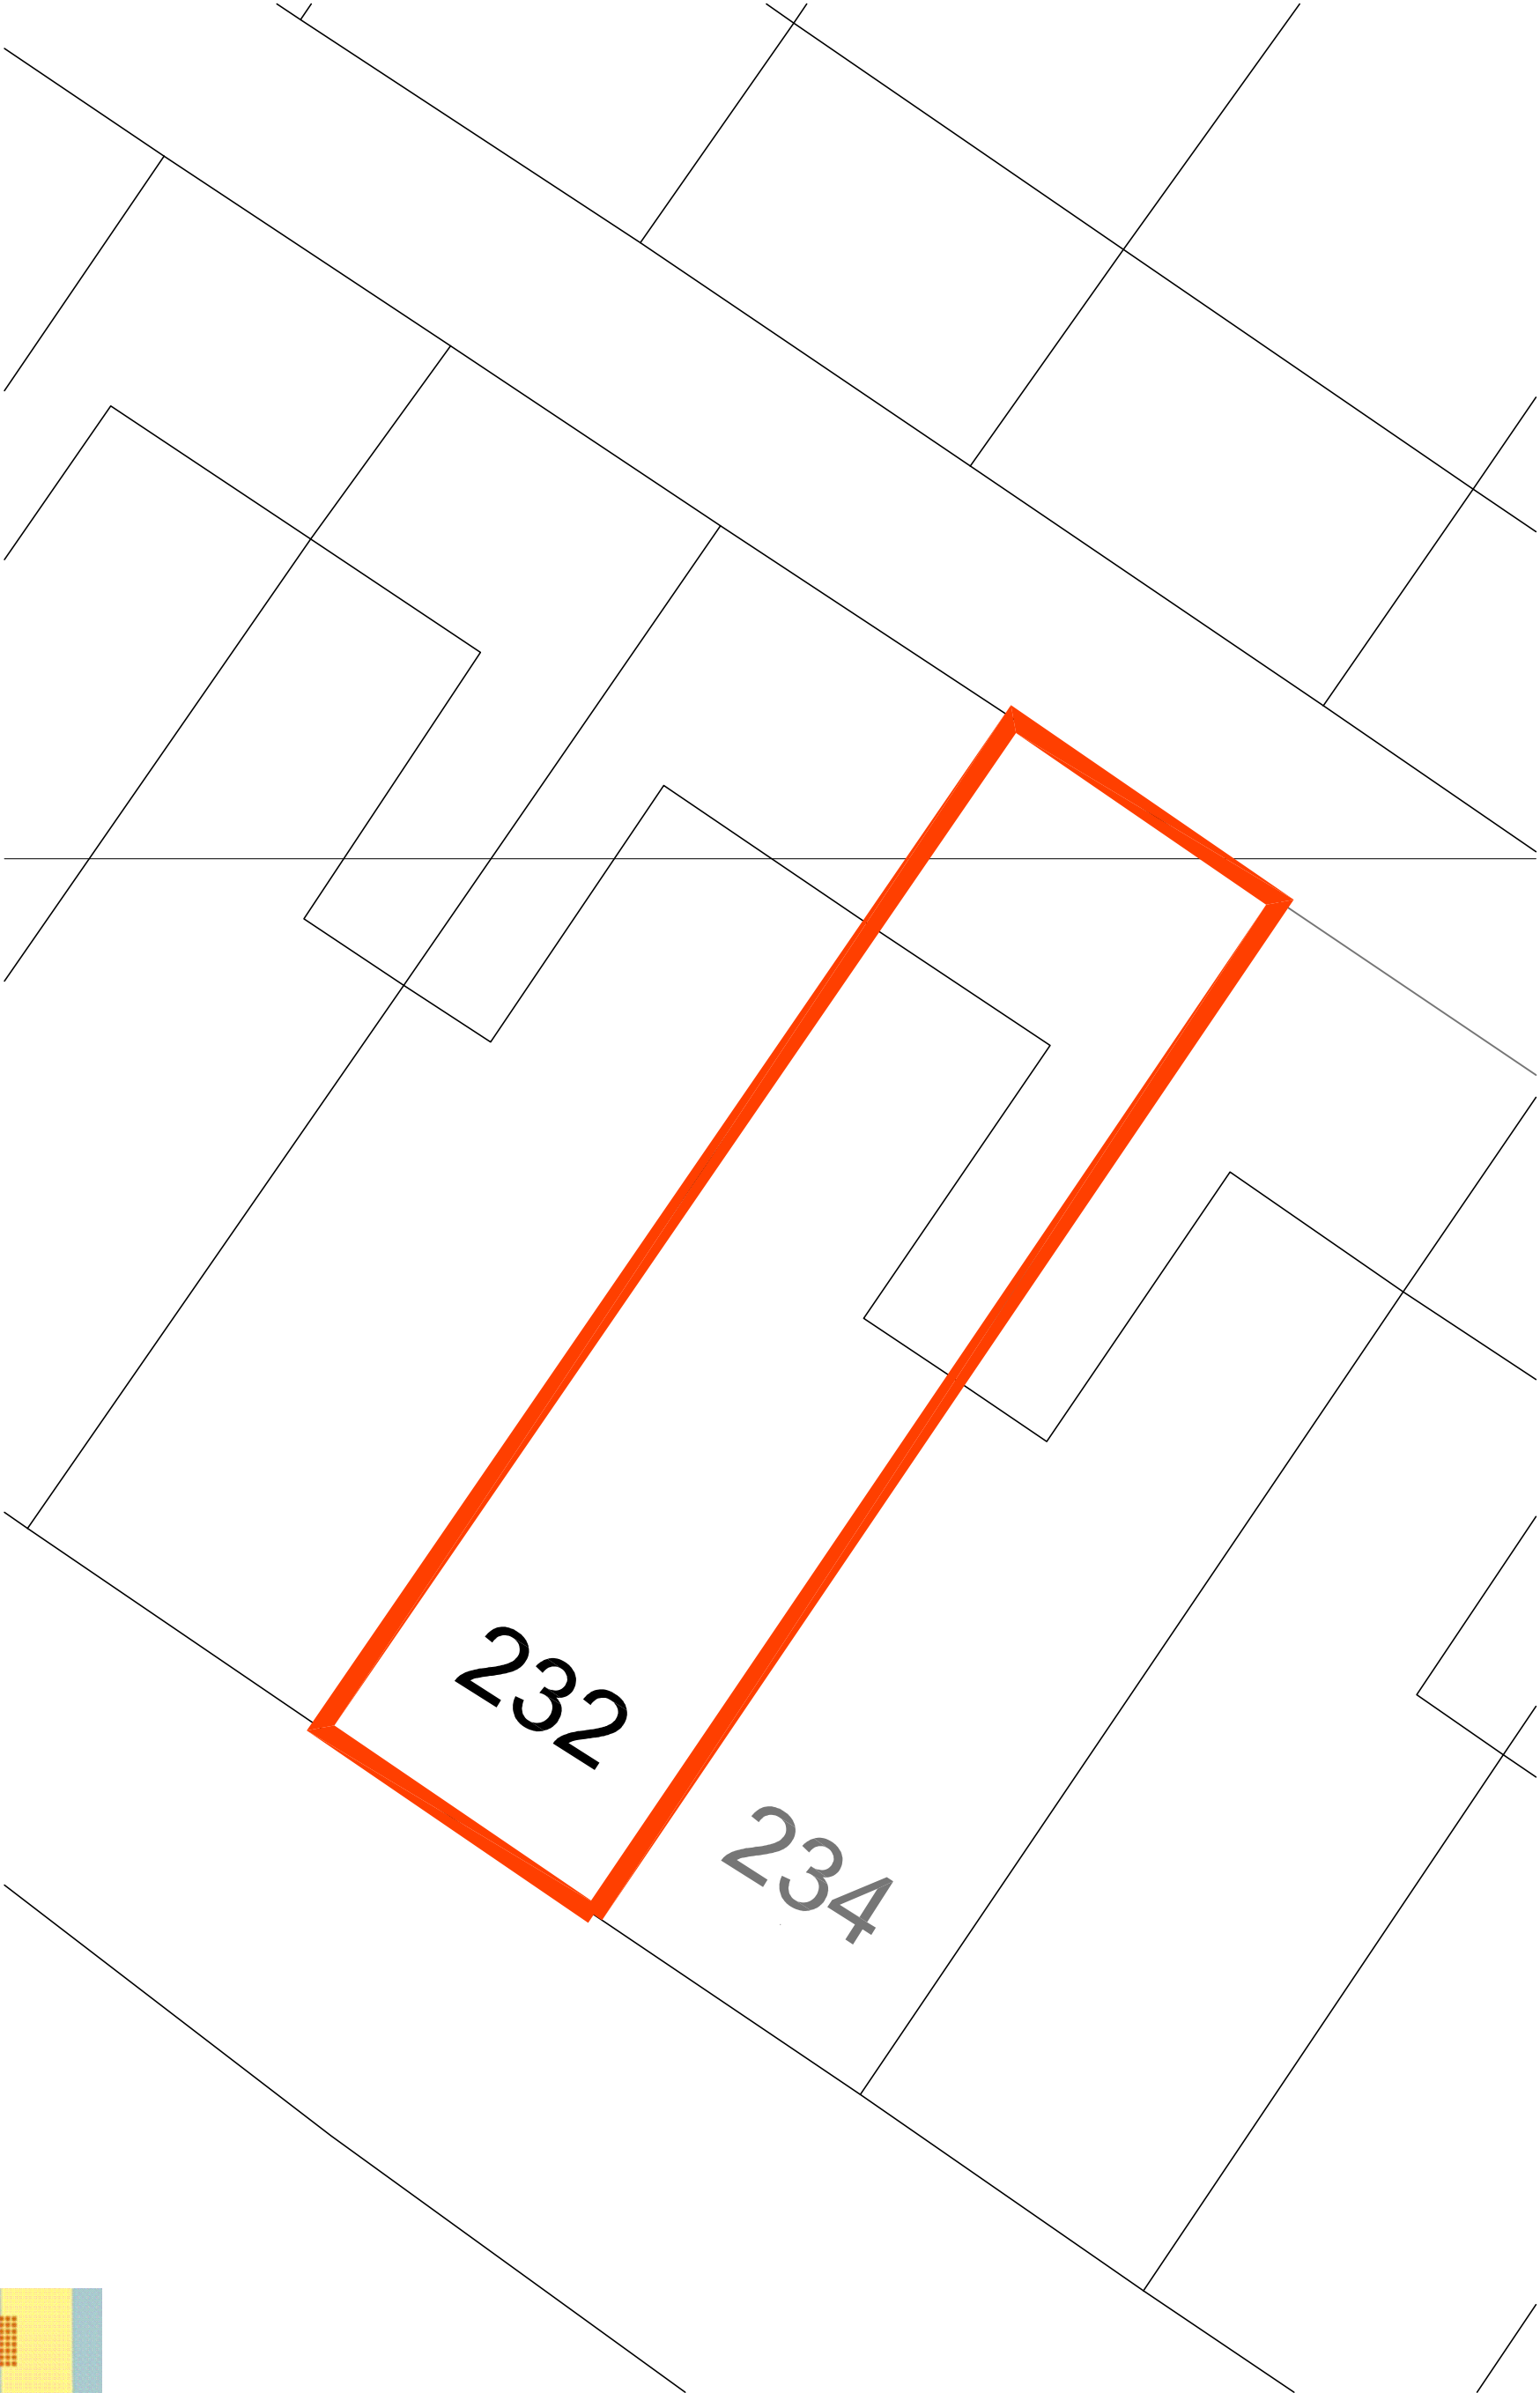


Project: Gavin Retrospective Planning
232 Burton Road
Didsbury, Manchester
M20 2LW

Do not scale drawings.

First Issue for Planning 05/05/2021		
Project No. P2021-106 Drawing No. P101 Rev. -	Title: Block Plan Drawn: T.O./April 2021	Scale: 1:100 @ A3