
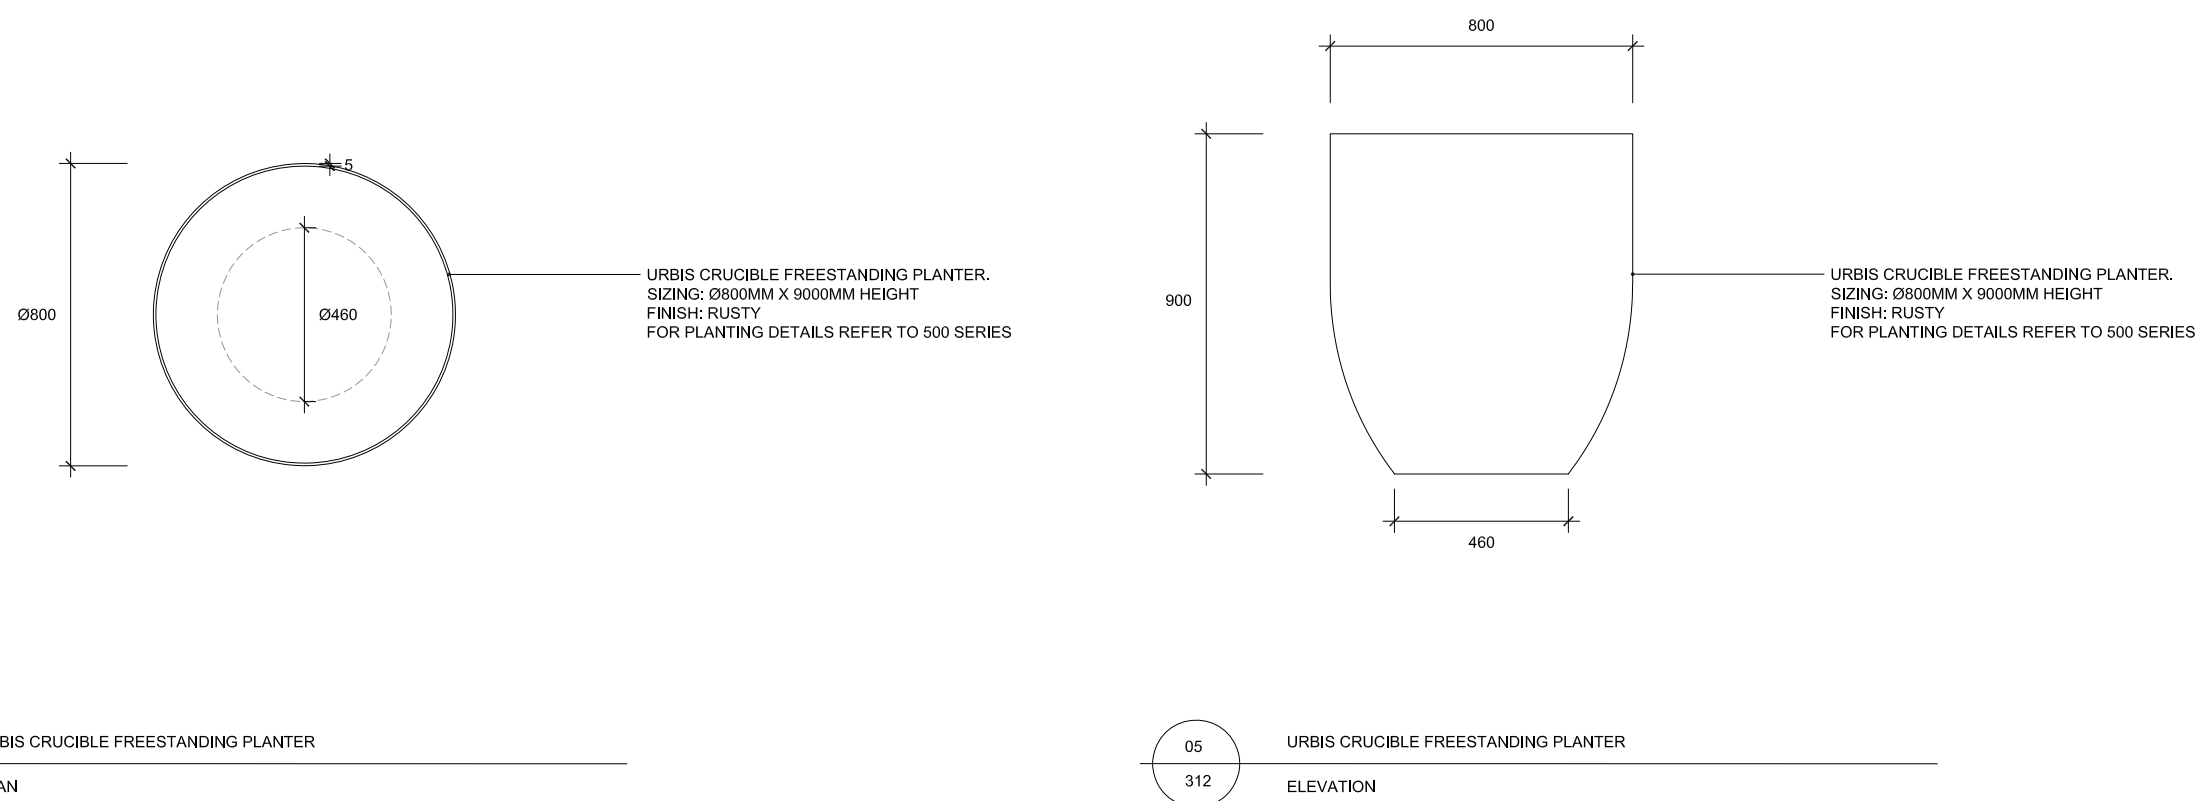
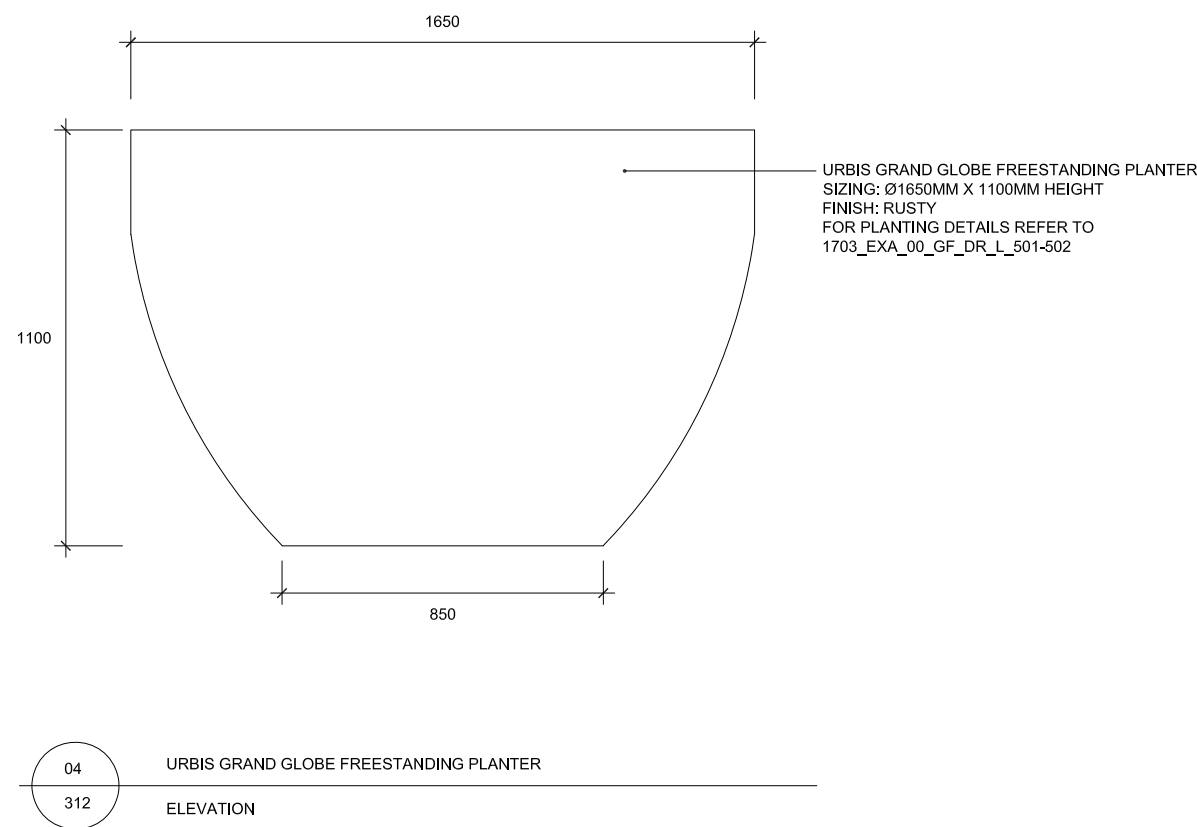
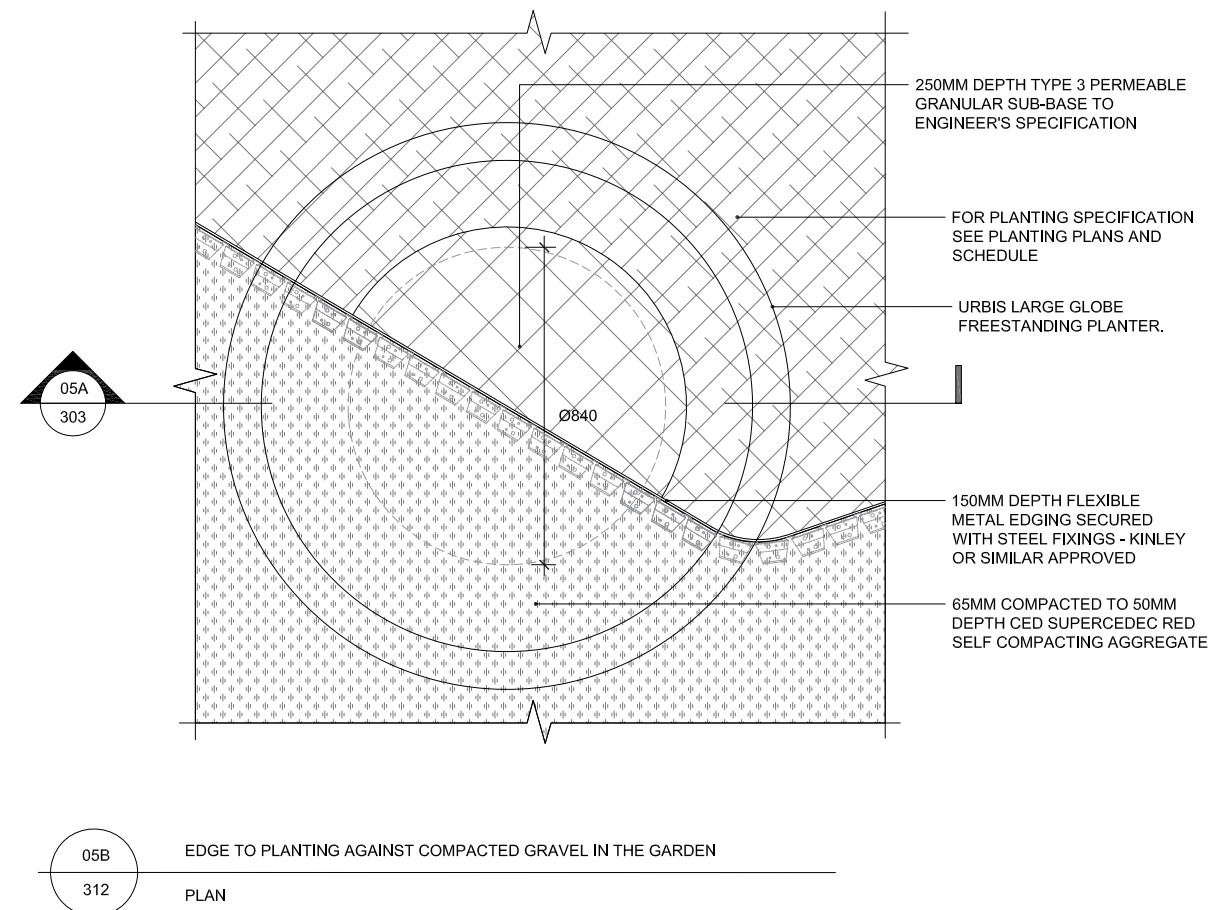
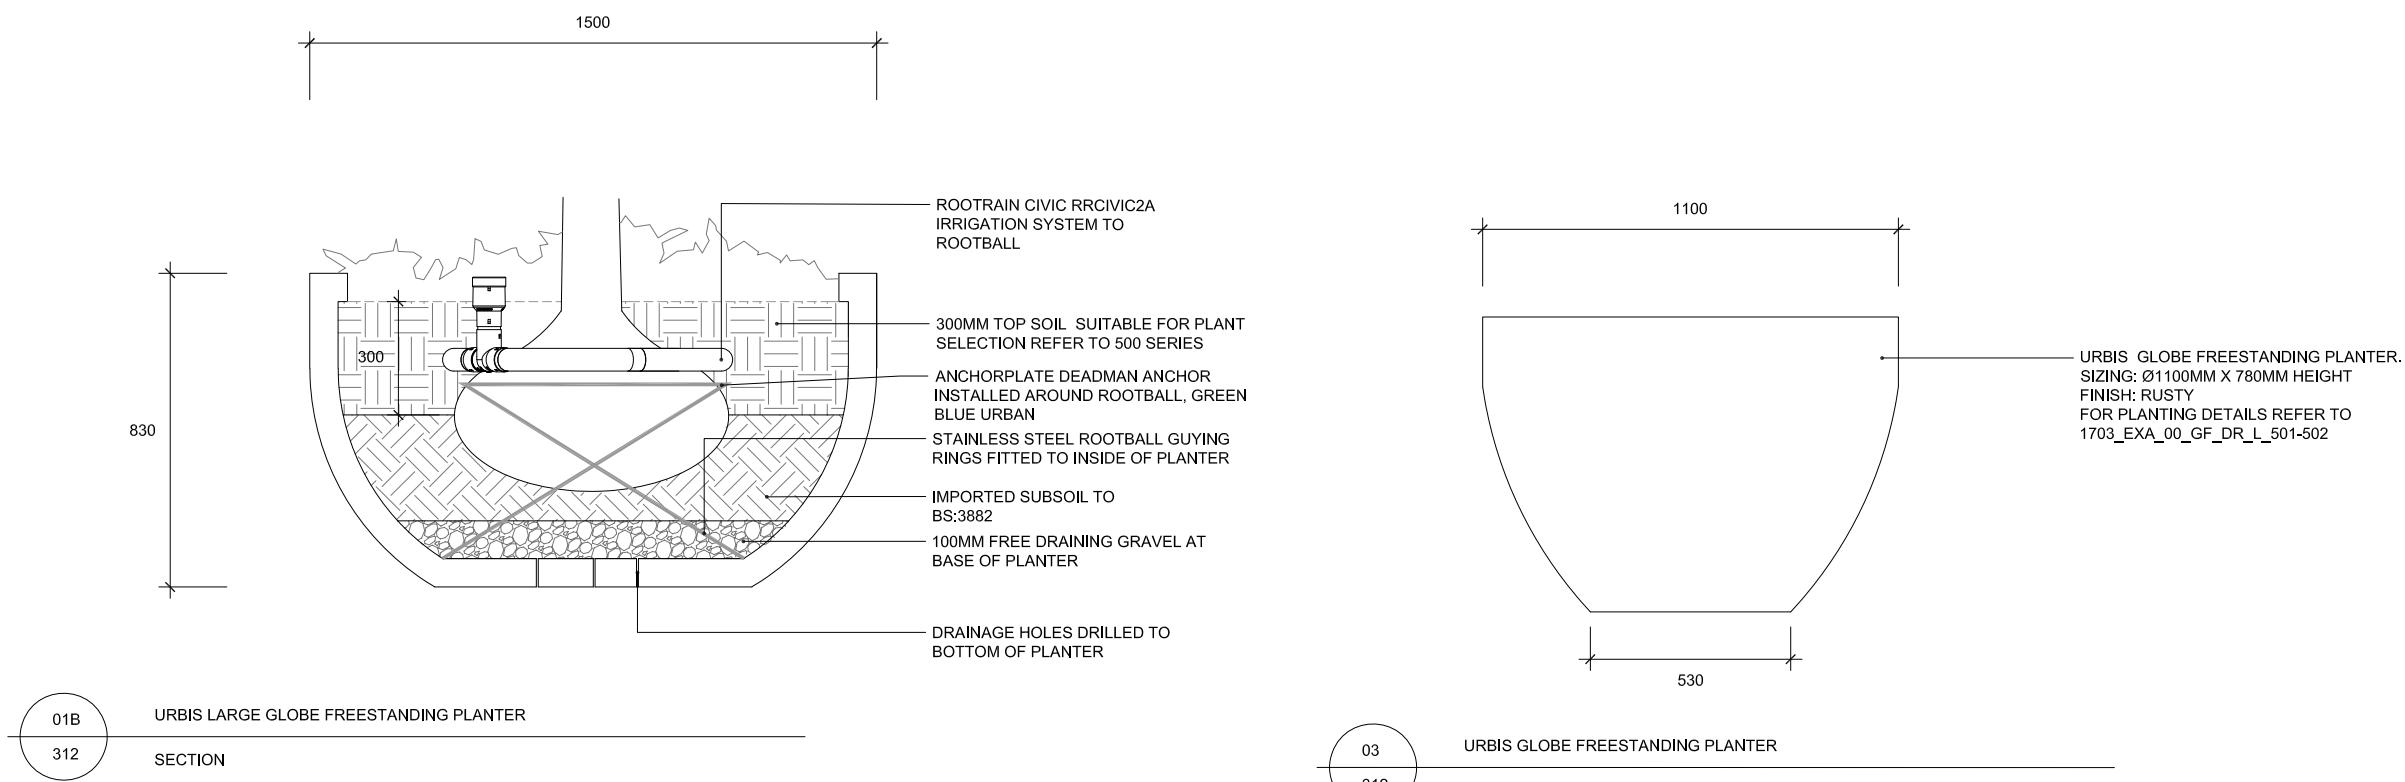
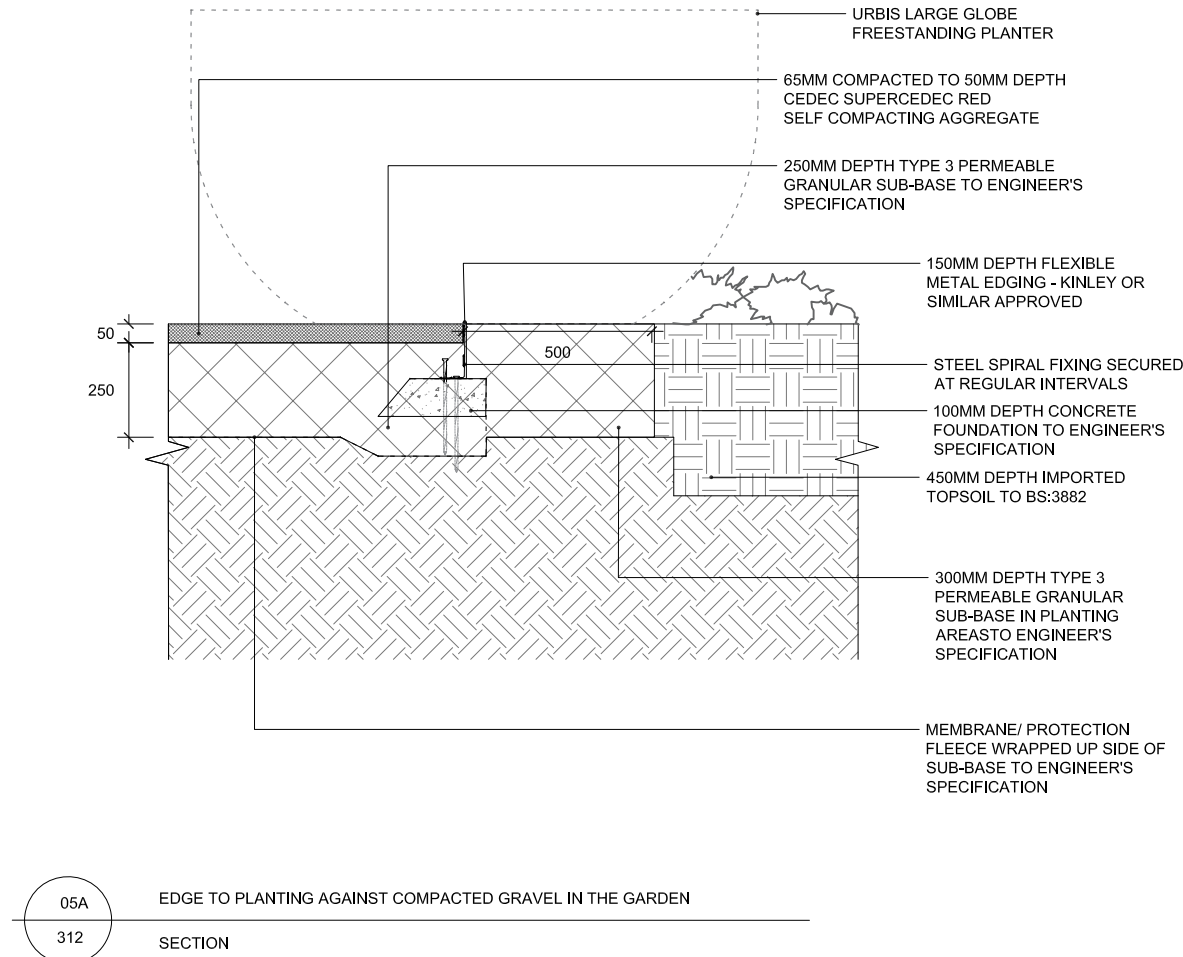


P:\2017\1703 KAMPUS01 CAD\02 SHEET LAYOUT\TENDER_STAGE 4\1703-EXA-00-GF-DR-L-312.DWG

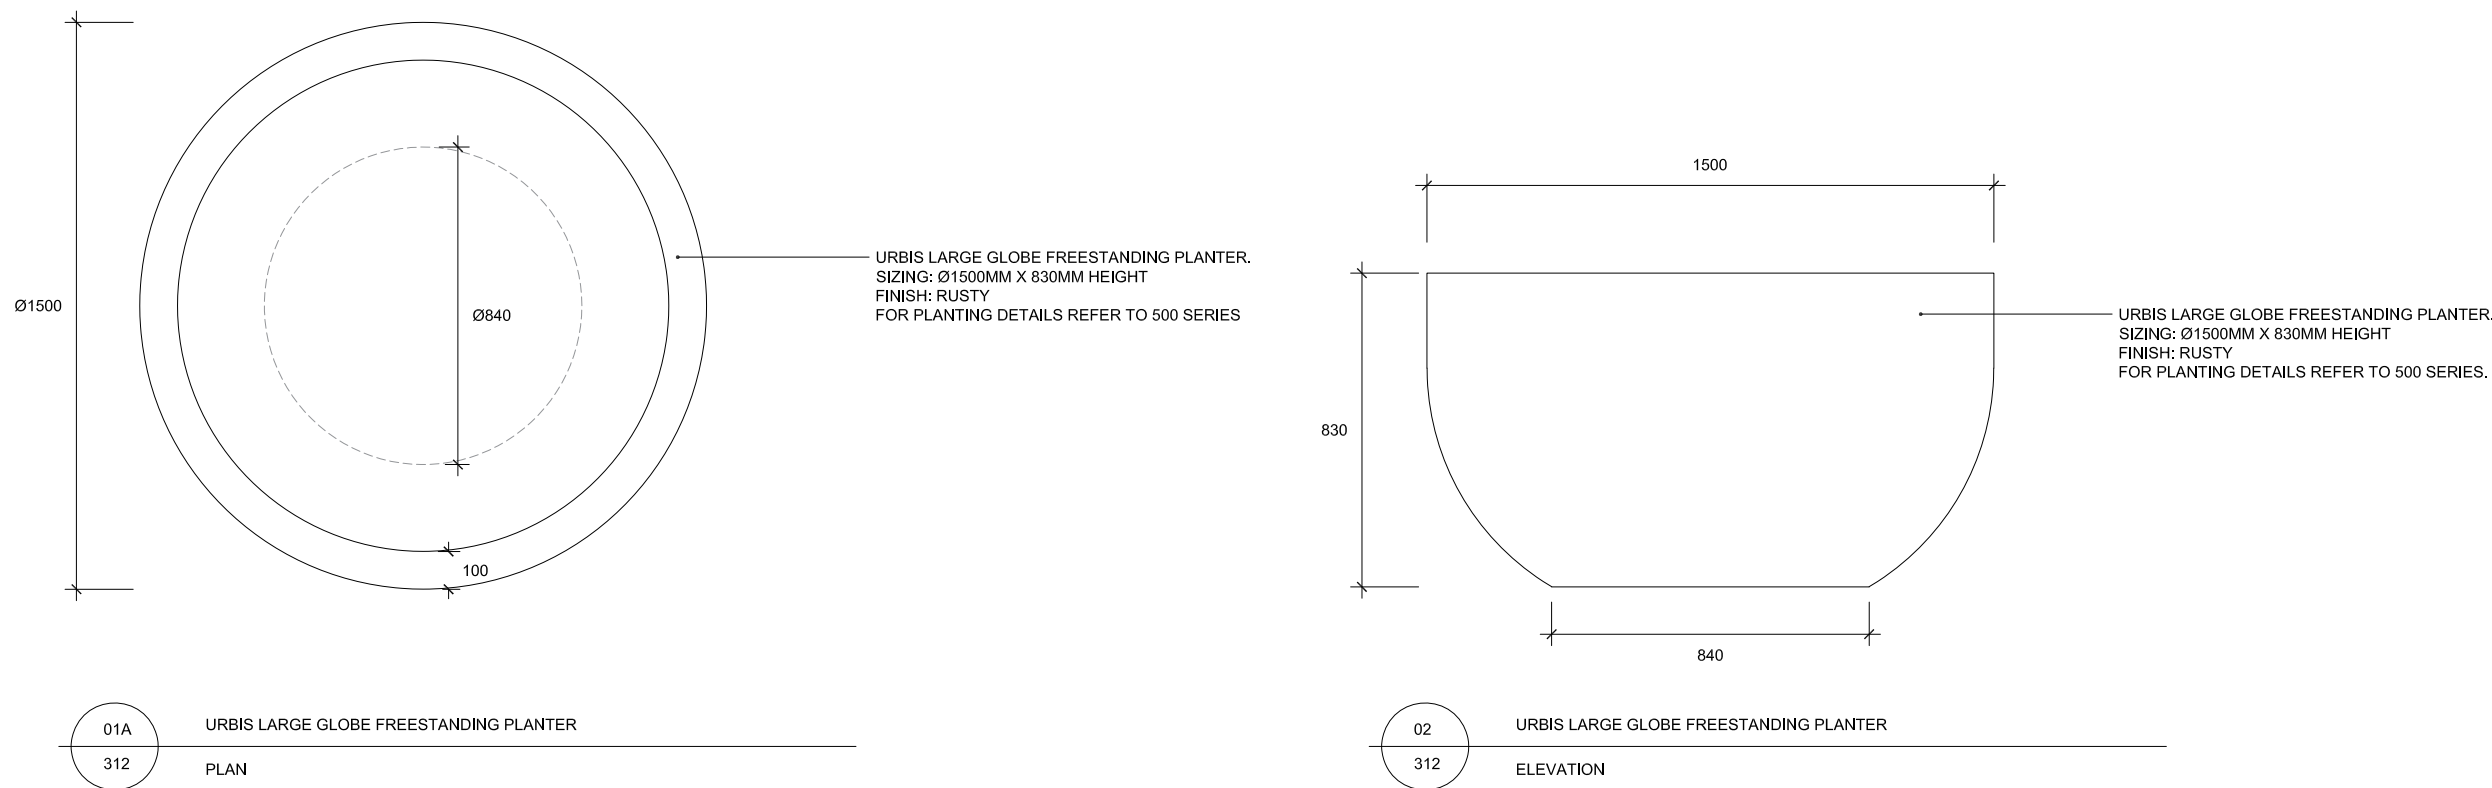

No dimensions are to be scaled from this drawing. All dimensions are to be checked on site. Area measurements for indicative purposes only.

This drawing is the property of Exterior Architecture Ltd. No part of the drawing may be reproduced in any manner without permission from Exterior Architecture Ltd.

Client

Mount Anvil

Do not scale from drawing. Use figured dimensions only. All dimensions to be checked on site

'All works below surface finish to be reviewed and approved by project engineer' / 'Location of non-permeable areas to be confirmed against final maintenance access requirements'.

---	---	---
---	---	---
---	---	---
---	---	---
---	---	---
---	---	---
---	---	---
---	---	---
A	STAGE 4 ISSUE	03.12.2018
-	Draft tender/stage 4	16.11.2018
Rev	Description	Date

EXTERIOR ARCHITECTURE

LONDON: Studio 1S, Hewlett House, Havelock Terrace, London, SW8 4AS

MANCHESTER: Studio 537, The Royal Exchange, St Anns Square, Manchester, M2 7DH

E-Mail: office@exteriorarchitecture.com
Web: www.exteriorarchitecture.com

Project title

KAMPUS

Drawing title

PUBLIC REALM HARDWORKS
DETAILS - FURNITURE 1 OF 2

Issued By	Manchester	T: 0161 850 8101
Scale	1:20 @ A1	Drawn ExA
Status	TENDER/STAGE 4	Checked SPL
Date	16.11.2018	Approved JM

Drawing number
1703-EXA-00-GF-DR-L-312 A

Revision

