




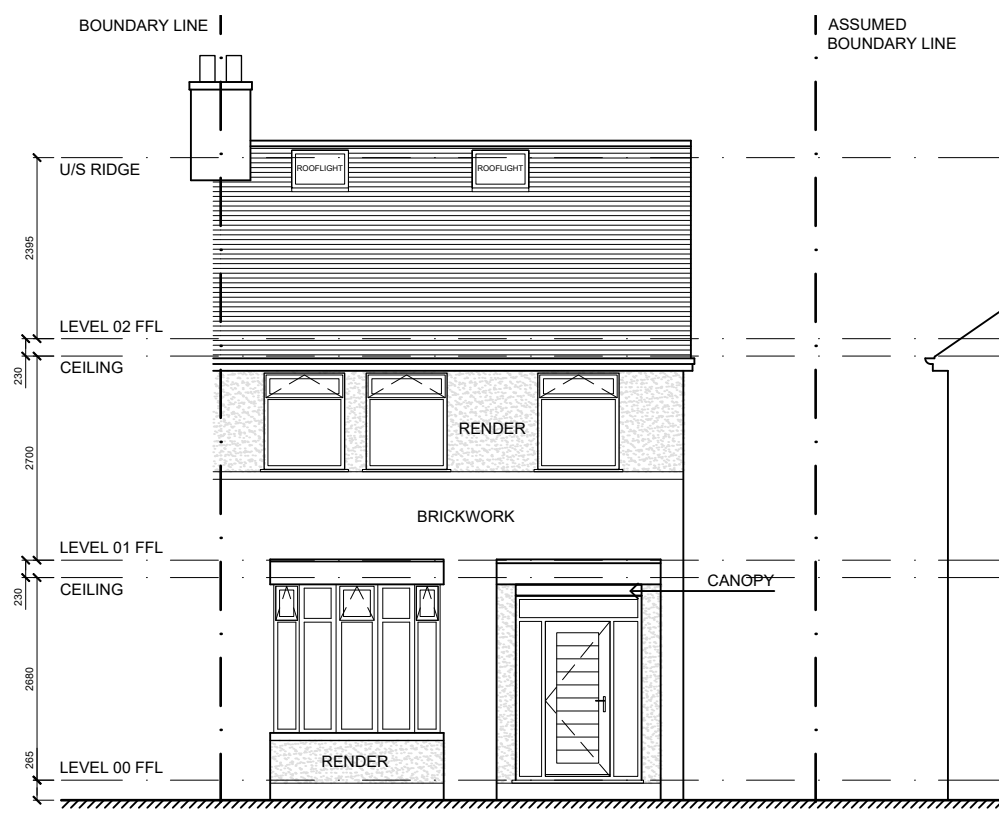


01 PROPOSED WEST ELEVATION
1:100

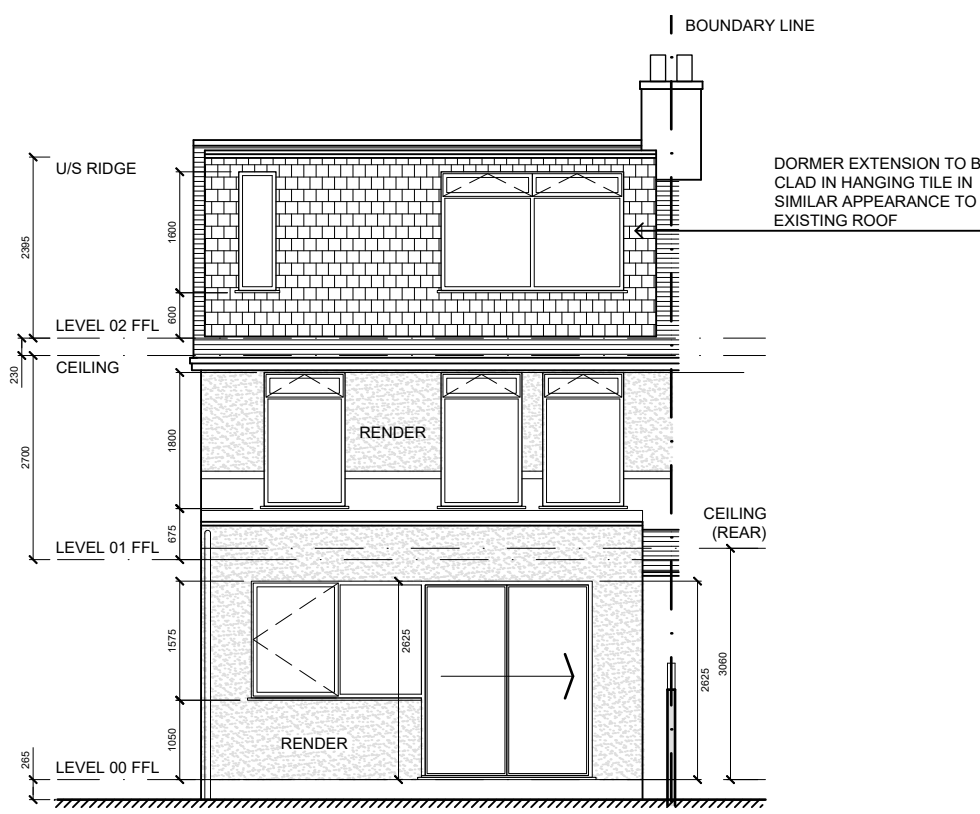


02 PROPOSED EAST ELEVATION
1:100

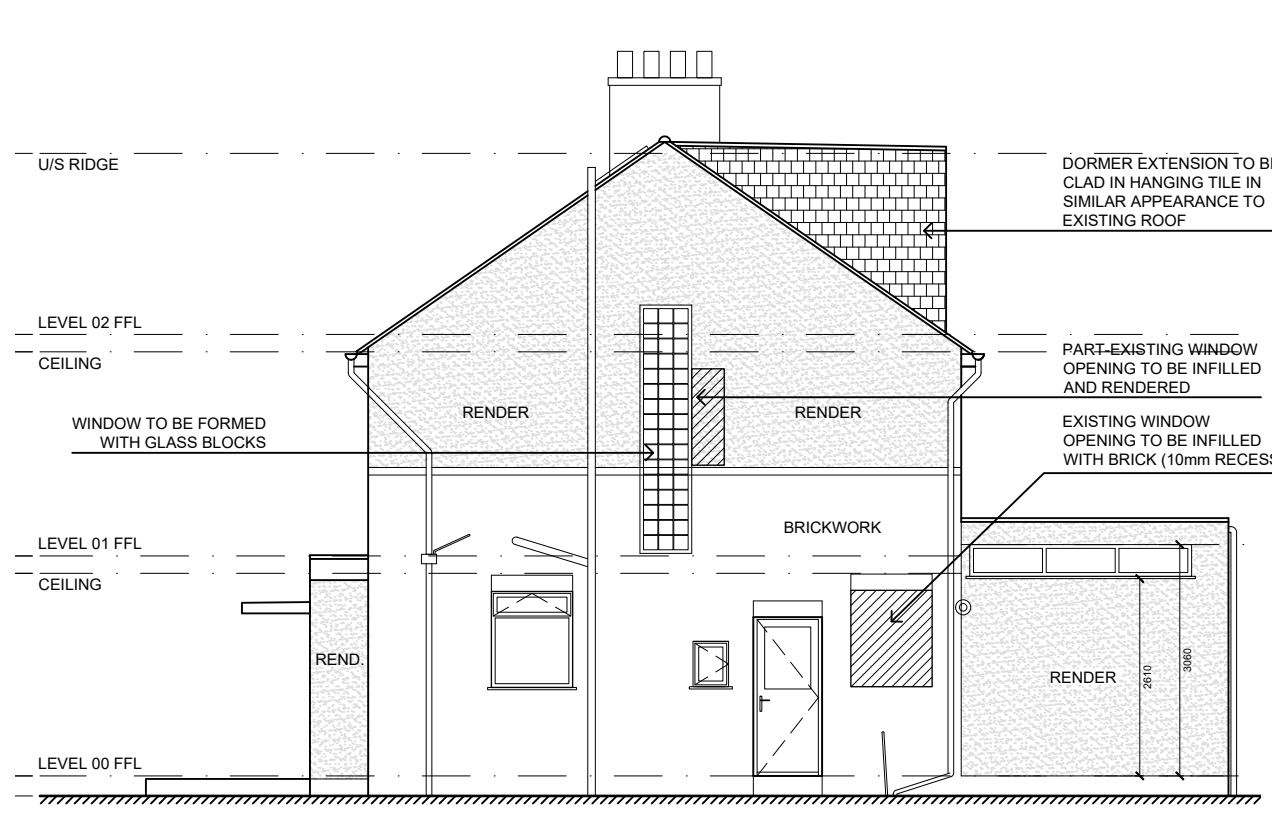


03 PROPOSED SOUTH ELEVATION
1:100

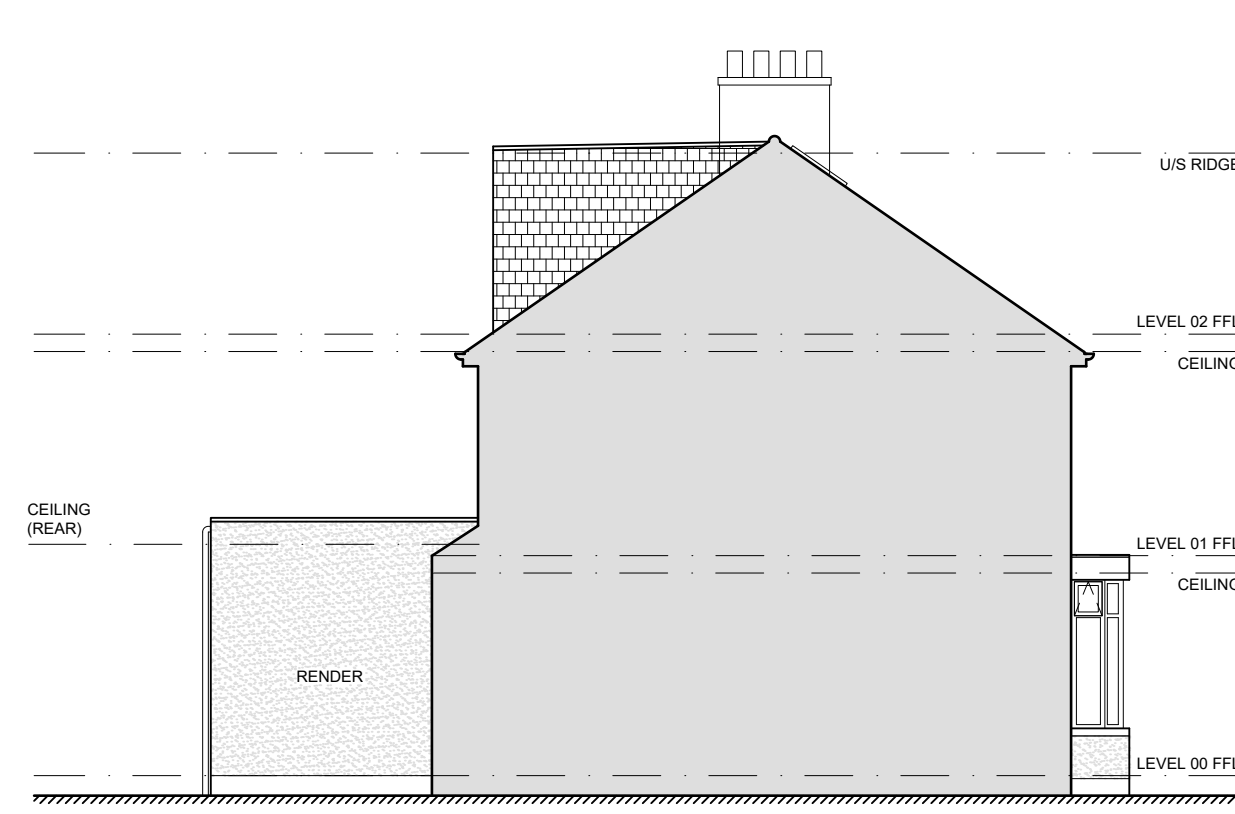


04 PROPOSED NORTH ELEVATION
1:100

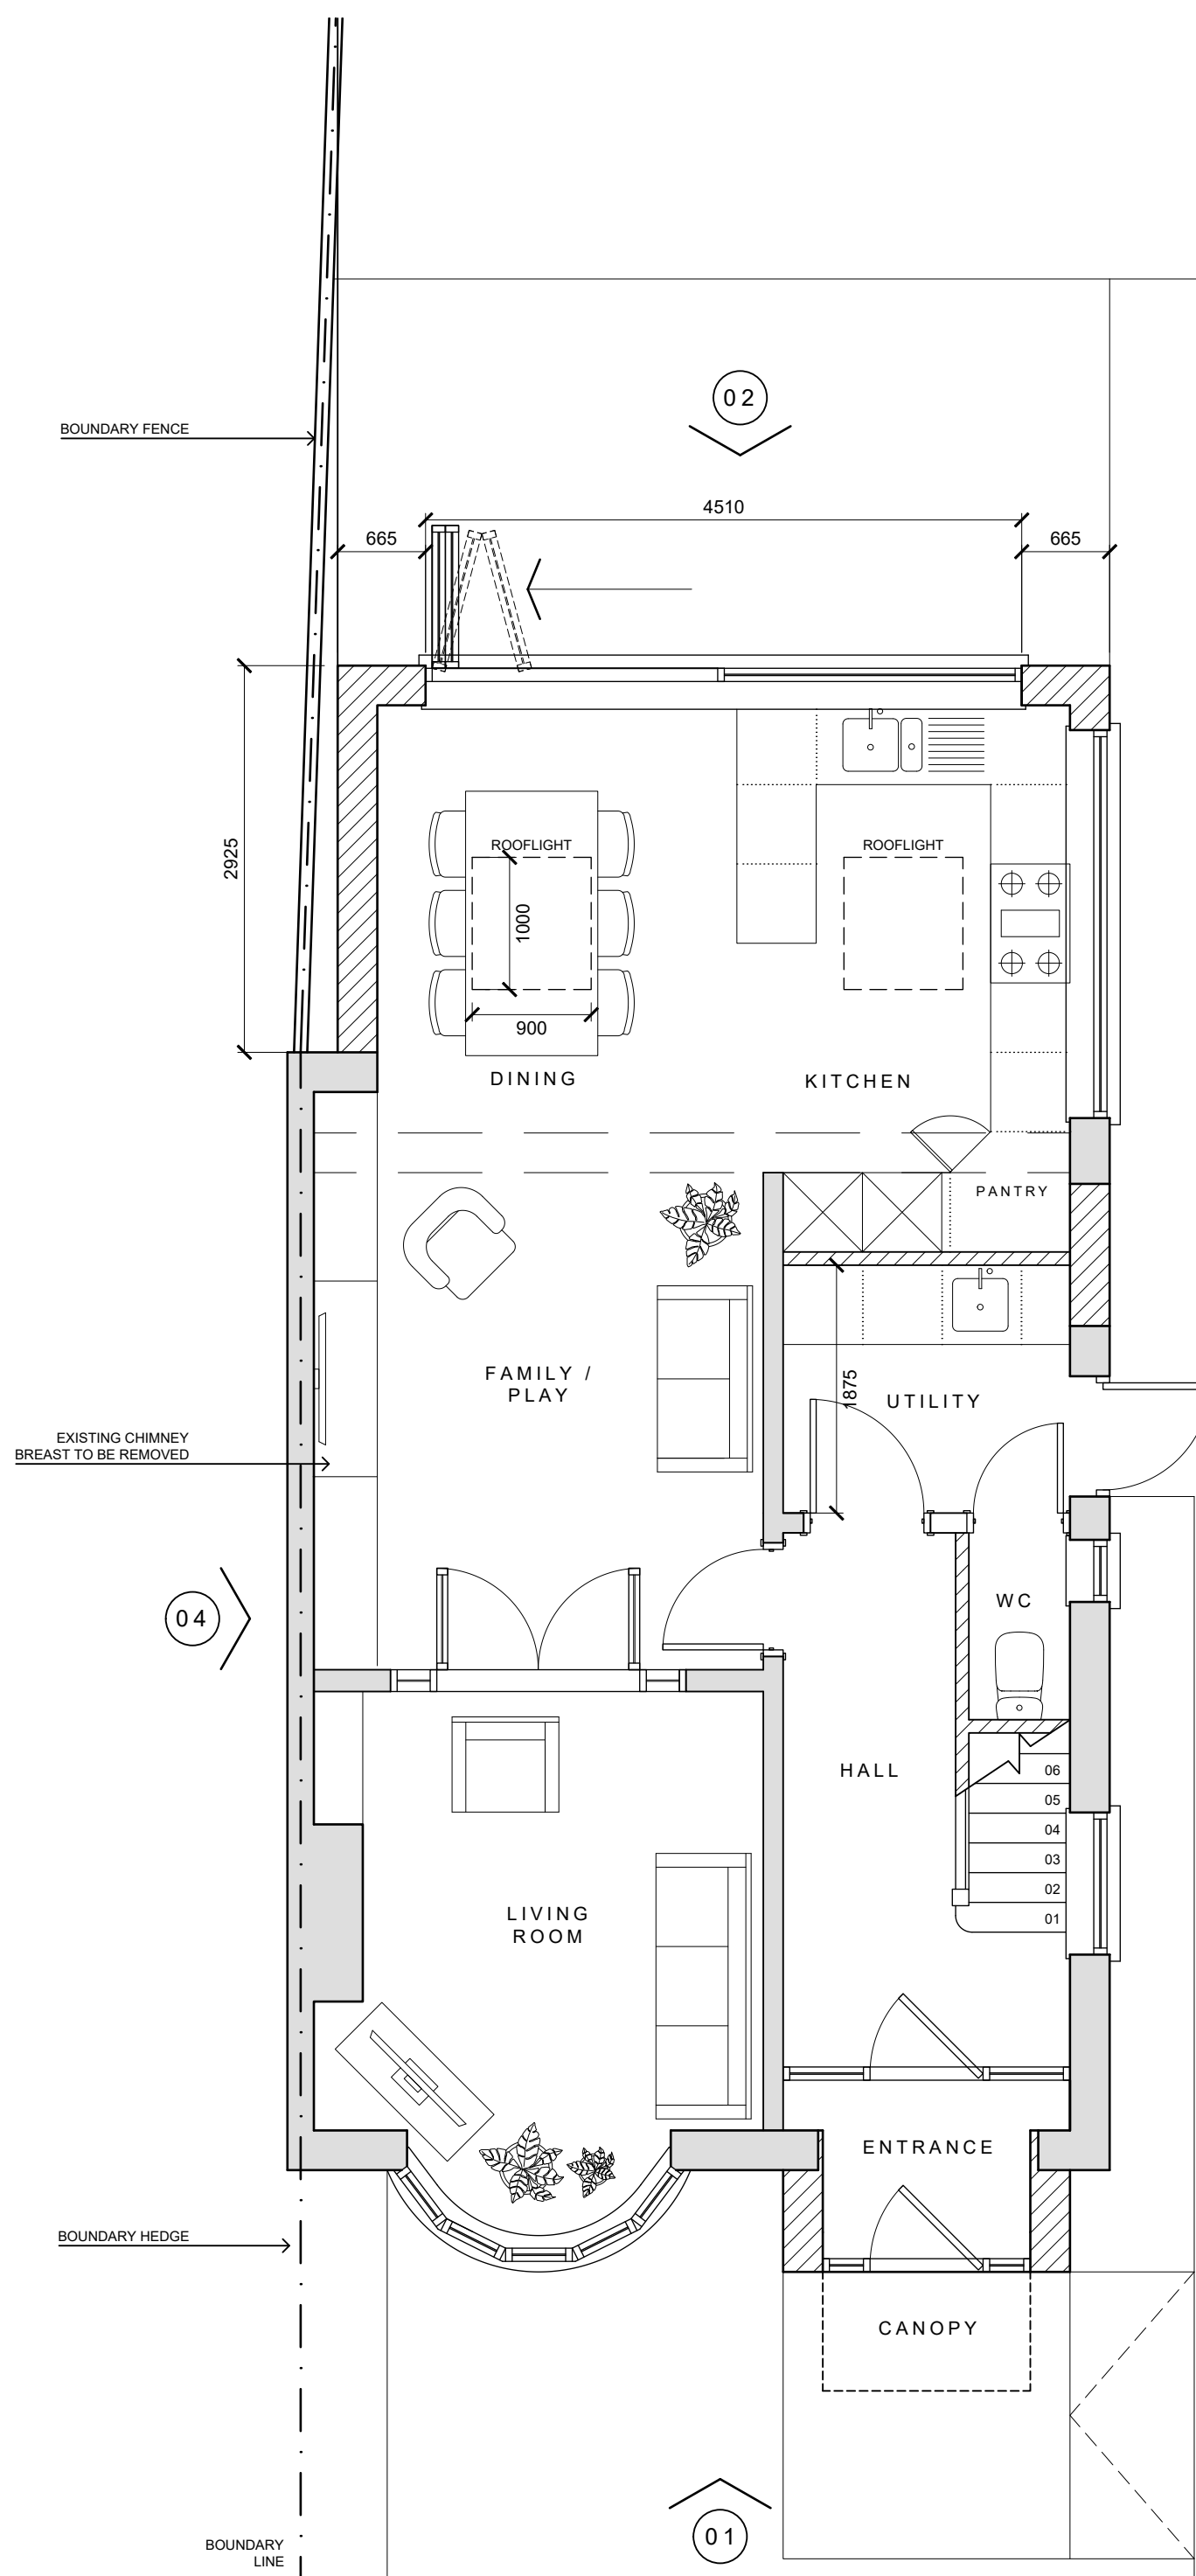

05 PROPOSED GROUND FLOOR LAYOUT
1:50

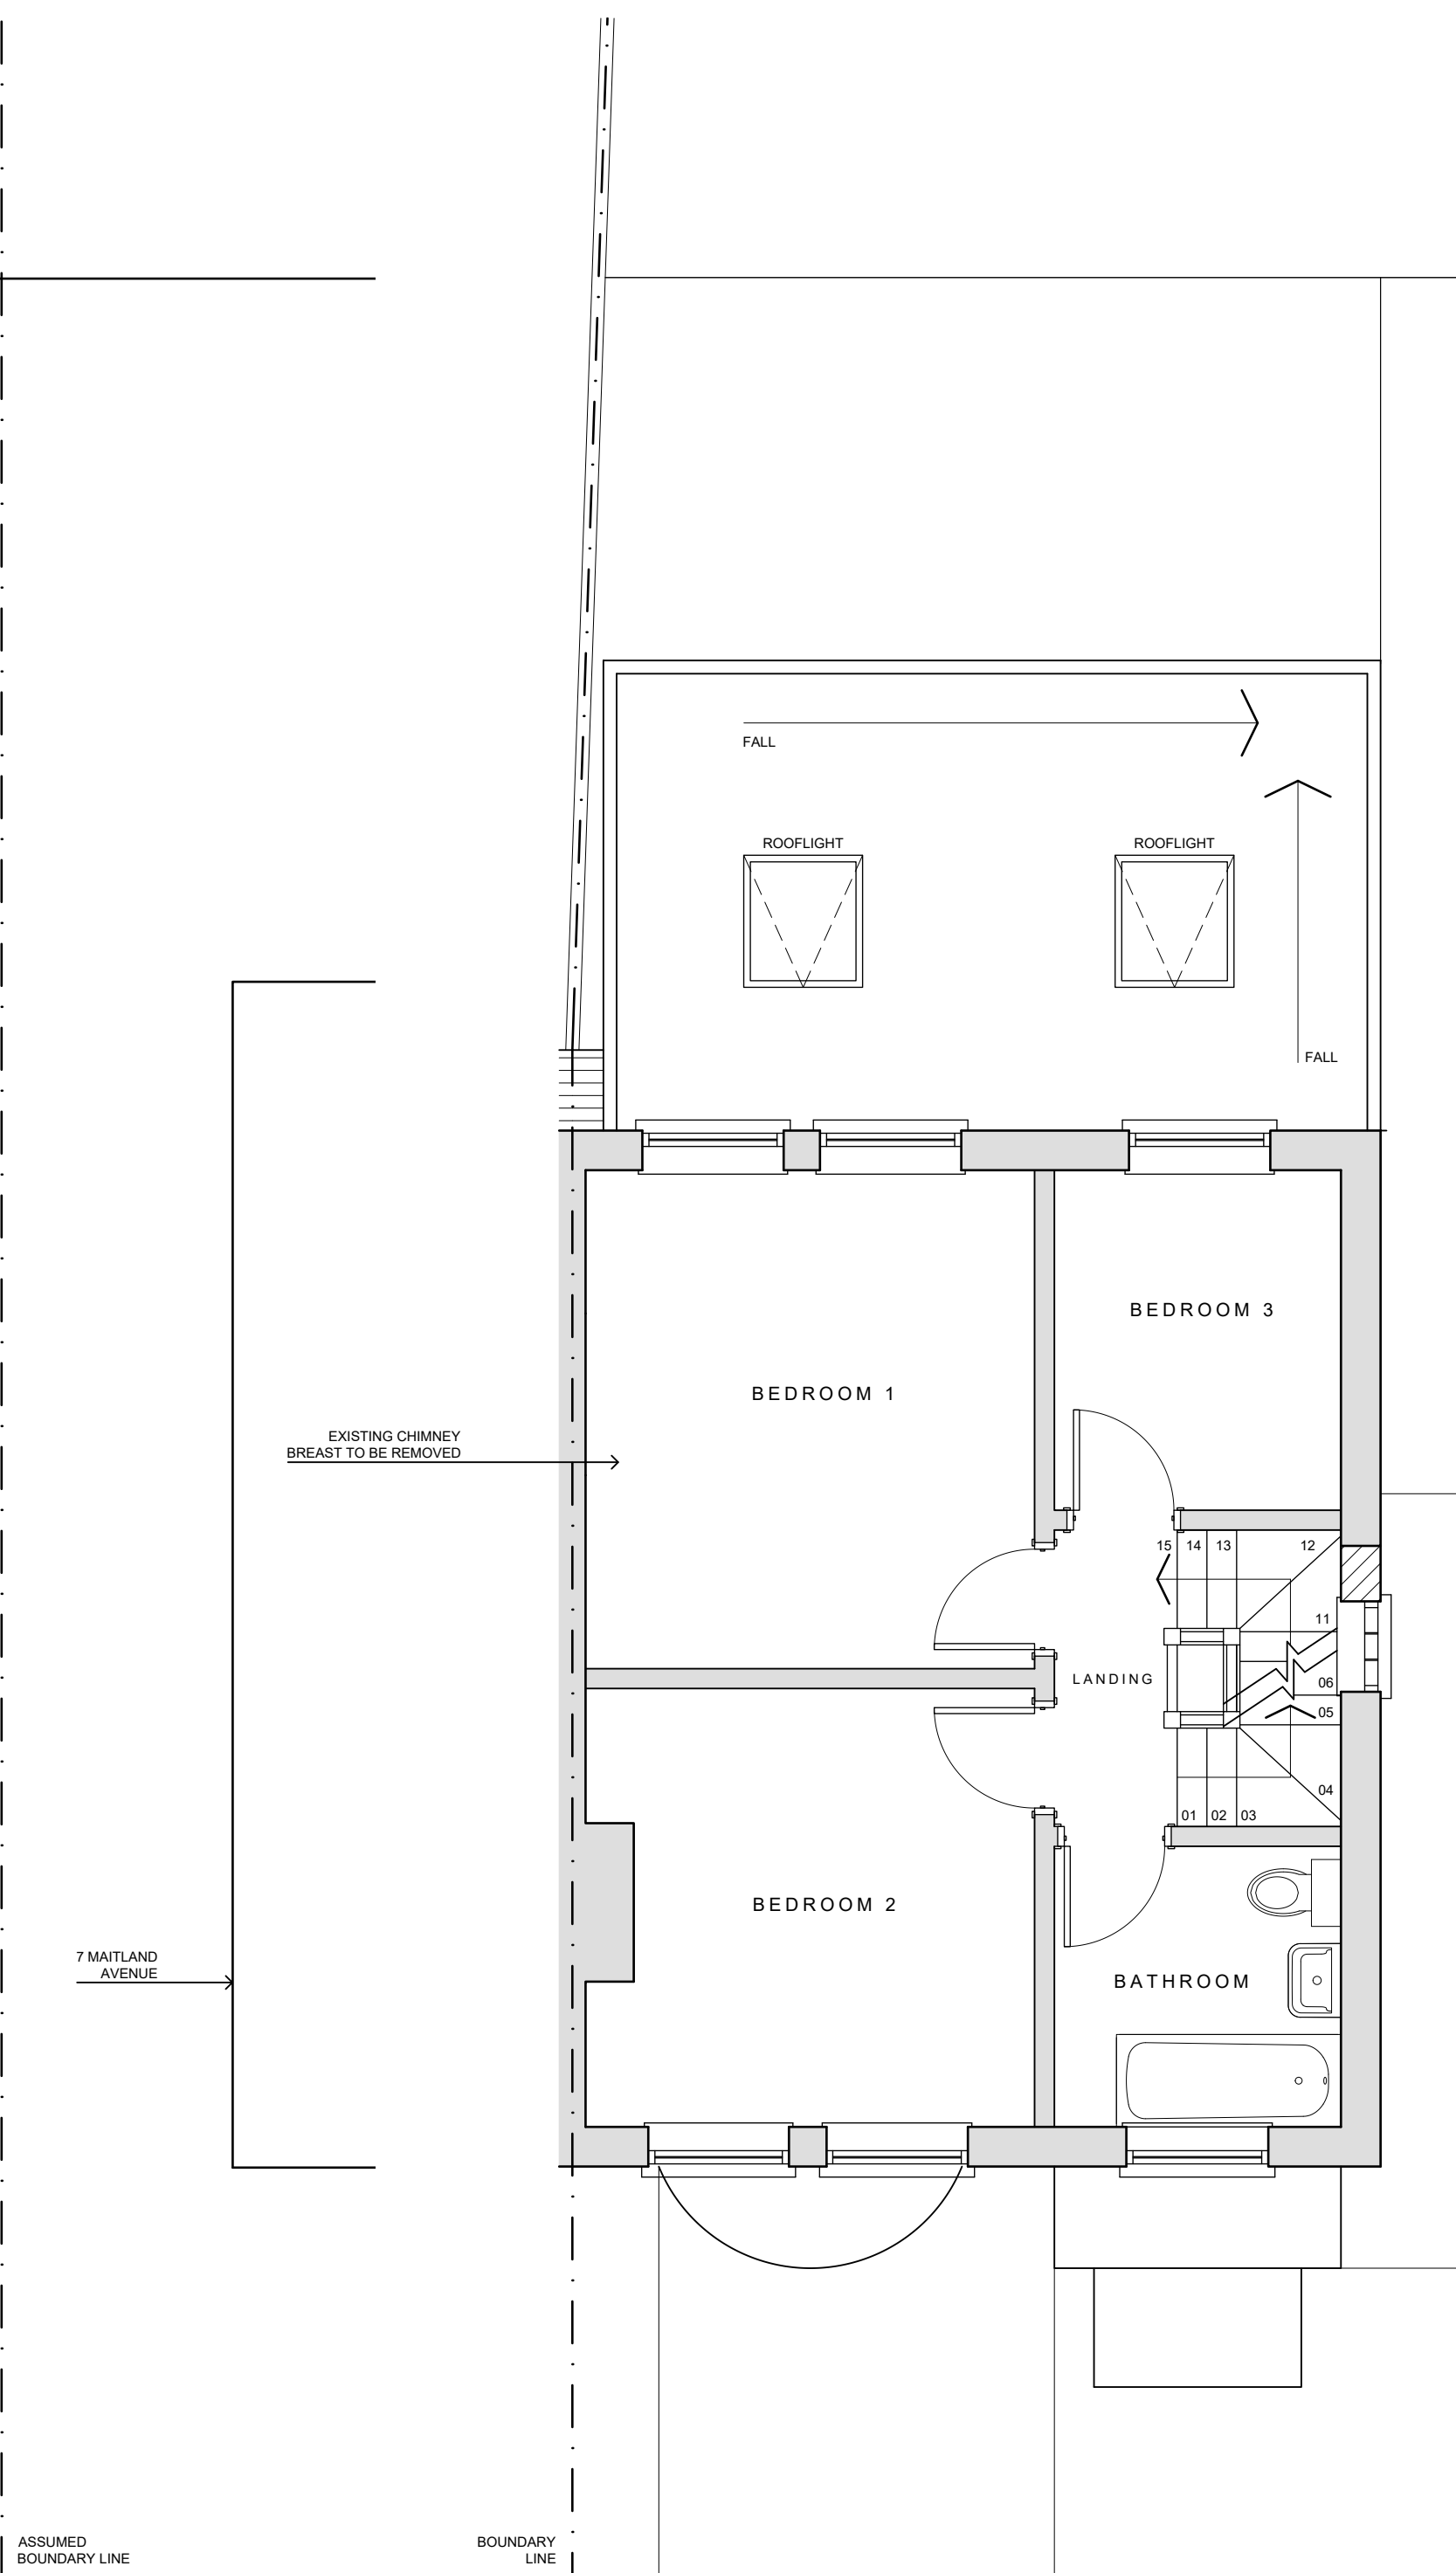


06 PROPOSED FIRST FLOOR LAYOUT
1:50

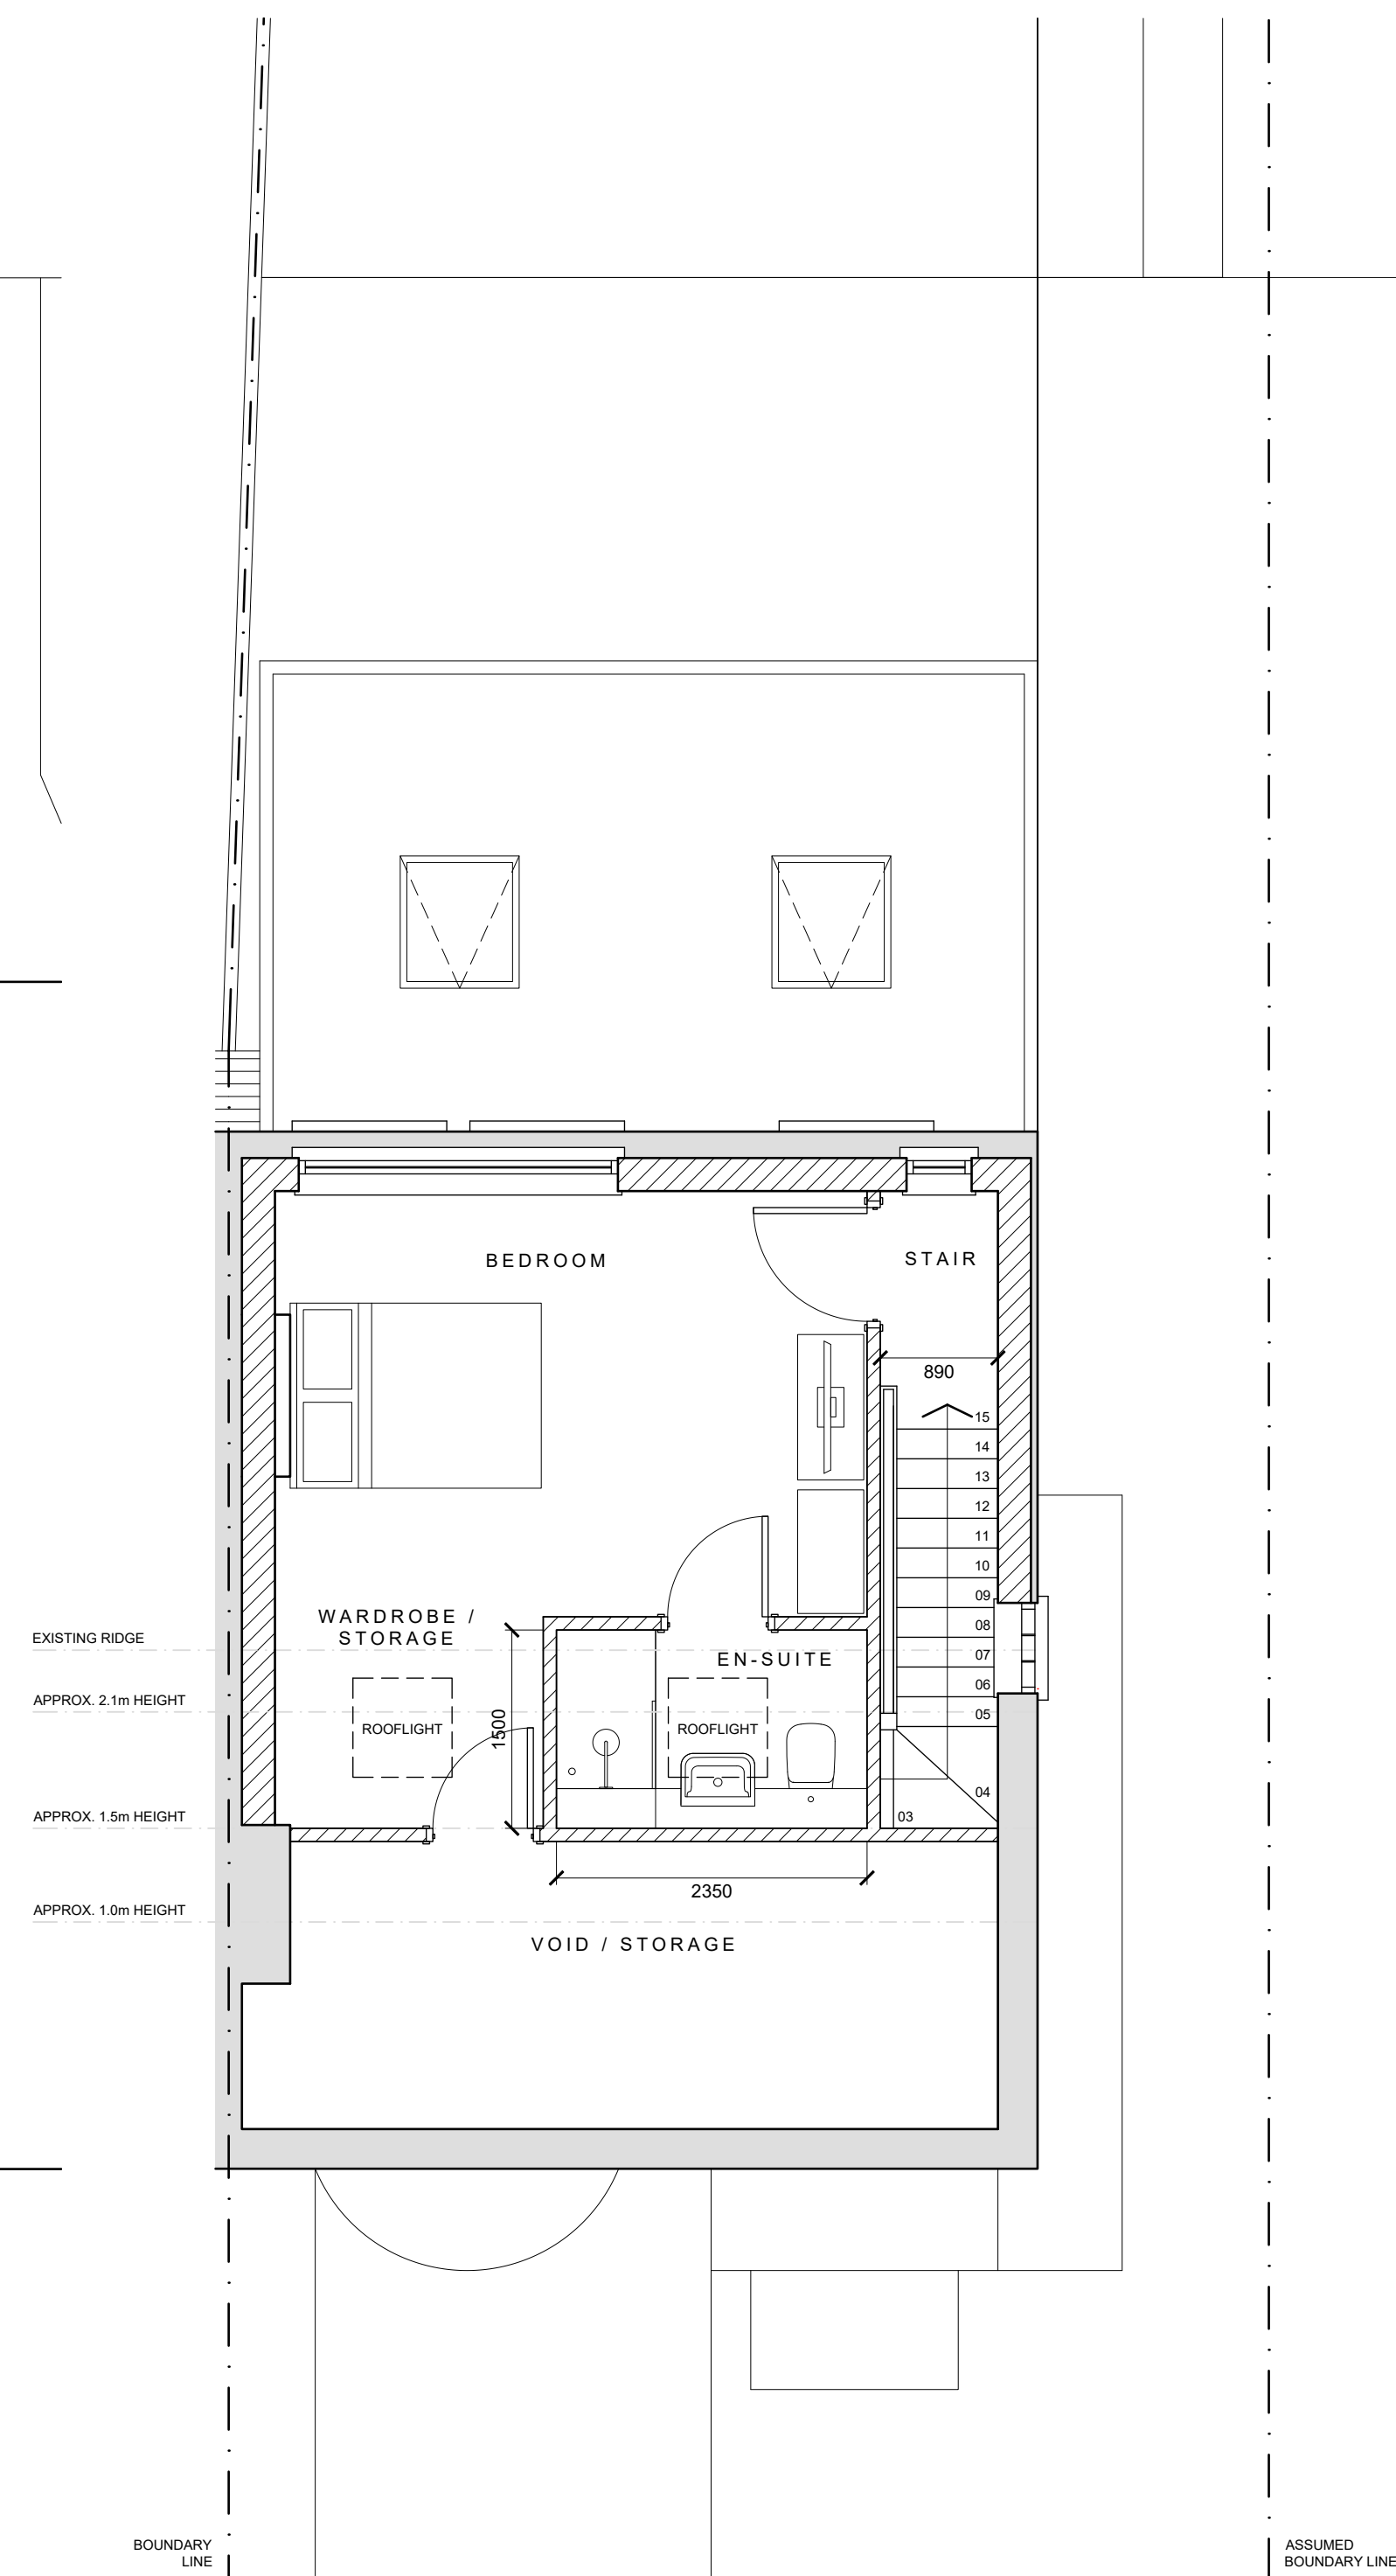

07 PROPOSED ROOF LAYOUT
1:50

© 2024 BACK ROOM ARCHITECTURE
ALL DRAWINGS ARE TO BE VERIFIED AND CHECKED ON SITE BY THE CONTRACTOR
AND REVISIONS SHOULD BE REPORTED TO BACK ROOM ARCHITECTURE & DESIGN
CONSISTENT OF THE DRAWINGS, VISITED BACK ROOM ARCHITECTURE & DESIGN AND IT MUST
NOT BE LOANED OR REPRODUCED WITHOUT CONSENT

B	000001	STAGE 3 ISSUE - PRELIMINARY
A	200001	STAGE 3 ISSUE
C	210001	STAGE 2 ISSUE
REV	DATE	DESCRIPTION

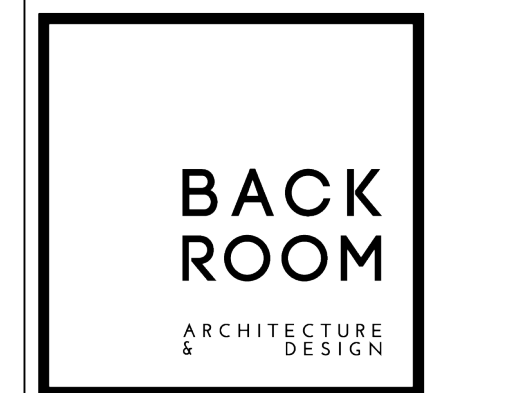

ARCHITECT	MR ERAN LIVNE
ADDRESS	5 MAITLAND AVENUE CHORLTON MANCHESTER
PROJECT	PROPOSED PORCH, REAR EXTENSION & LOFT CONVERSION
DESCRIPTION	PROPOSED LAYOUT & ELEVATIONS
SCALE	VARIES @ A1
ORIGIN DATE	11 / 04 / 21
STAGE	STAGE 3
REV	BAC052
DESCRIPTION	02_0001
PAGE	8