



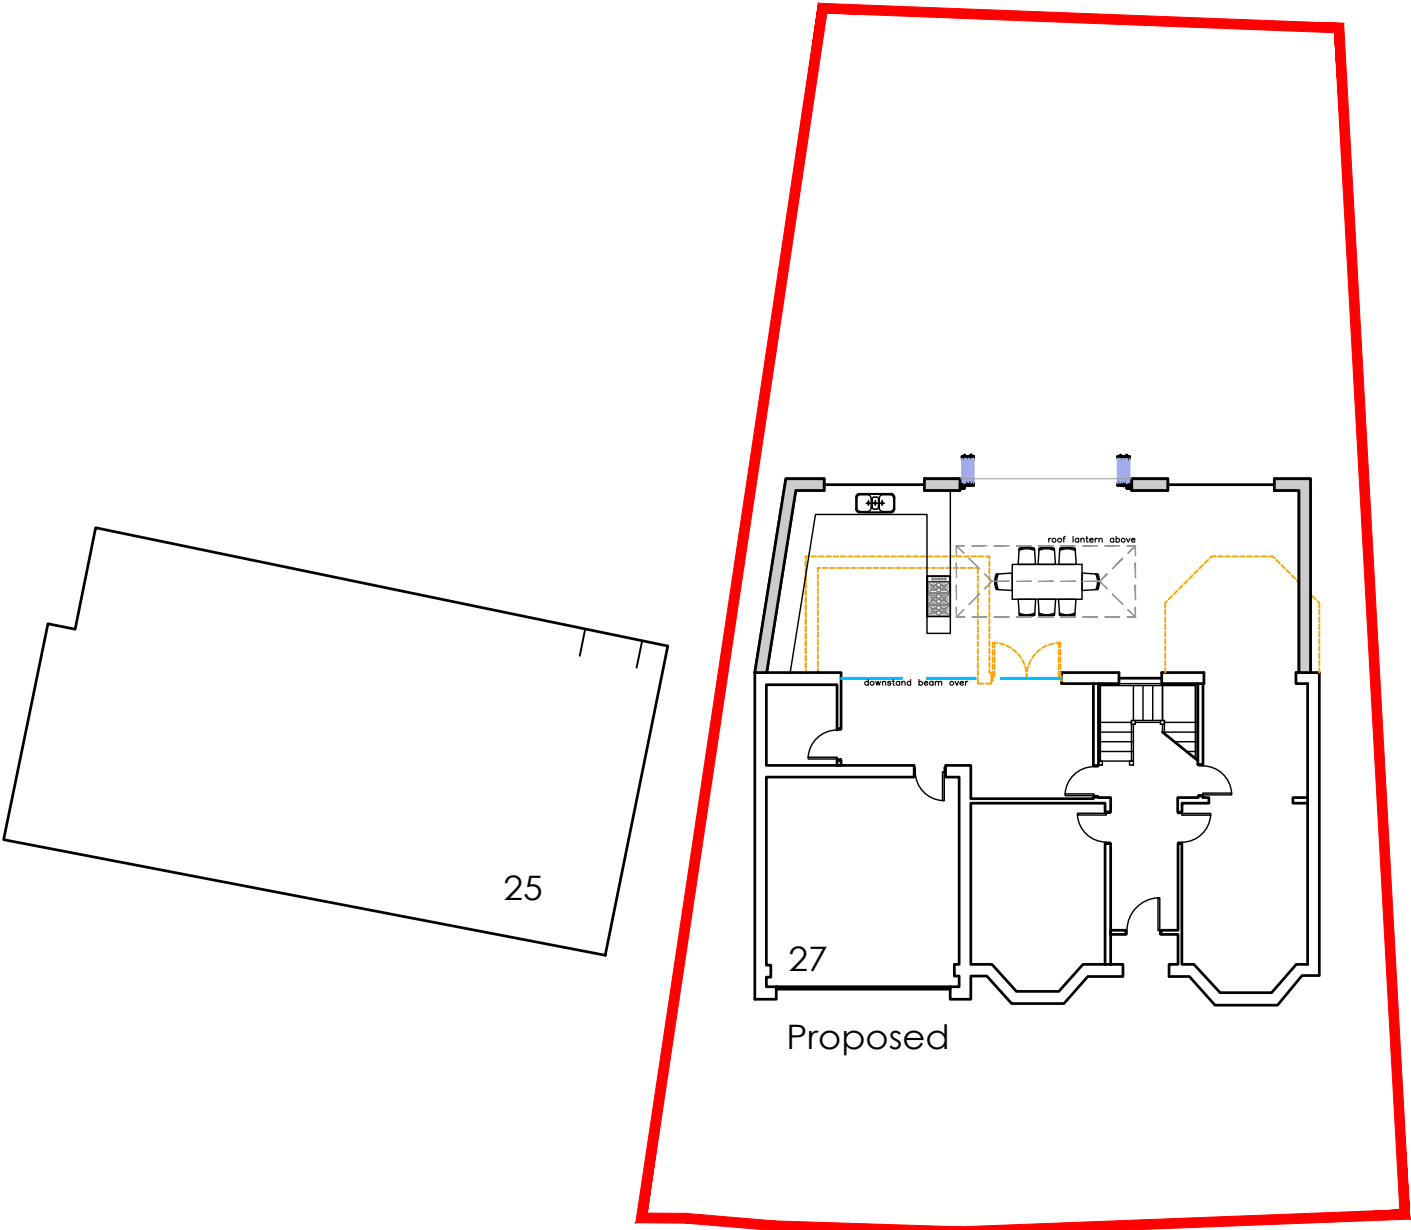

PROPOSED SINGLE STOREY REAR EXTENSION: PROPOSED LOCATION_ BLOCK PLAN
27 Netherwood Road

SCALE 1:200/1250 @ A3

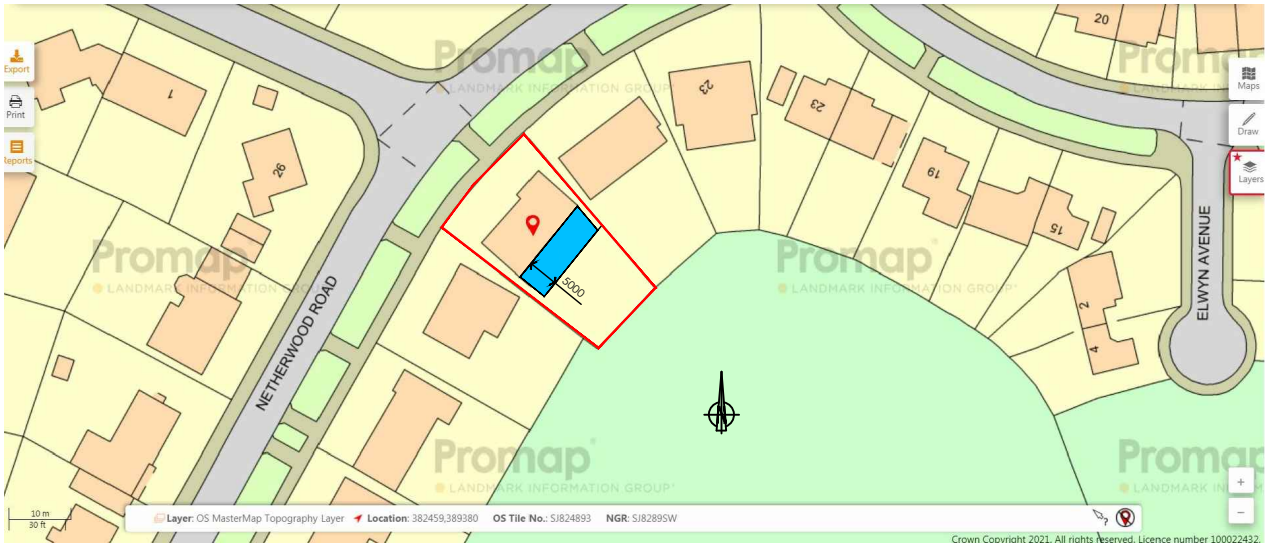

FOB Design (UK) Ltd
72A Water Lane,
Wilmslow, Cheshire, SK9 5BB
01625 251644
office@fob-design.com www.fob-design.com

REV	DATE	DRAWN BY
Copyright of fob design (UK) Ltd, all rights reserved.		
XXX		
27 NETHERWOOD ROAD		
XXX		
PROPOSED REAR EXTENSION		
Drawn XXX	Status XXX	Date AUG 21
Checked XXX	Original A3	Scale 1:1250@A3
PL 01		