



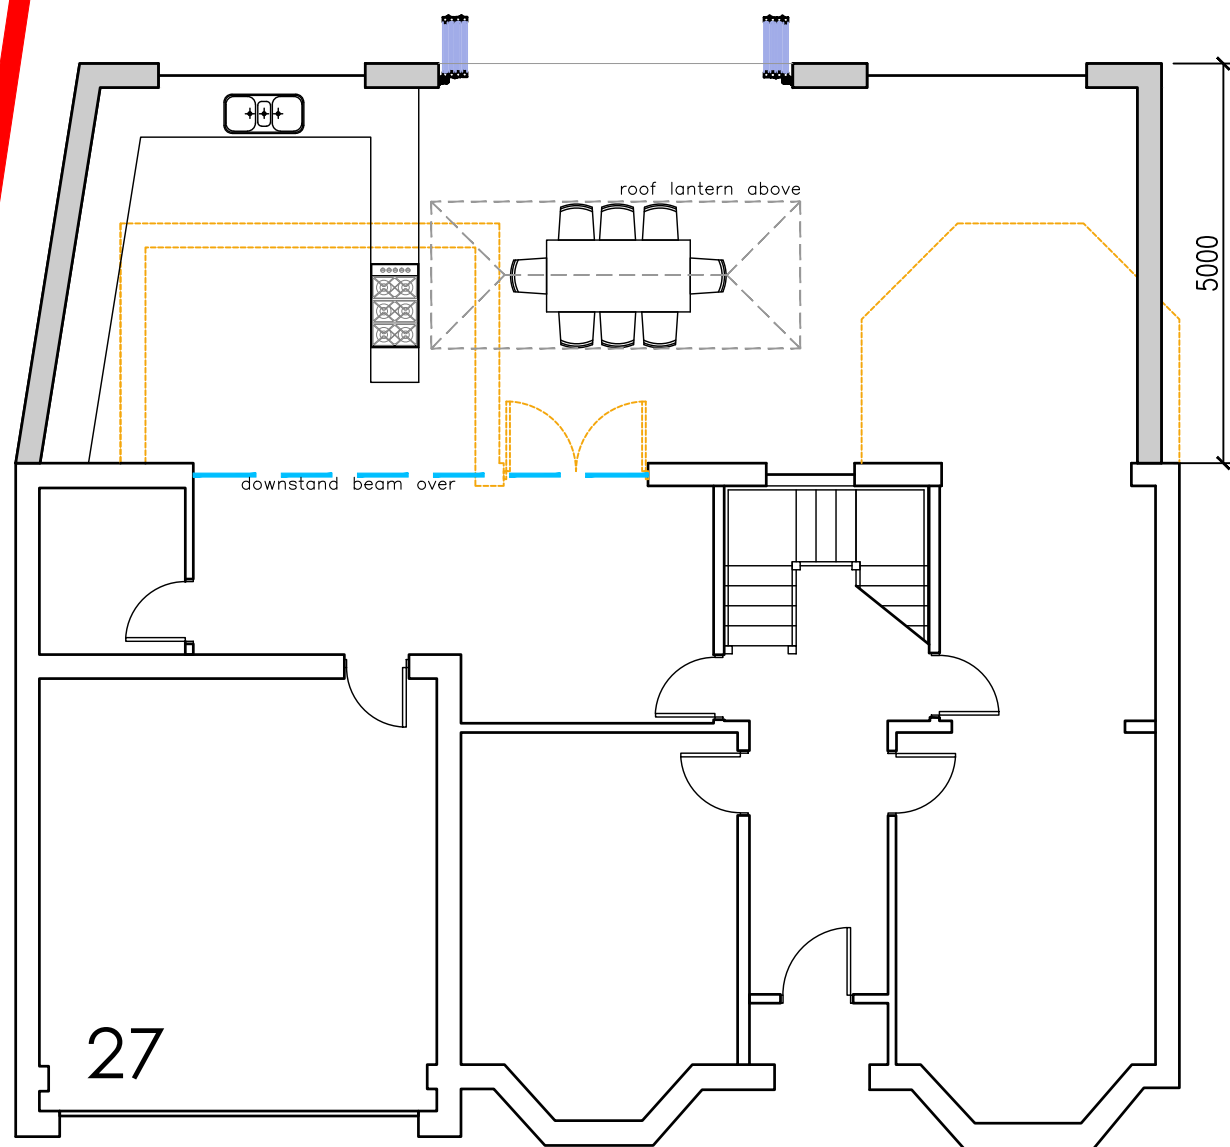

Proposed

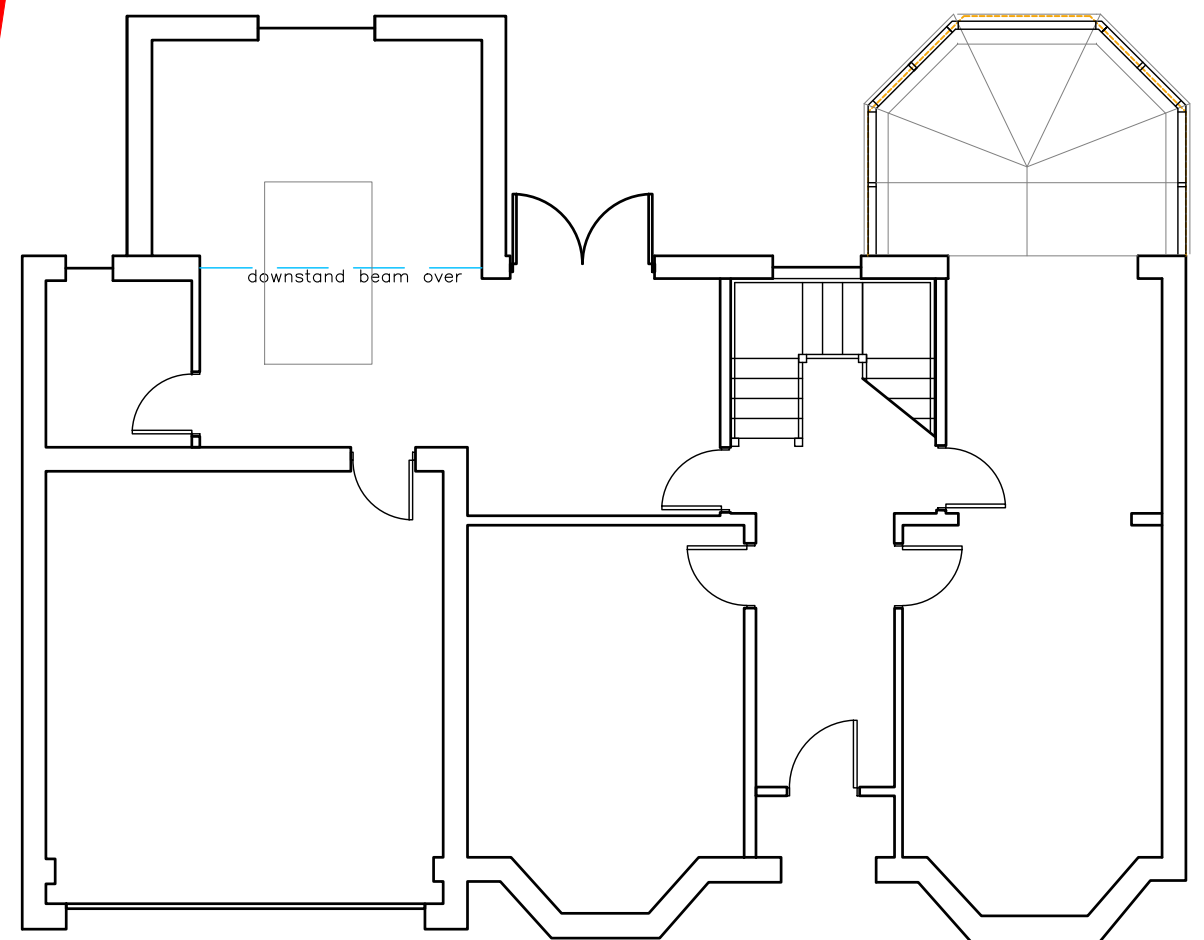

Existing

PROPOSED SINGLE STOREY REAR EXTENSION: PROPOSED\_EXISTING PLAN  
27 Netherwood Road

SCALE 1:100 @ A3

|   |     |          |          |
|---|-----|----------|----------|
| REV   |     | DATE     | DRAWN BY |
| Copyright of fob design (UK) Ltd, all rights reserved.<br><small>All information contained within this drawing remains the property of fob design. The information should not be reproduced in whole or part or modified without written consent of fob design. No information within this drawing should be modified or disclosed or passed onto third parties without written consent of fob design. Do not scale from drawing.</small> |     |          |          |
| XXX   |     |          |          |
| 27 NETHERWOOD ROAD   |     |          |          |
| XXX   |     |          |          |
| PROPOSED REAR EXTENSION   |     |          |          |
| Drawn   | XXX | Status   | XXX      |
| Checked   | XXX | Original | A3       |
|   |     | Date     | AUG 21   |
|   |     | Scale    | 1:100@A3 |
| PL 02   |     |          |          |



FOB Design (UK) Ltd  
72A Water Lane,  
Wilmslow, Cheshire. SK9 5BB  
01625 251644  
office@fob-design.com www.fob-design.com