


THE BUILDER MUST CHECK THE SITE AND THE APPROVED
DRAWINGS BEFORE COMMENCING THE WORKS AND MUST
TAKE ANY WORKING MEASUREMENTS AS NECESSARY. ANY
DISCREPANCY IN THE DRAWING MUST BE REPORTED TO THE
CLIENT .

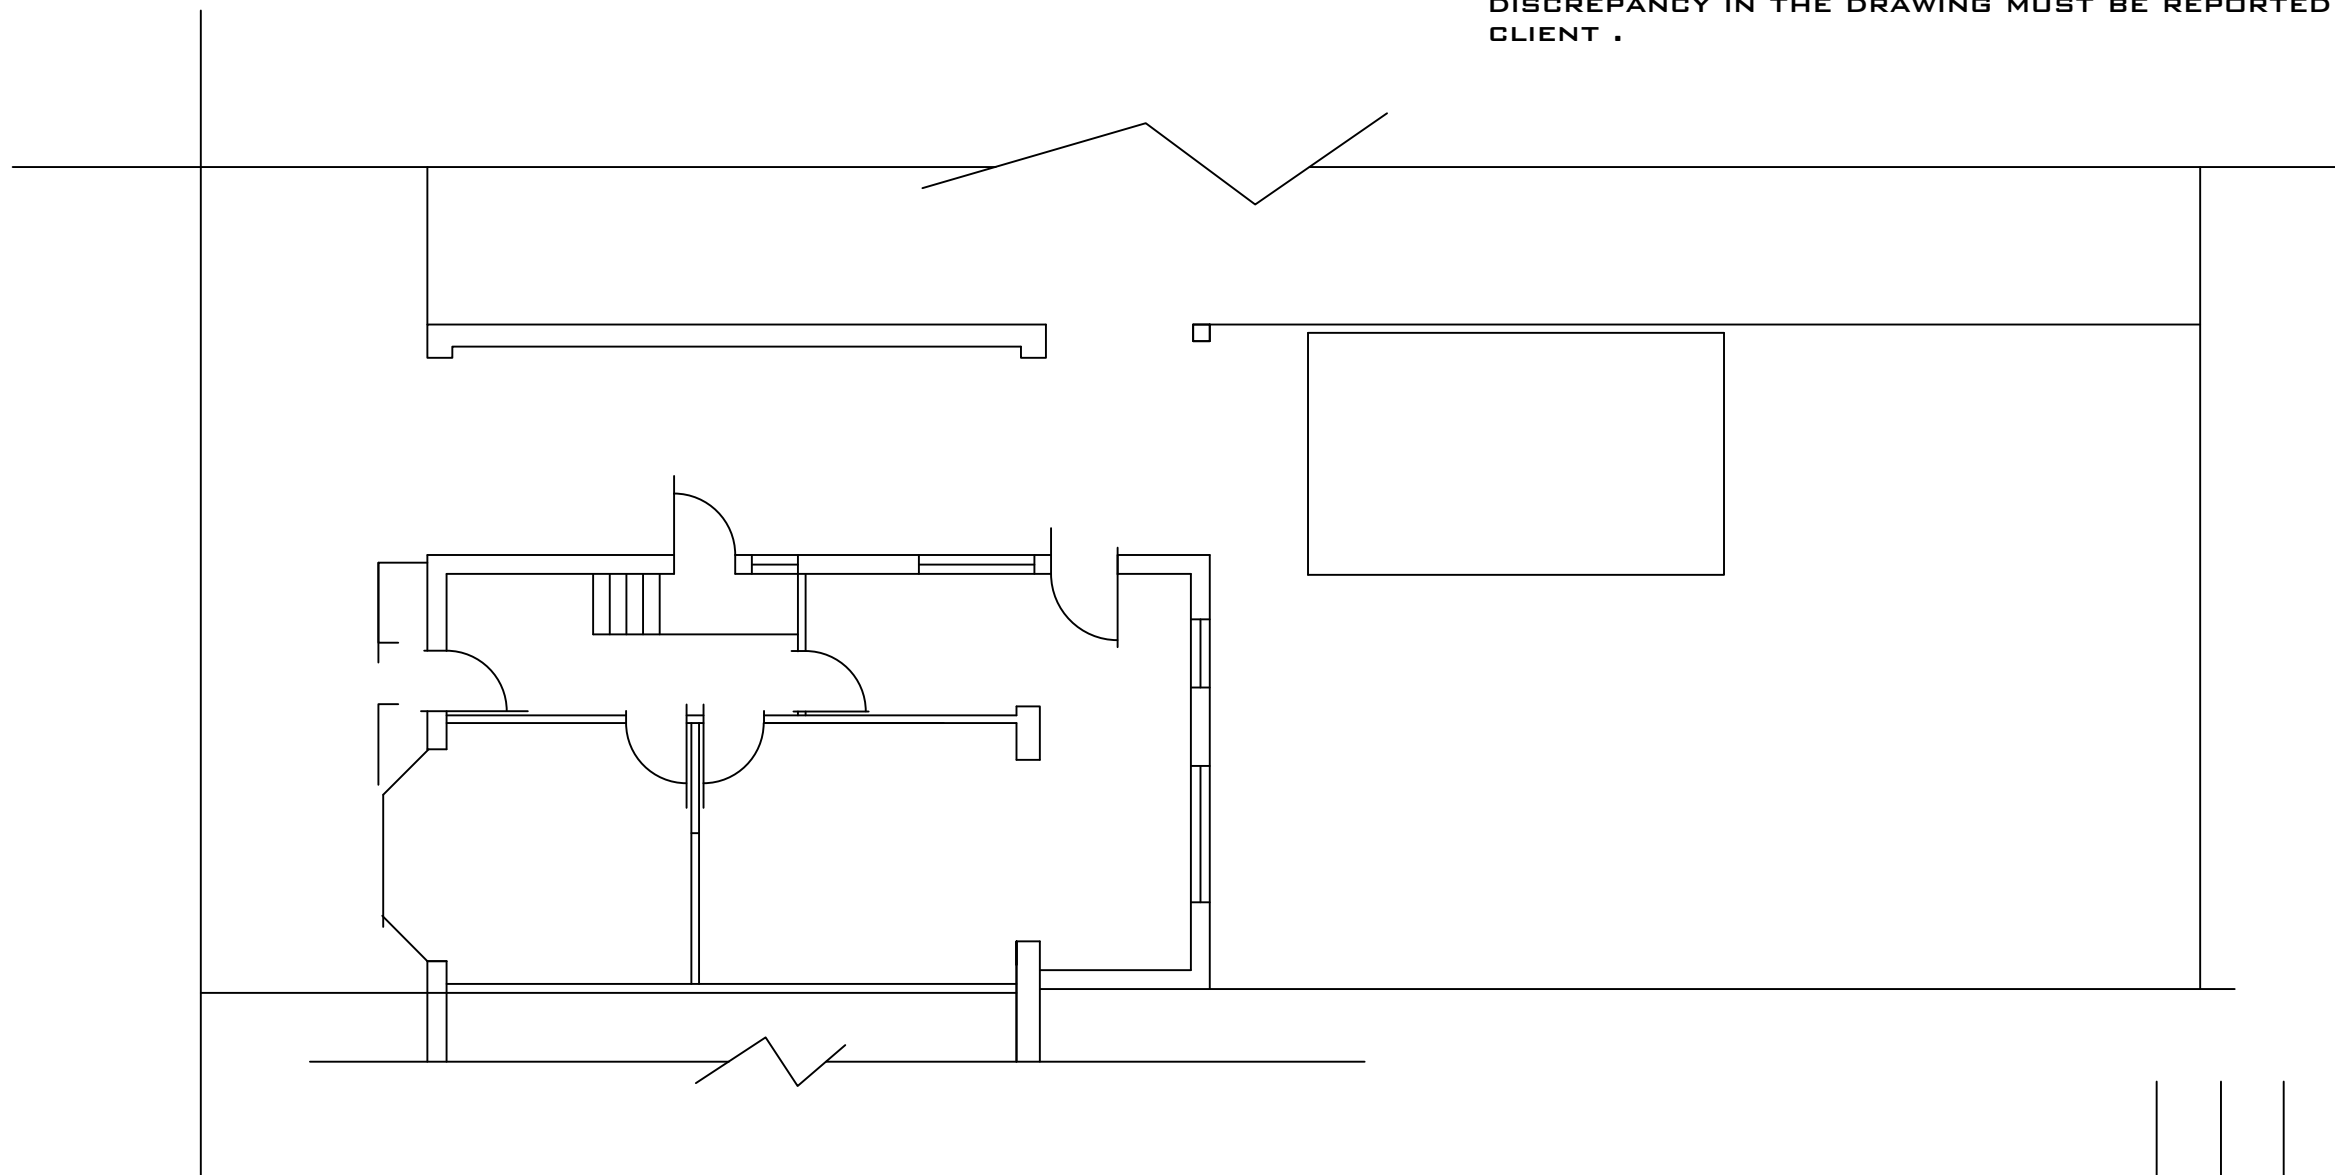

Site Layout Plan

H S H Engineering Design Services 428 Cheetham Hill Road Cheetham Manchester M8 9LE. UK 01617956385,07940197 333			
project title	Proposed ground floor extension to create a habitable room.		
client	Mr Tahir Mehmood		
dwg. title	Site Layout Plan		
dwg. no.	sheet no.	scale.	job no.
01		1:100 ● A3	
25 Glendale Avenue M19 1EH			
drawn by.	checked by.	approved by.	date
TZ		-	June 2021