




3BED Front
1 : 100

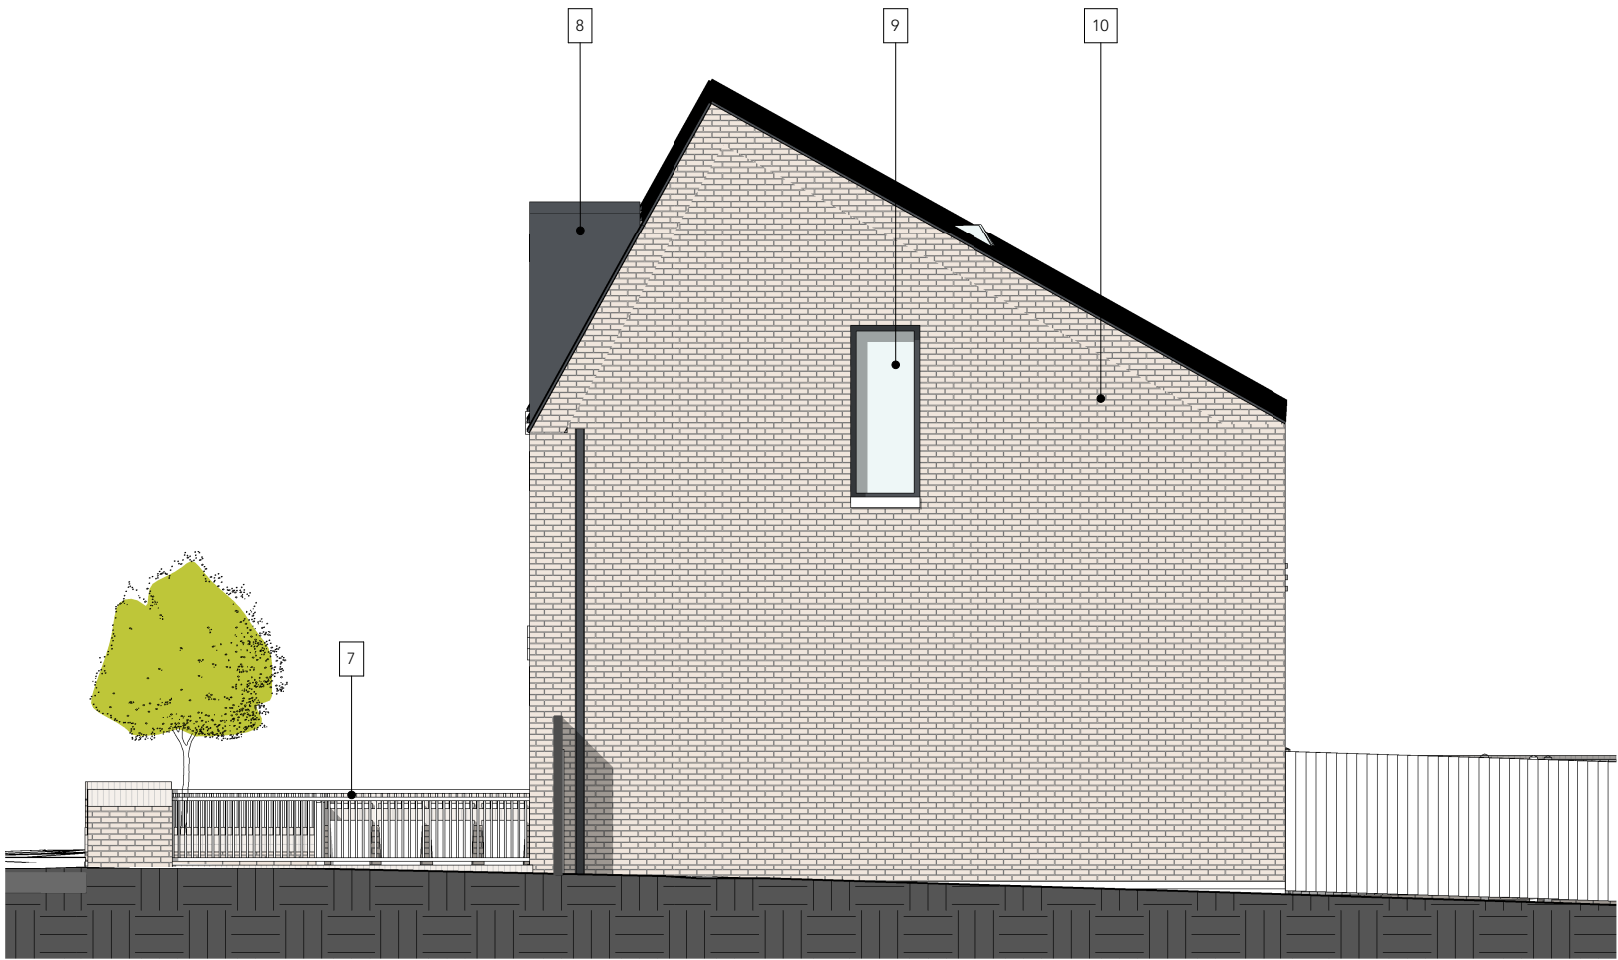


3BED Side A
1 : 100



3BED Rear
1 : 100



3BED Side B
1 : 100

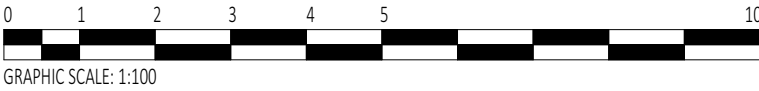

Note:
Do Not Scale from this drawing.
Dimensions are to be checked on site.
If in doubt please ask.

Materials Key

- 1 House window type 1 - UPVC - RAL 7015
- 2 Recessed UPVC drainpipes. Colour to match window frames (RAL 7015)
- 3 Recessed brick detail
- 4 House window type 3 - UPVC - RAL 7015
- 5 GRP front door in slate grey to match window frames
- 6 Timber gate
- 7 Low buff brick wall with dark mortar (bin store). Topped with buff single soldier course (stretcher bond) with light mortar. Driveways detailed as specified by Landscape Architect.
- 8 Standing seam dormer. Colour to match window frames - RAL 7015
- 9 House window type 3 - UPVC - RAL 7015
- 10 Buff brick wall with dark mortar.
- 11 Standing seam roof. Colour to match window frames - RAL 7015
- 12 House window type 2A - UPVC - RAL 7015
- 13 House door type 1 - UPVC - RAL 7015
- 14 House window type 4 - UPVC - RAL 7015
- 15 Timber fence
- 16 House window type 5 - UPVC - RAL 7015
- 17 Recessed UPVC drainpipes. Colour to match window frames (RAL 7015)

8	07/05/21	OM	Planning
7	09/04/21	OM	STAGE 3
6	31/03/21	OM	STAGE 3 DRAFT
5	18/03/21	OM	General Updates
4	16/03/21	OM	General Updates
3	05/02/21	OM	General Updates
2	16/12/20	IB	STAGE 2 Report
1	04/12/2020	IB	WIP issue for review

Rev Date Intls Details

© The moral rights of the author are hereby asserted.
This drawing and design is the sole property of Buttress Ltd and must not be reproduced without permission.
Buttress Ltd is Registered in England and Wales: 5363573



Buttress

41 Bengal Street
Manchester
M4 6AF

T 0161 236 3303
E contact@buttress.net
W www.buttress.net

Project Title Downley Drive
Client Great Places
Location Ancoat - Manchester

Drawing ref 3BED - Elevations

Date 07/05/2021 11:27:35 Scale 1 : 100
Checker Checker Orig Paper Size A2

Job No: 8801 Status Planning

Project: Origin: Zone: Level: Type: Disc: Number: Rev:

8801-BA-00-00-DR-A- (05) 010- 8