




Party walls

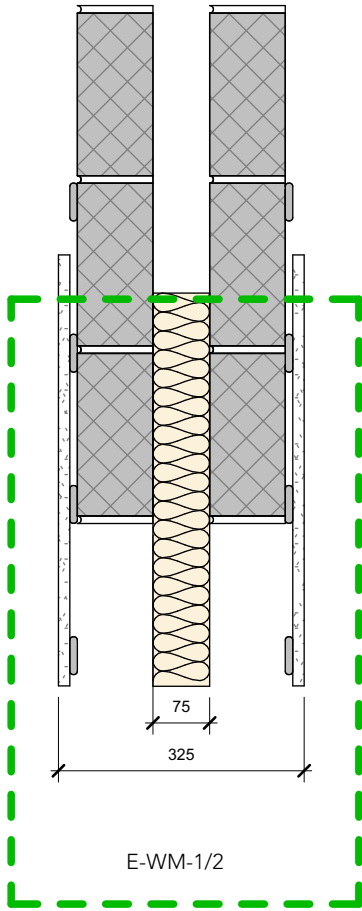

External walls
Uvalue xxx

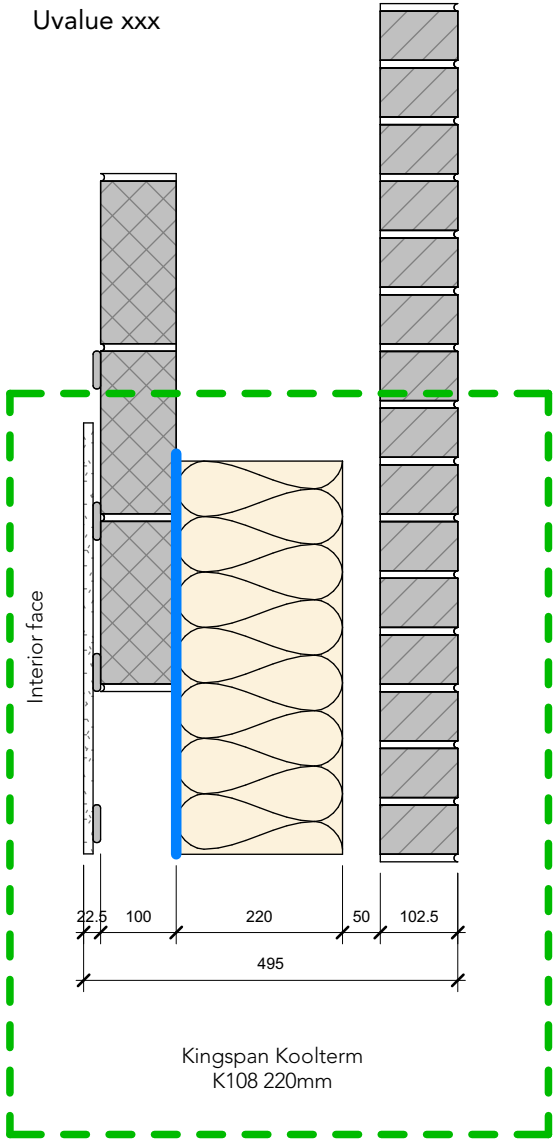

House floors

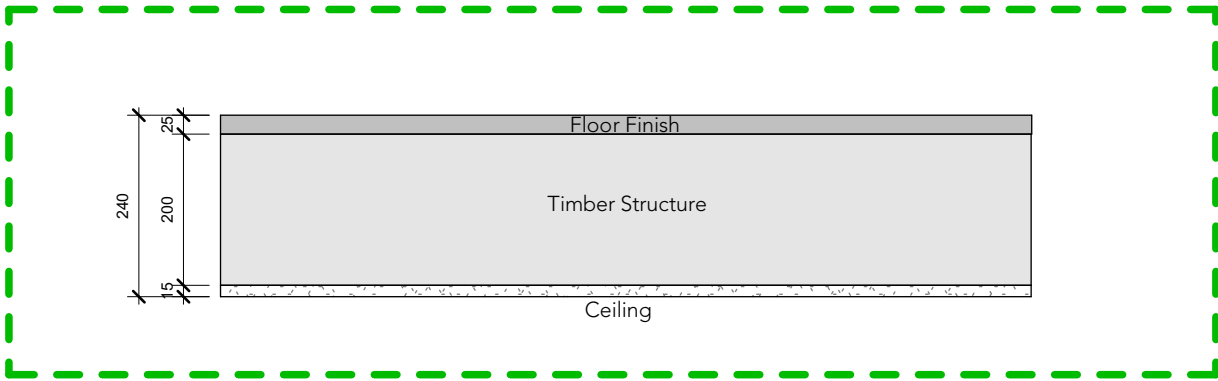

B

Note:
Do not scale from this drawing.
Dimensions are to be checked on site.
If in doubt please ask.

1 07/05/21 OM Planning

Rev Date Intis Details

© The moral rights of the author are hereby asserted.
This drawing and design is the sole property of Buttress Ltd and must not be reproduced without permission.
Buttress Ltd is Registered in England and Wales: 5363573

greatplaces
HOUSING GROUP

Buttress

41 Bengal St
Manchester
M4 6AF

T 0161 236 3303
E contact@buttress.net
W www.buttress.net

Project Title Downley Drive
Client Great Places
Location Ancoat - Manchester

Drawing Title Houses - Wall and floor types

Date 07/05/2021 11:33:16 Scale 1 : 10
Checked Checker Orig Paper Size A3

Job No: 8801 Status Planning

Project: Origin: Zone: Level: Type: Disc: Number: Rev:

8801-BA-00-00-DR-A-(31) 003-1