






Sub basement level – 2015
Scale 1:100 @ A0

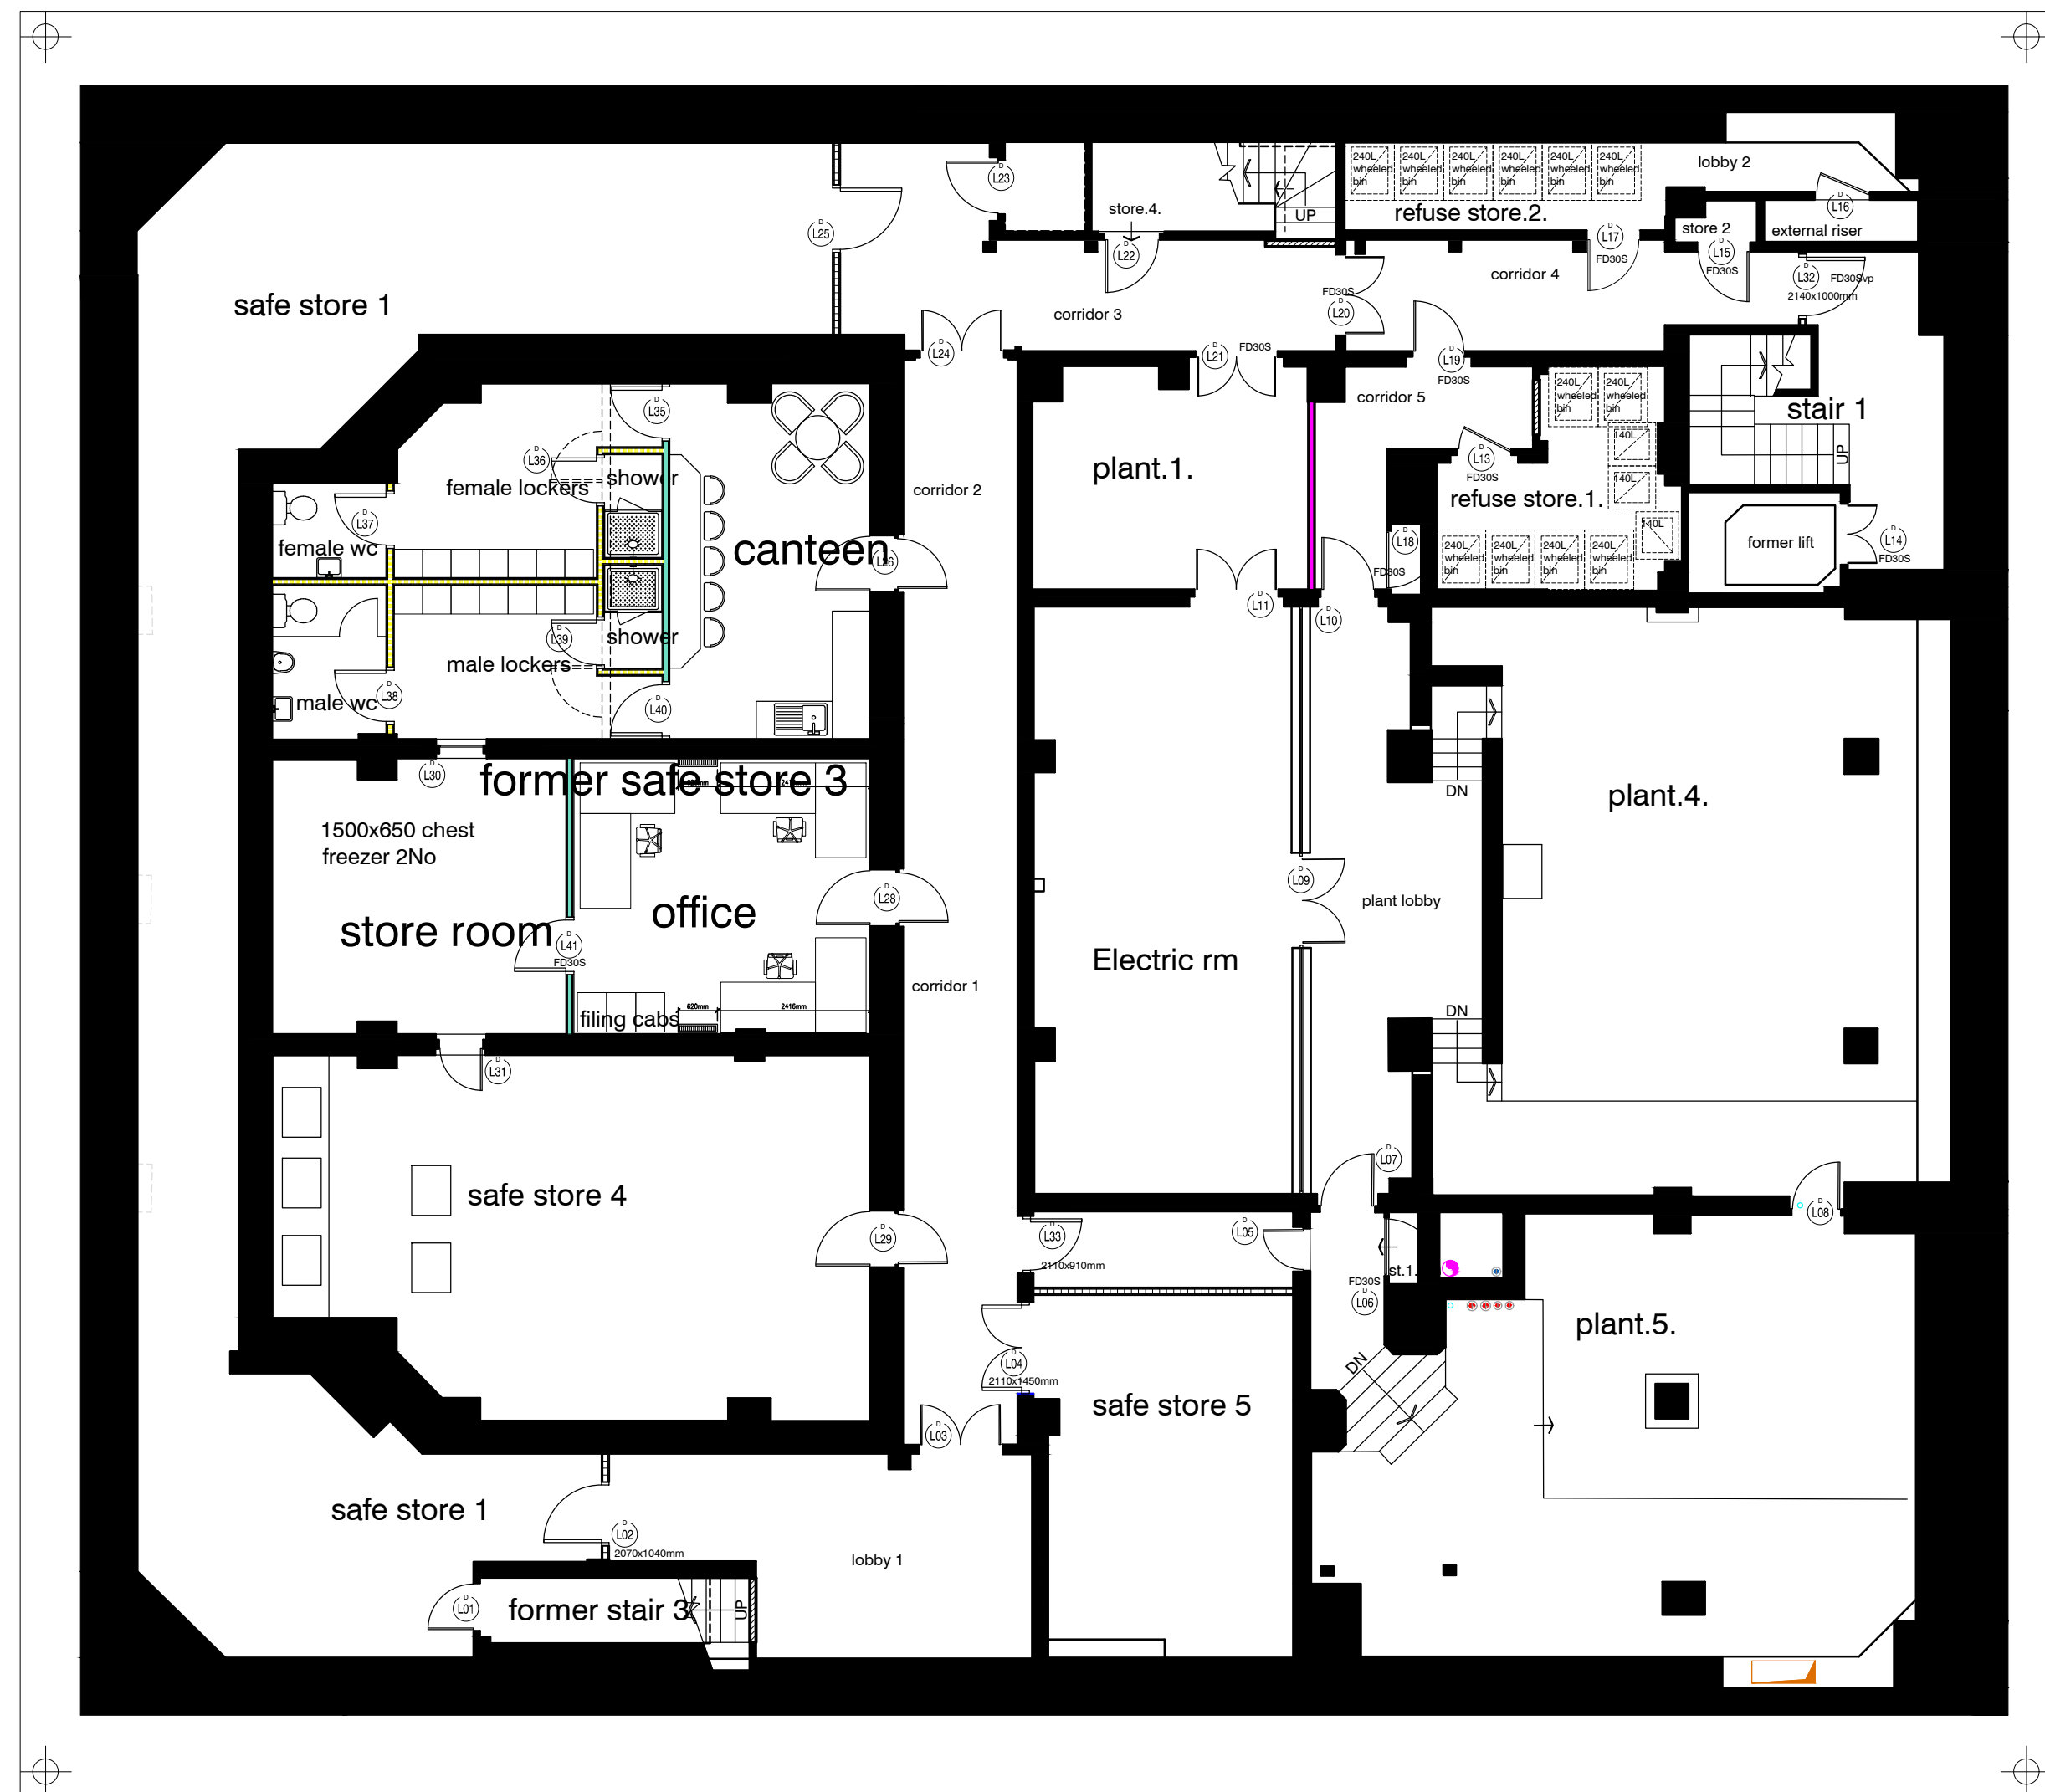


Basement level – 2015
Scale 1:100 @ A0

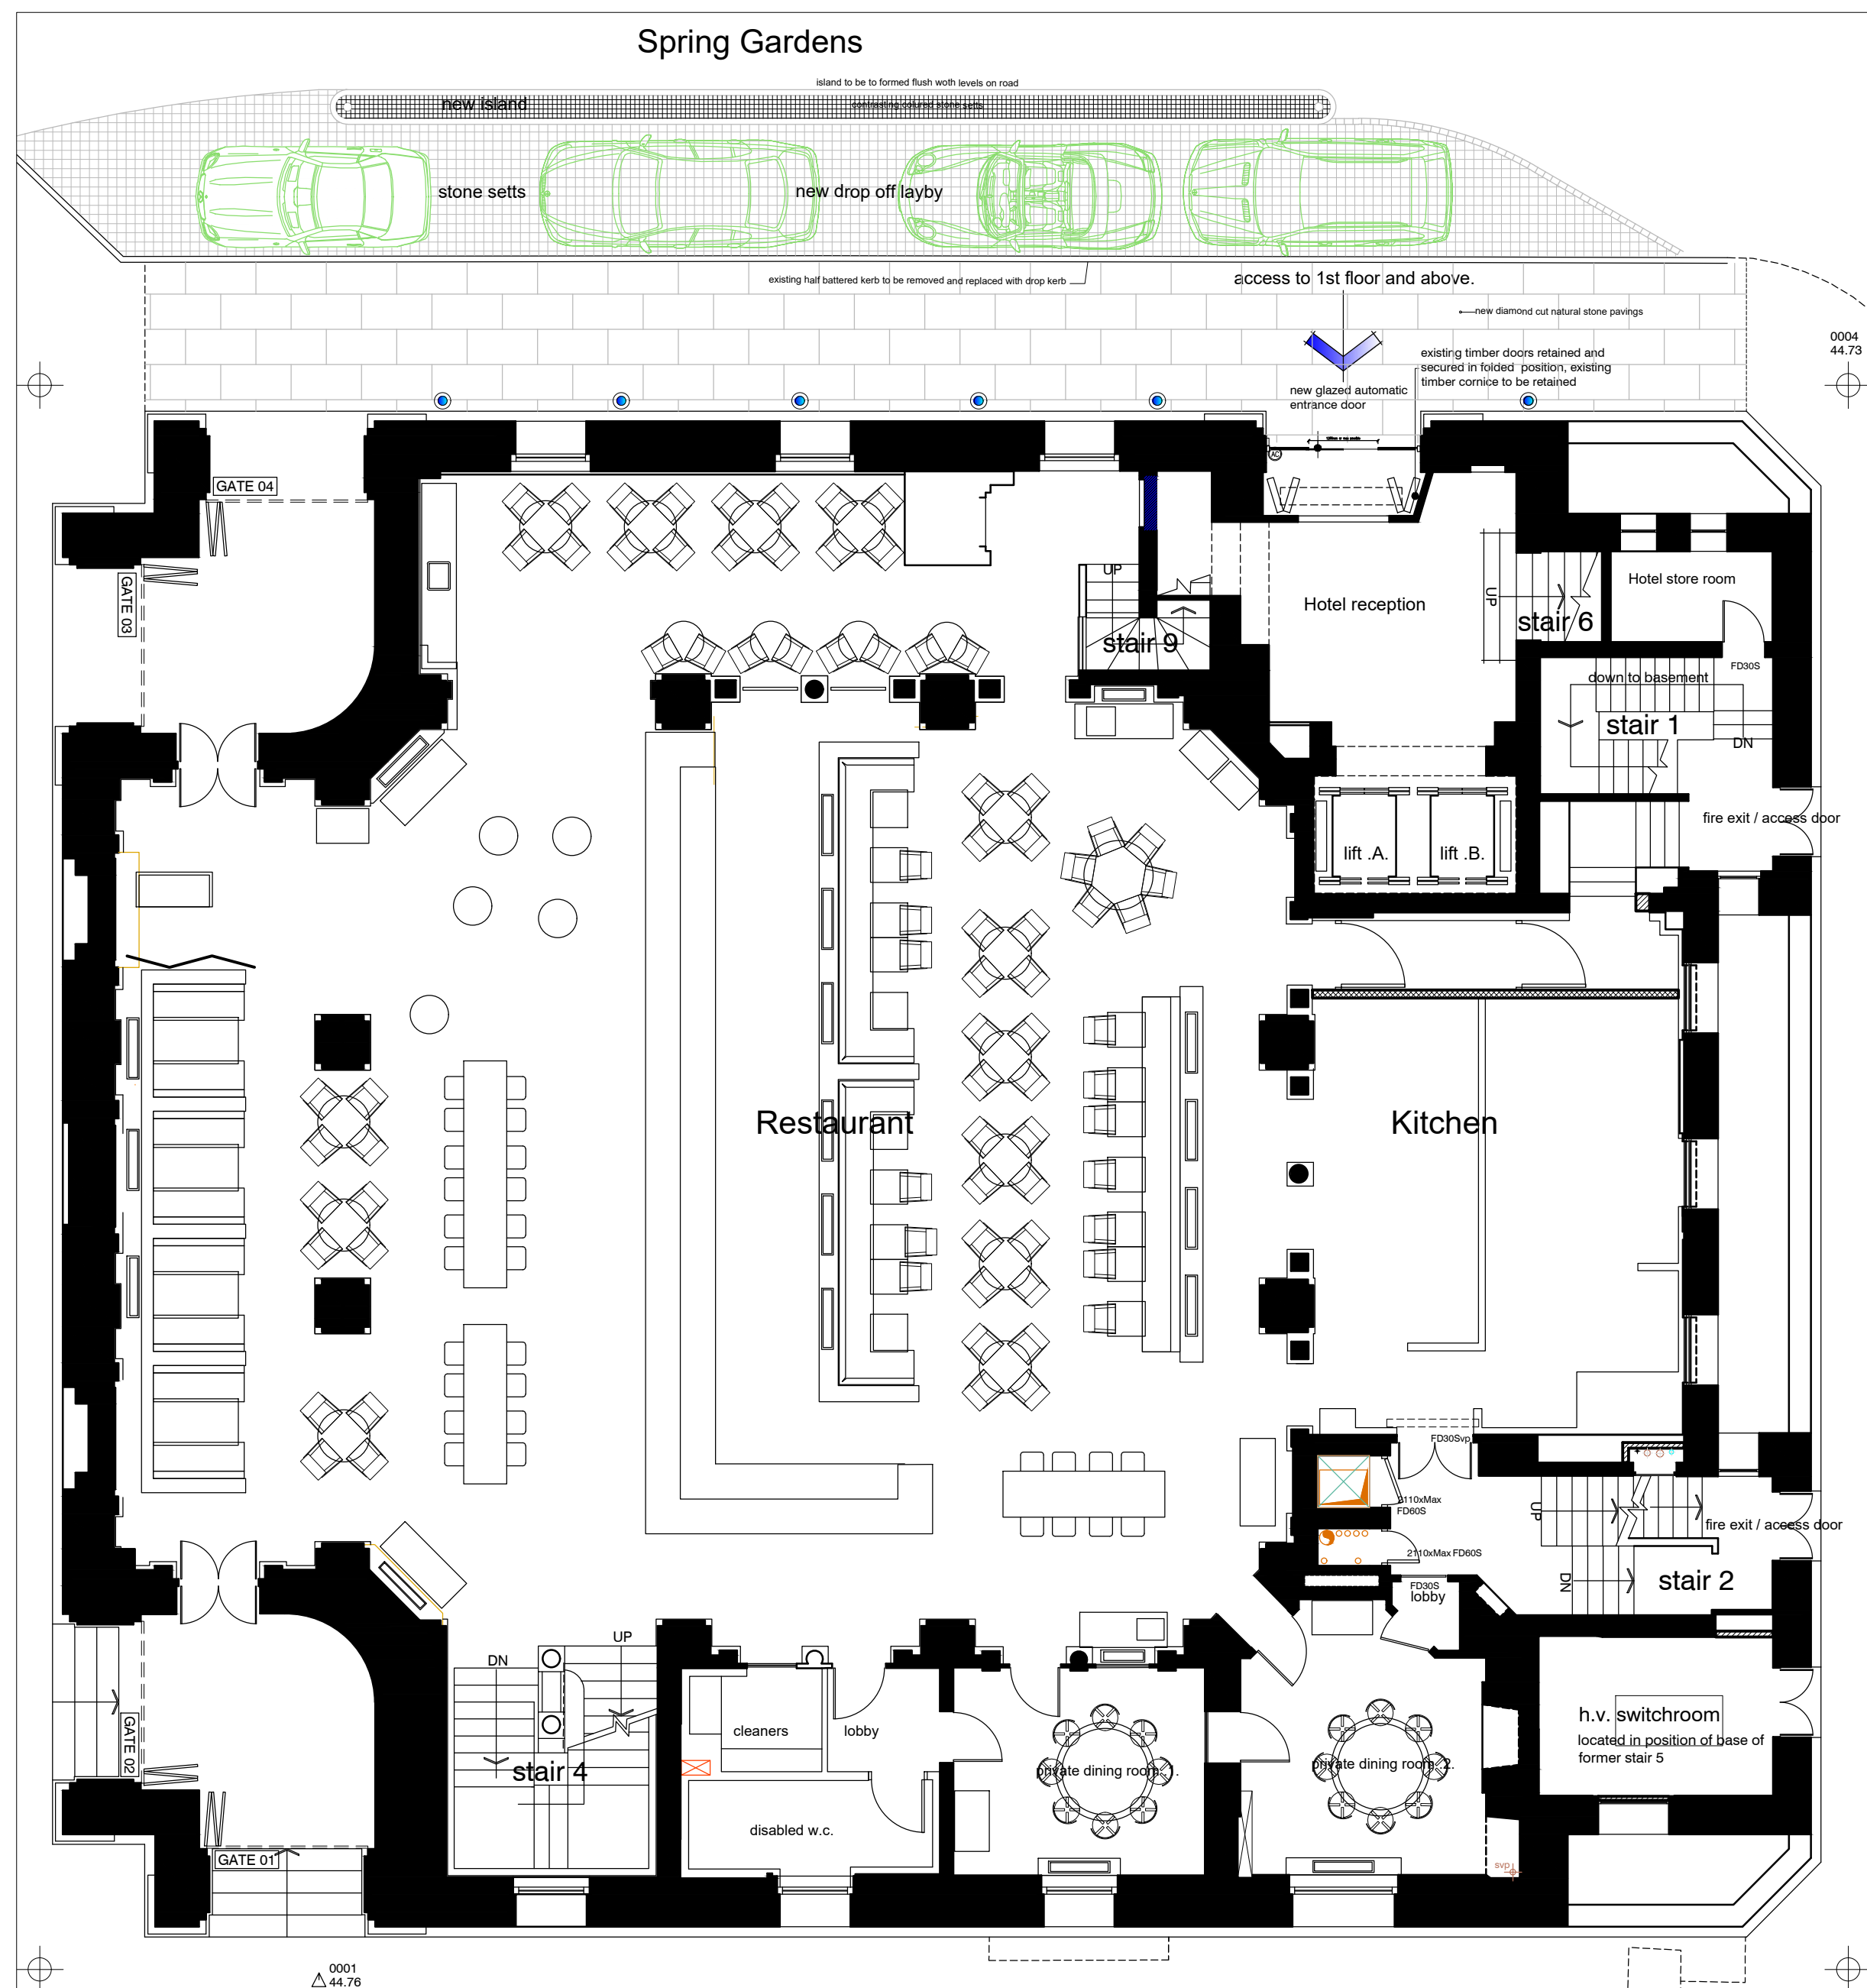


Ground floor level – 2015
Scale 1:100 @ A0

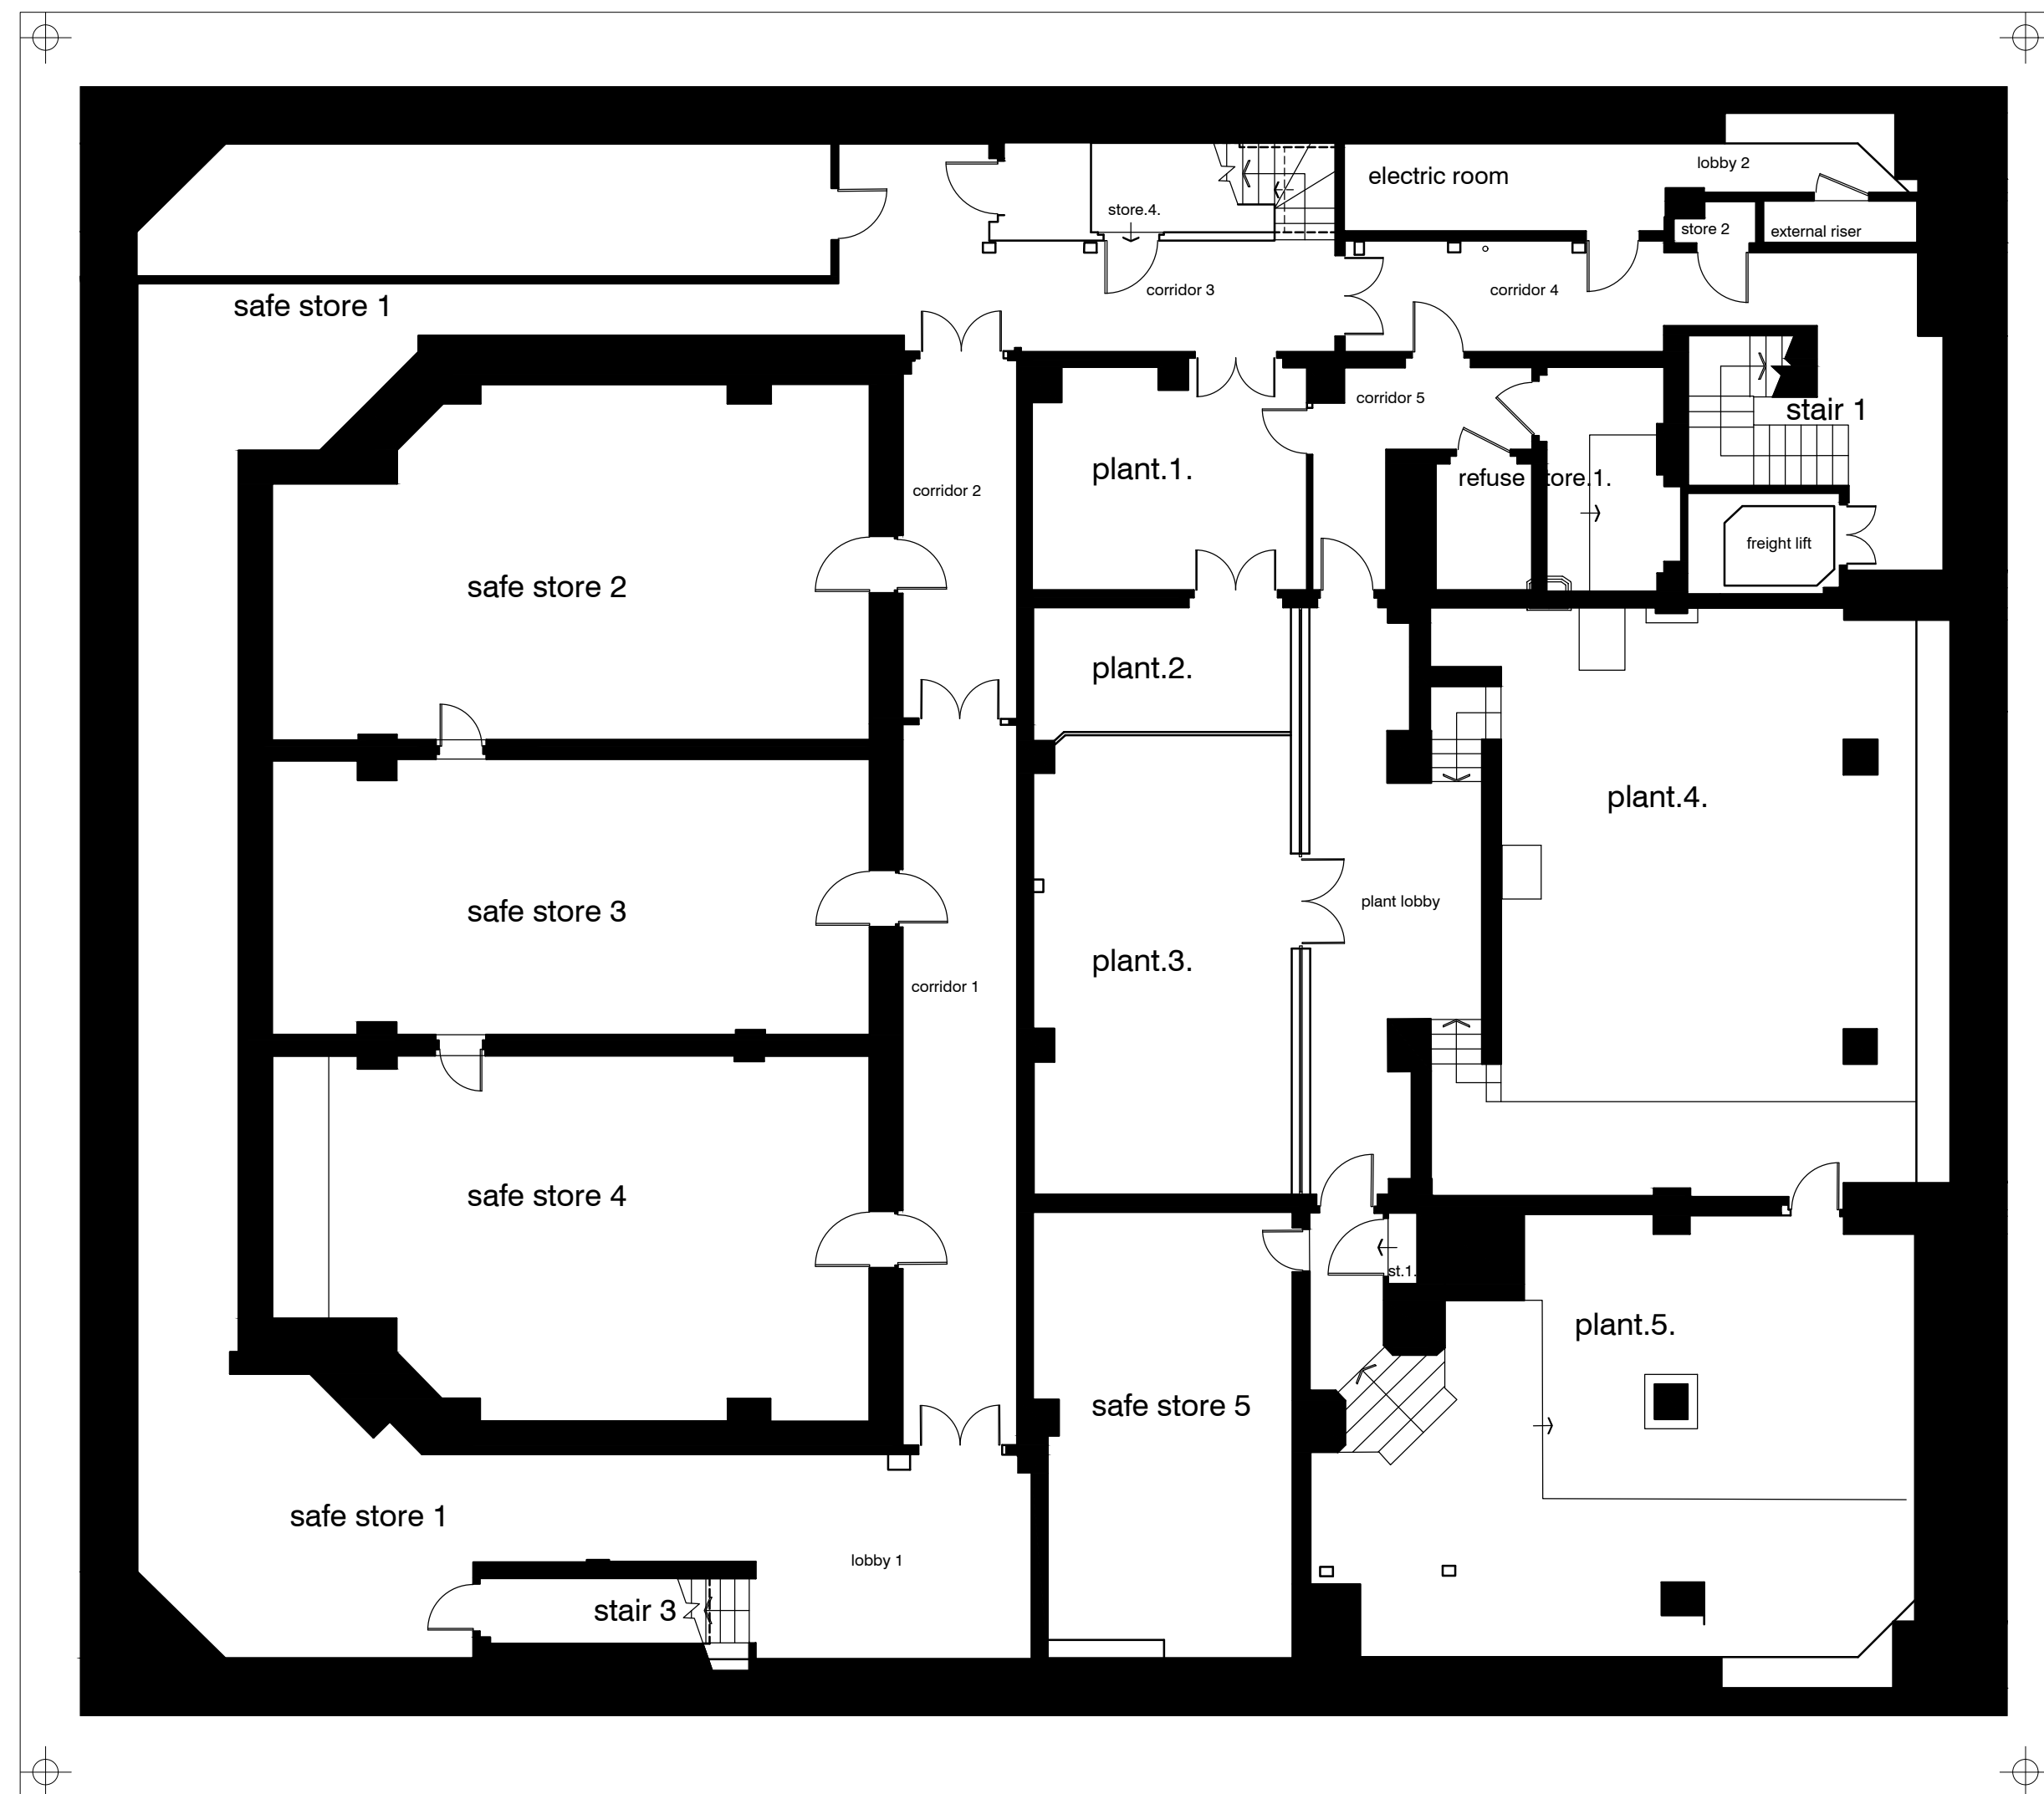

Sub basement level – 2006
Scale 1:100 @ A0

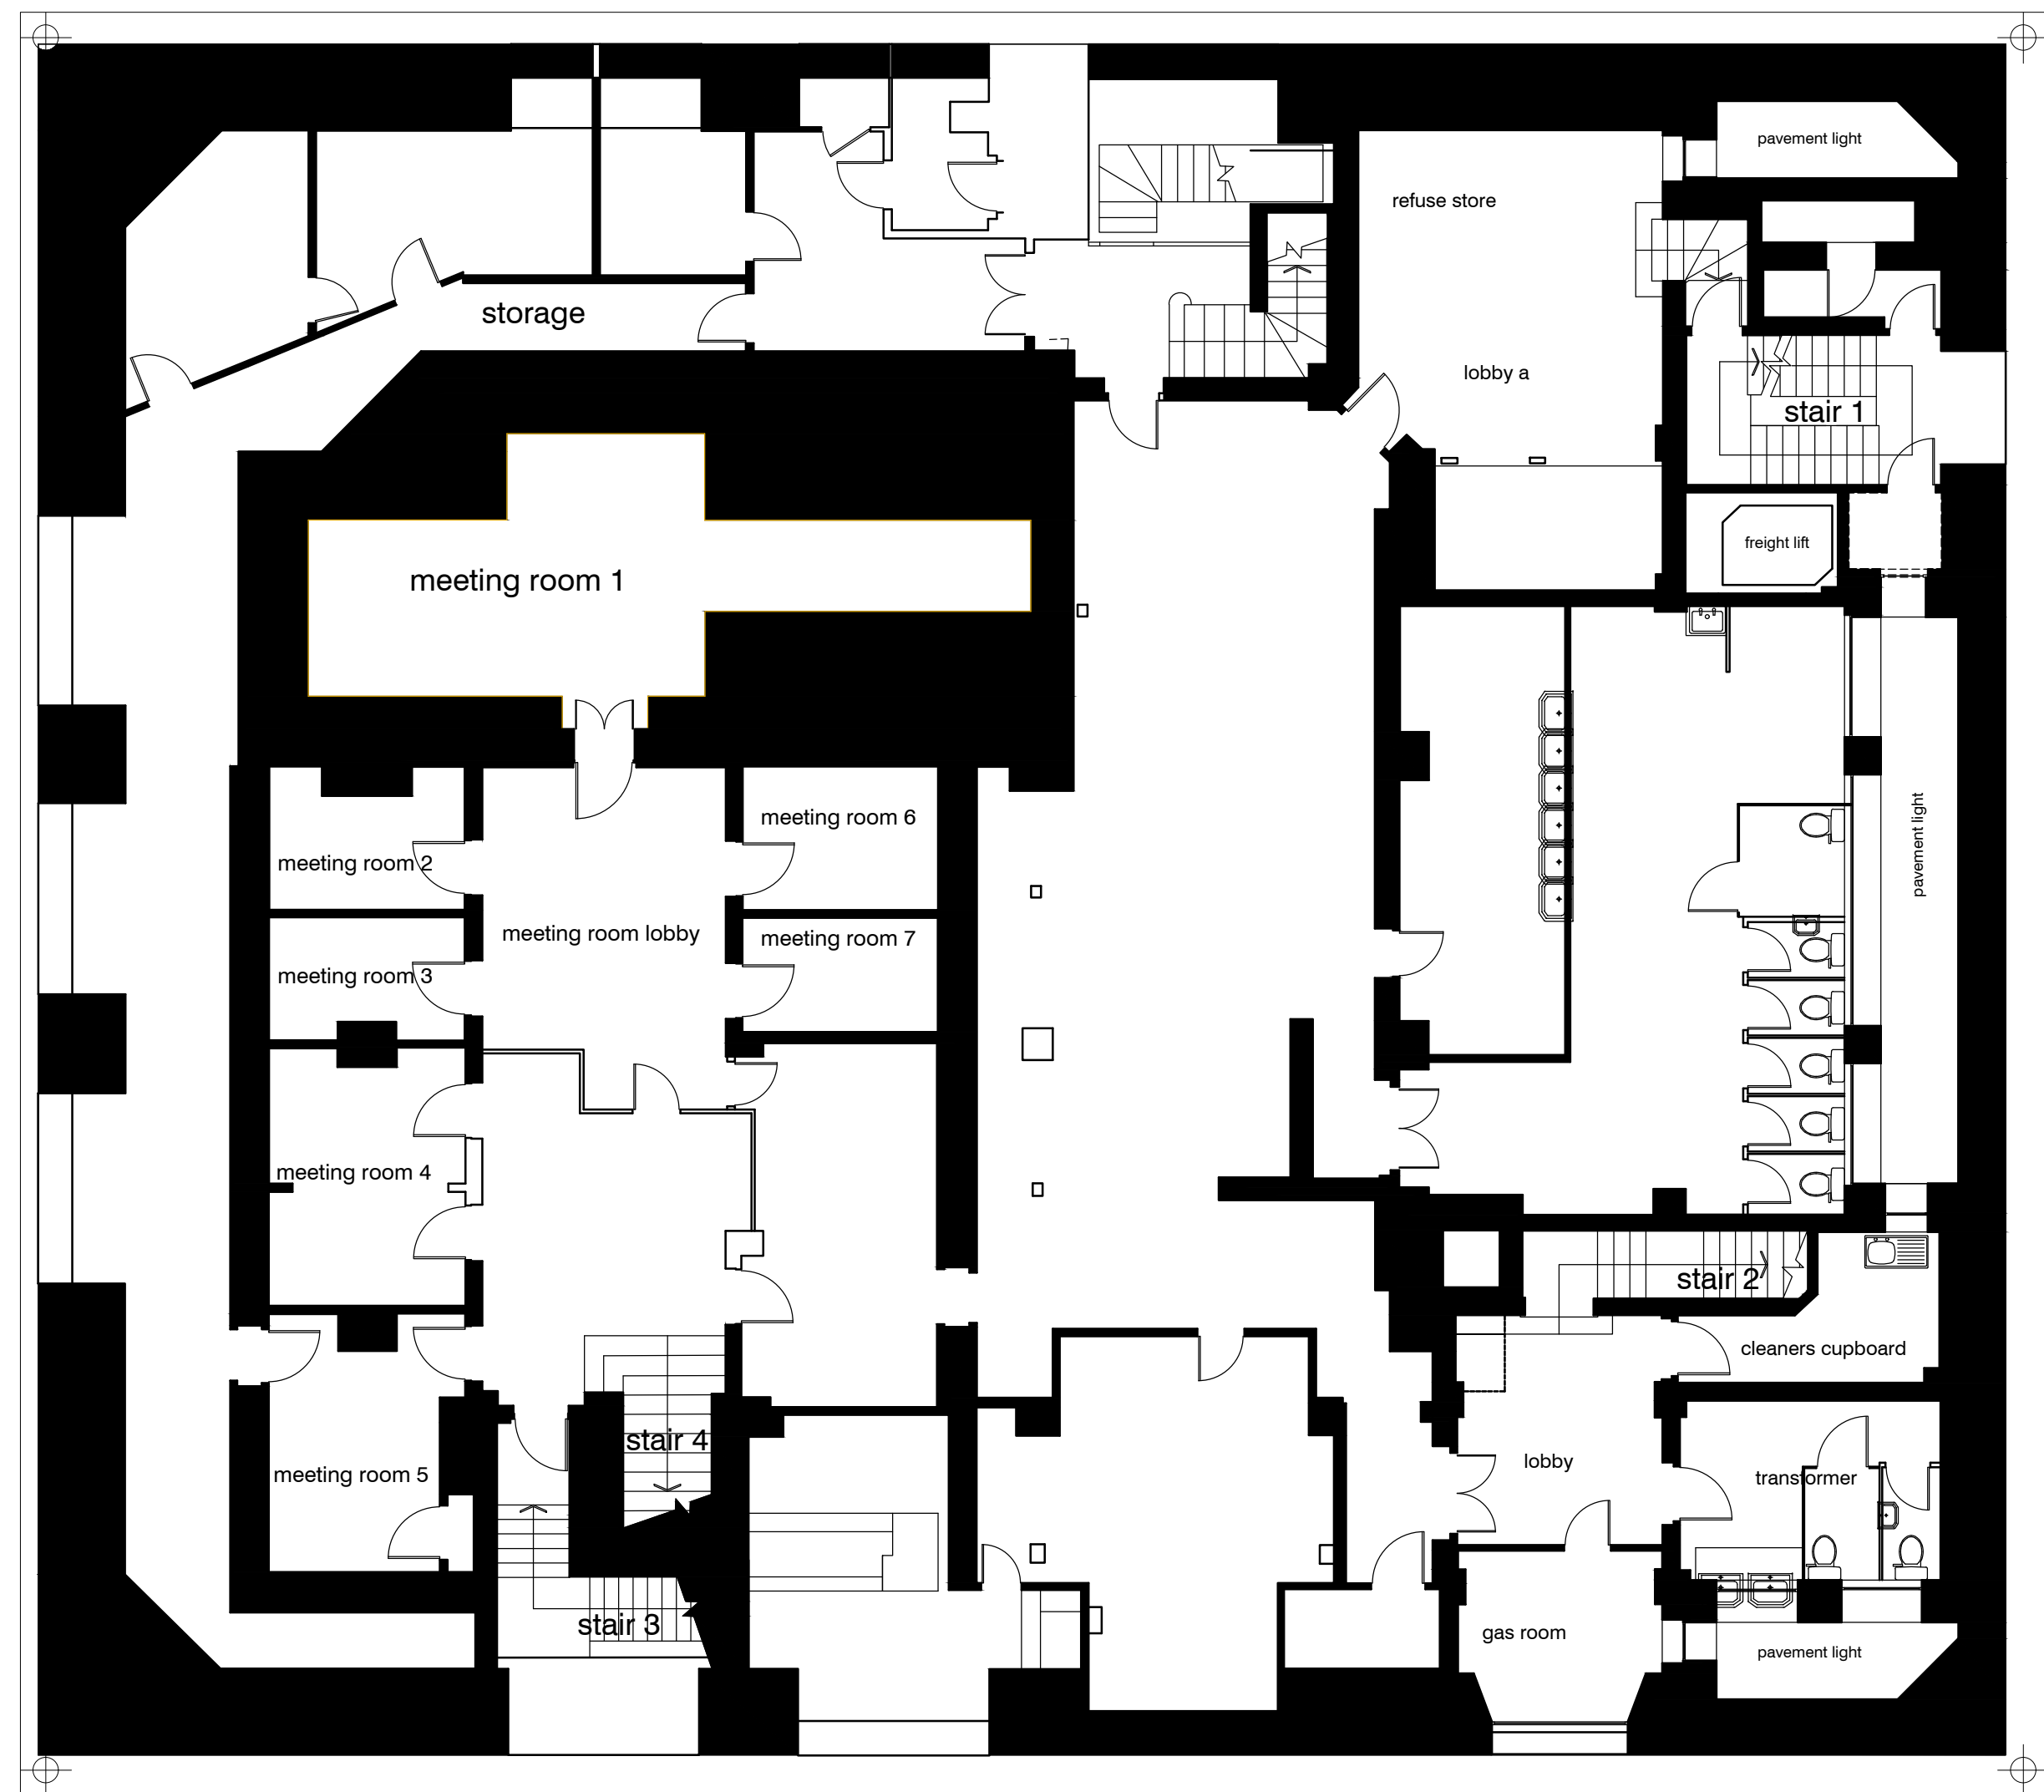

Basement level – 2006
Scale 1:100 @ A0

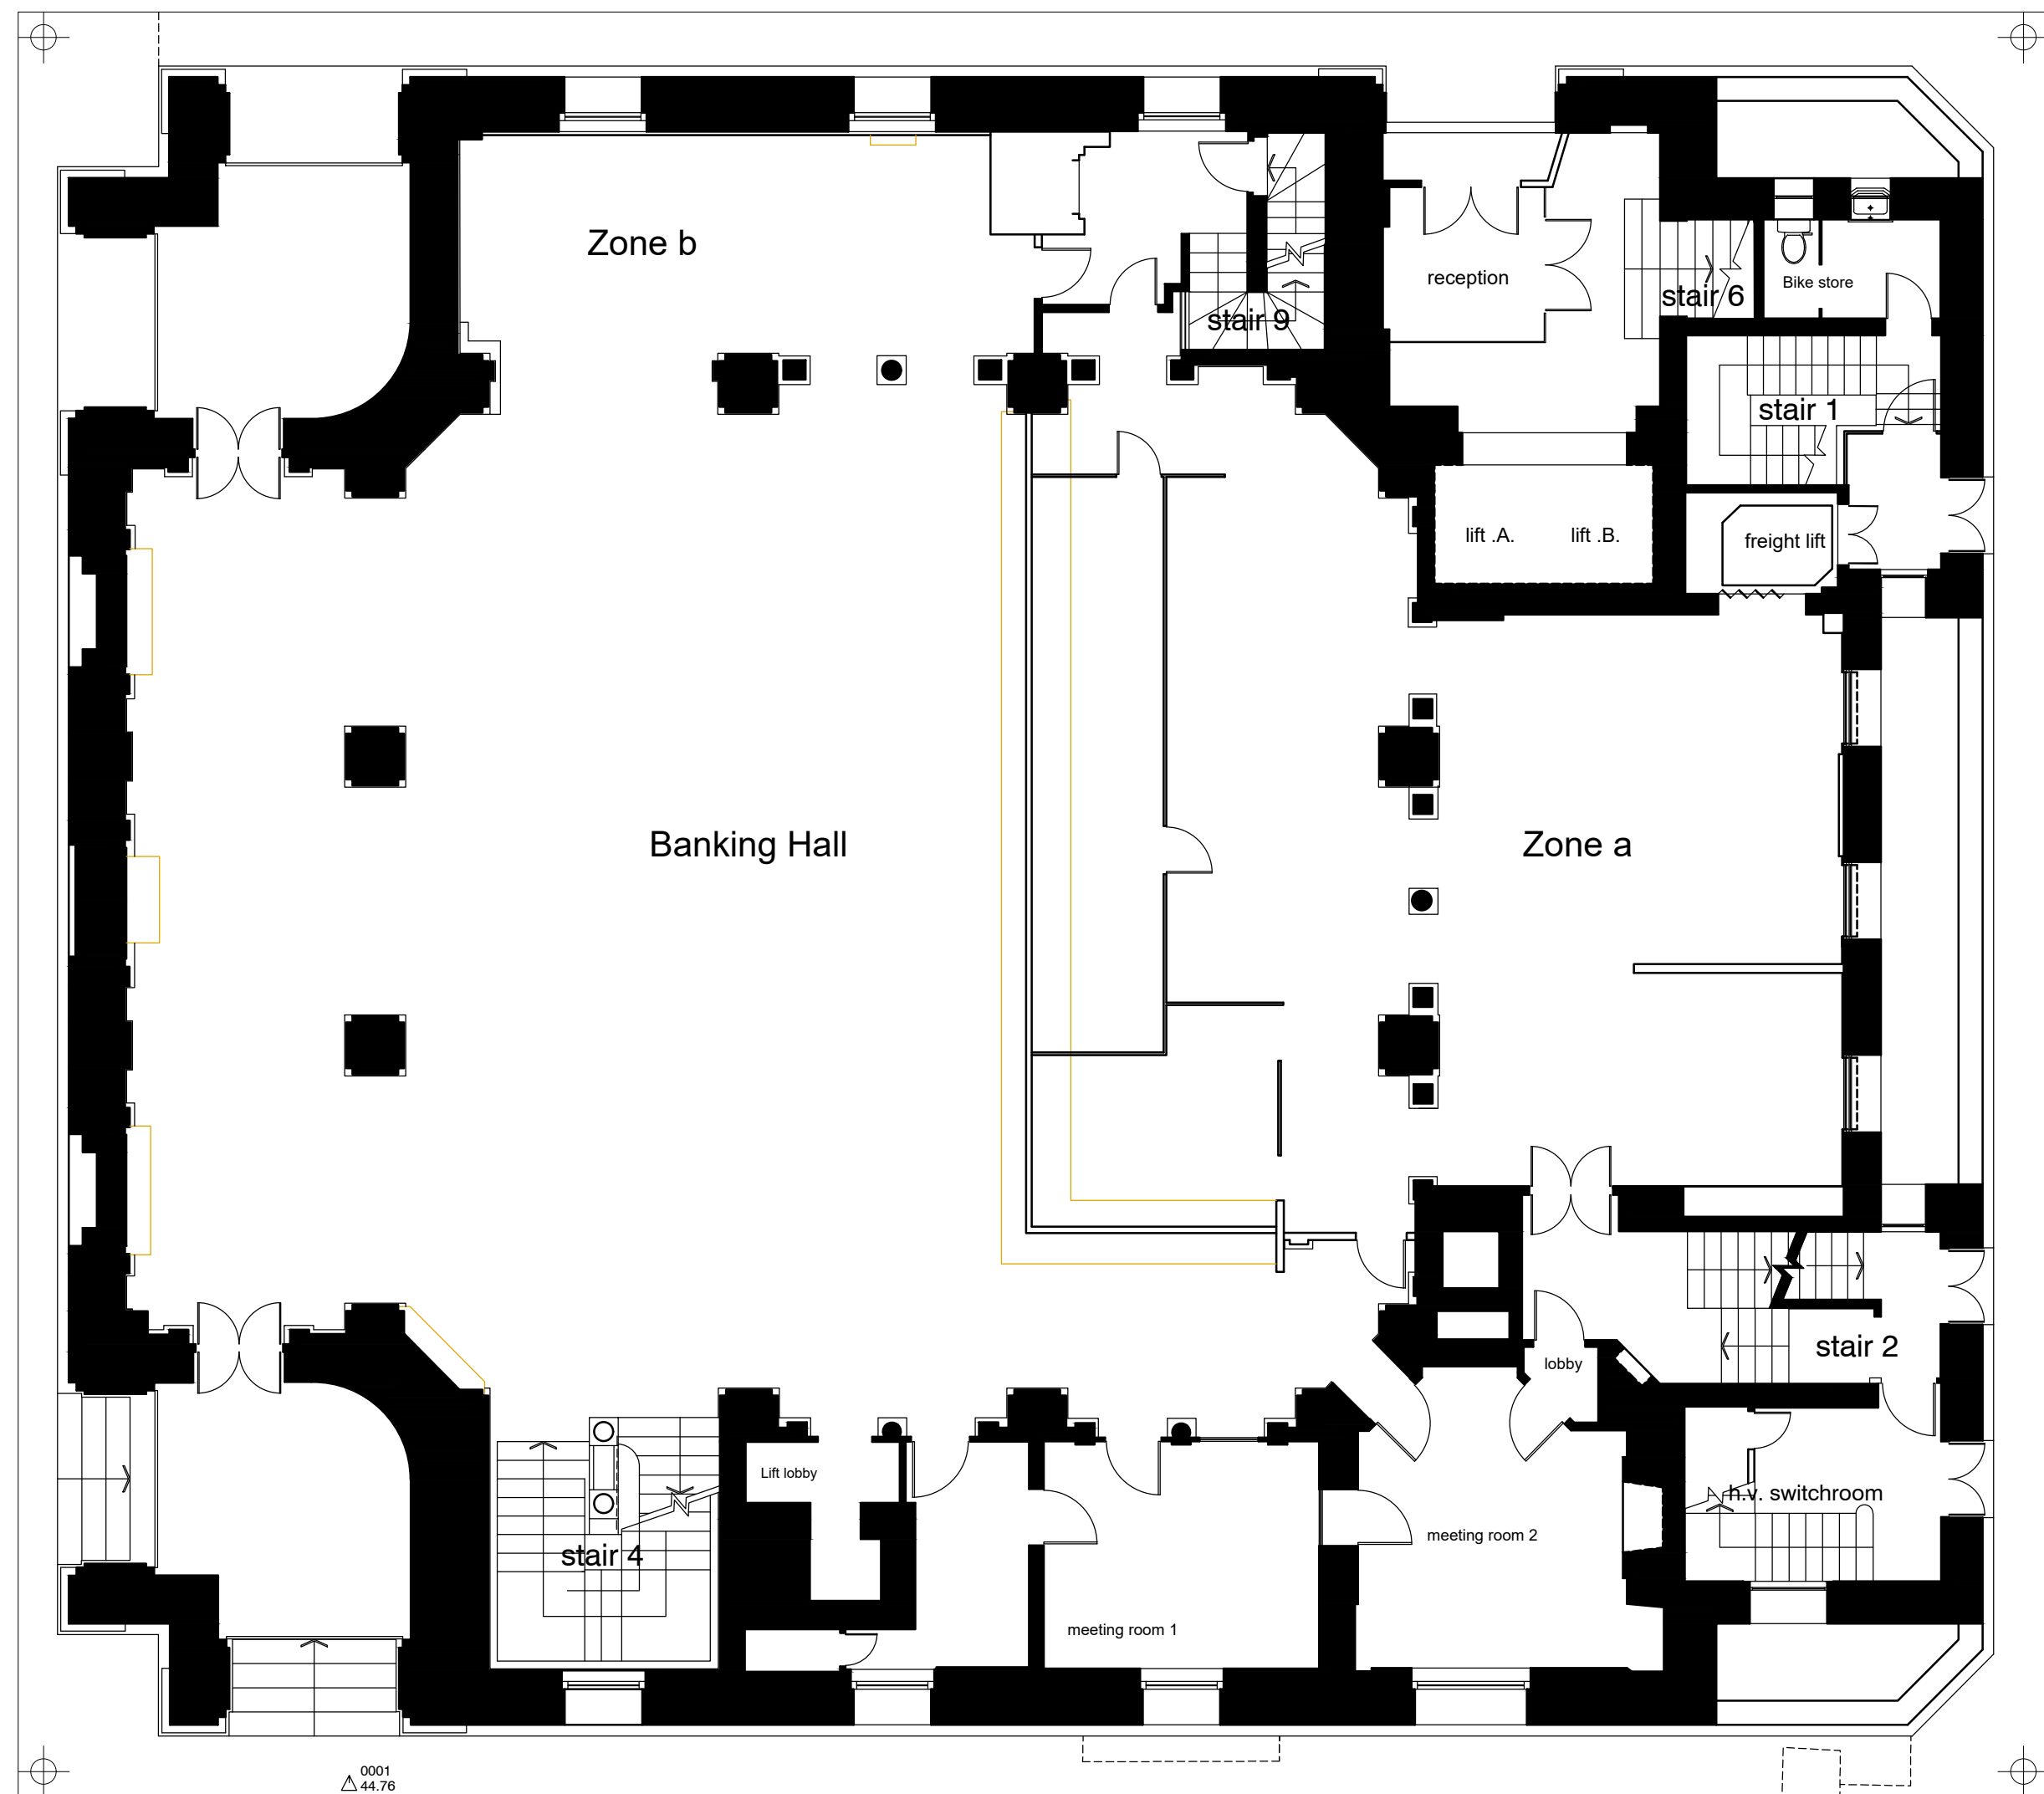

Ground floor level – 2006
Scale 1:100 @ A0

COPYRIGHT RESERVED

Notes

Revisions

Rev Date Description

BUILDING MANAGEMENT SERVICES LTD

Huddersfield Road
Elland, West Yorkshire
HX5 9BW
TELEPHONE: ELLAND (01422) 371616
FAX No: (01422) 376717
email: mail@bmselland.com

**Building
Management
Services**

Client



Commercial Development Projects Limited

Project

Proposed Alterations to basement levels
Hotel Gotham
100 King Street, Manchester.

Sheet

Floor Layouts - Dated 2006 - 2015

Drawn

NDJ

Date

June 17

Scale

1:100 @ A0

Status

Drawing No.

M3015-101

Revision