



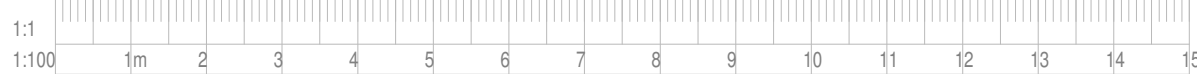

Location plan
1 : 500

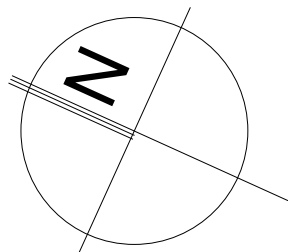

○
■
■
■
■

REV.	DATE	DRN.	CHKD.
PROJECT Platt Lane - Signage Replacement			
CLIENT Manchester Metropolitan University			
DRAWING Site Location Plan			
SCALE 1 : 500	SHEET SIZE @ A1	DRAWN Author	CHECKED Checker
DATE			

--

JOB No	DRAWING No 1000	REVISION
--------	--------------------	----------

STATUS

Building Information Modeling