


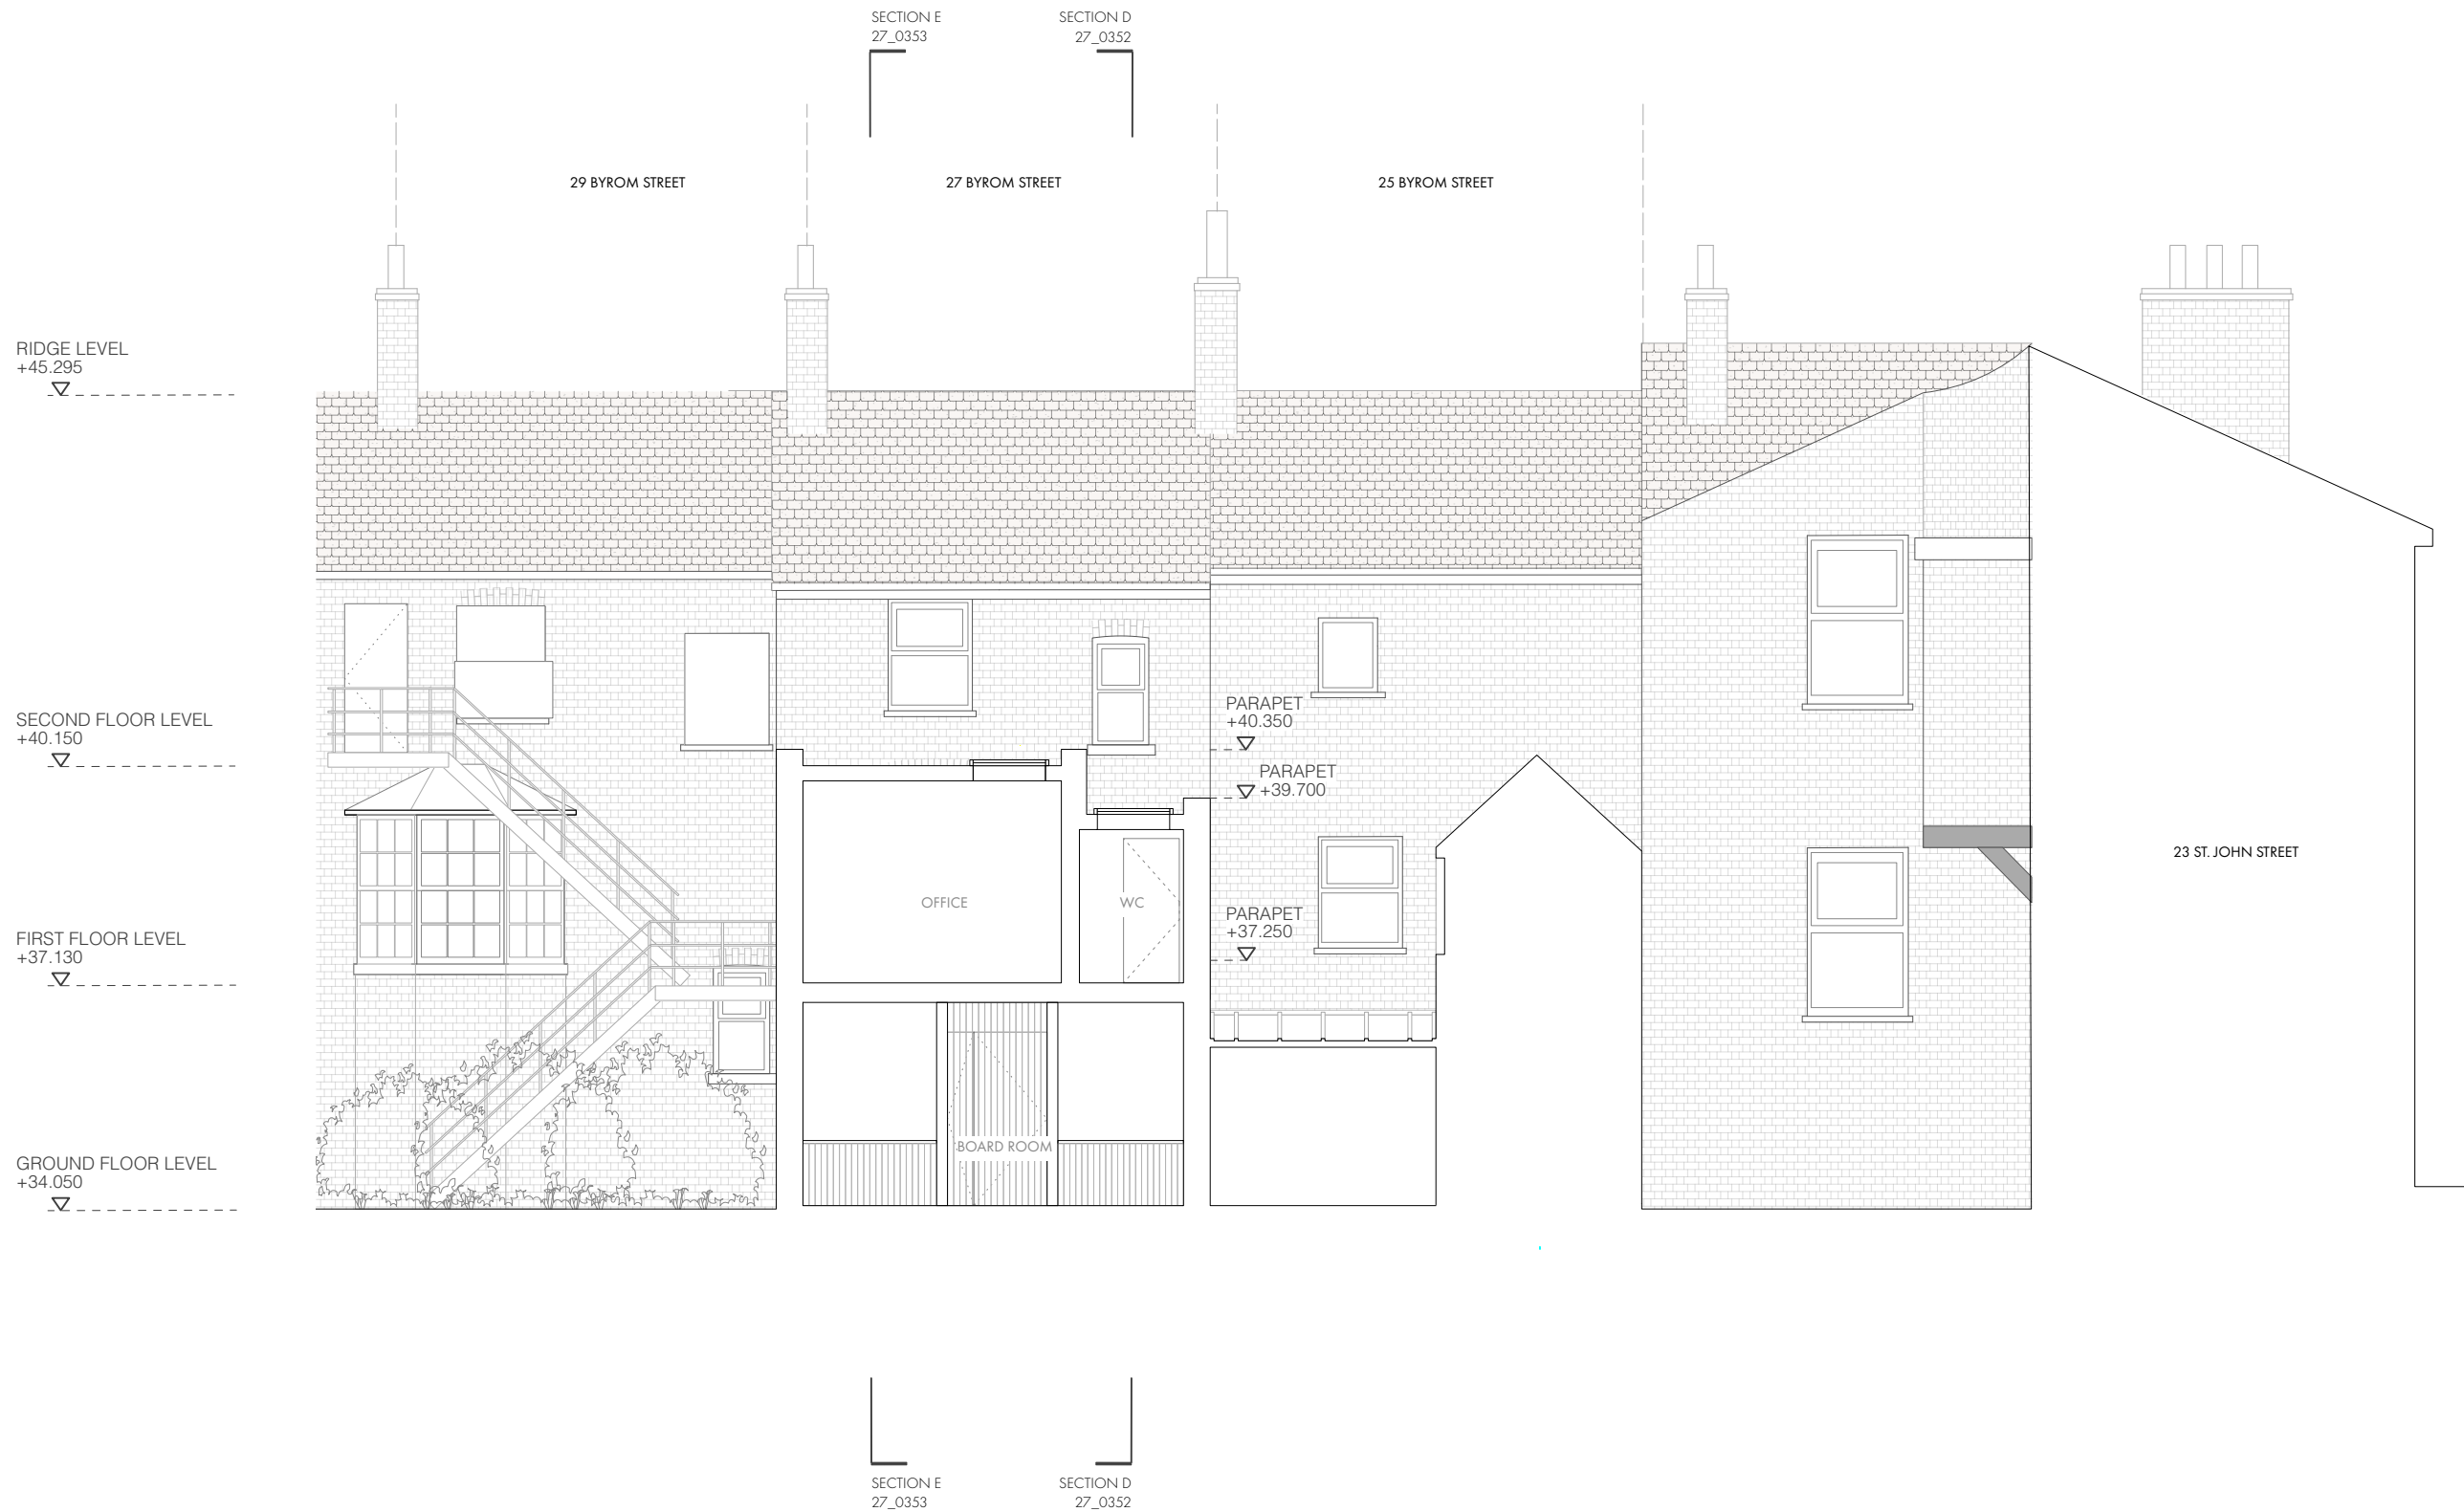

DWG NO : 27_0351

P L A N N I N G

PROPOSED SECTION C

PROJECT : 27 BYROM STREET



SCALE : 1:100