


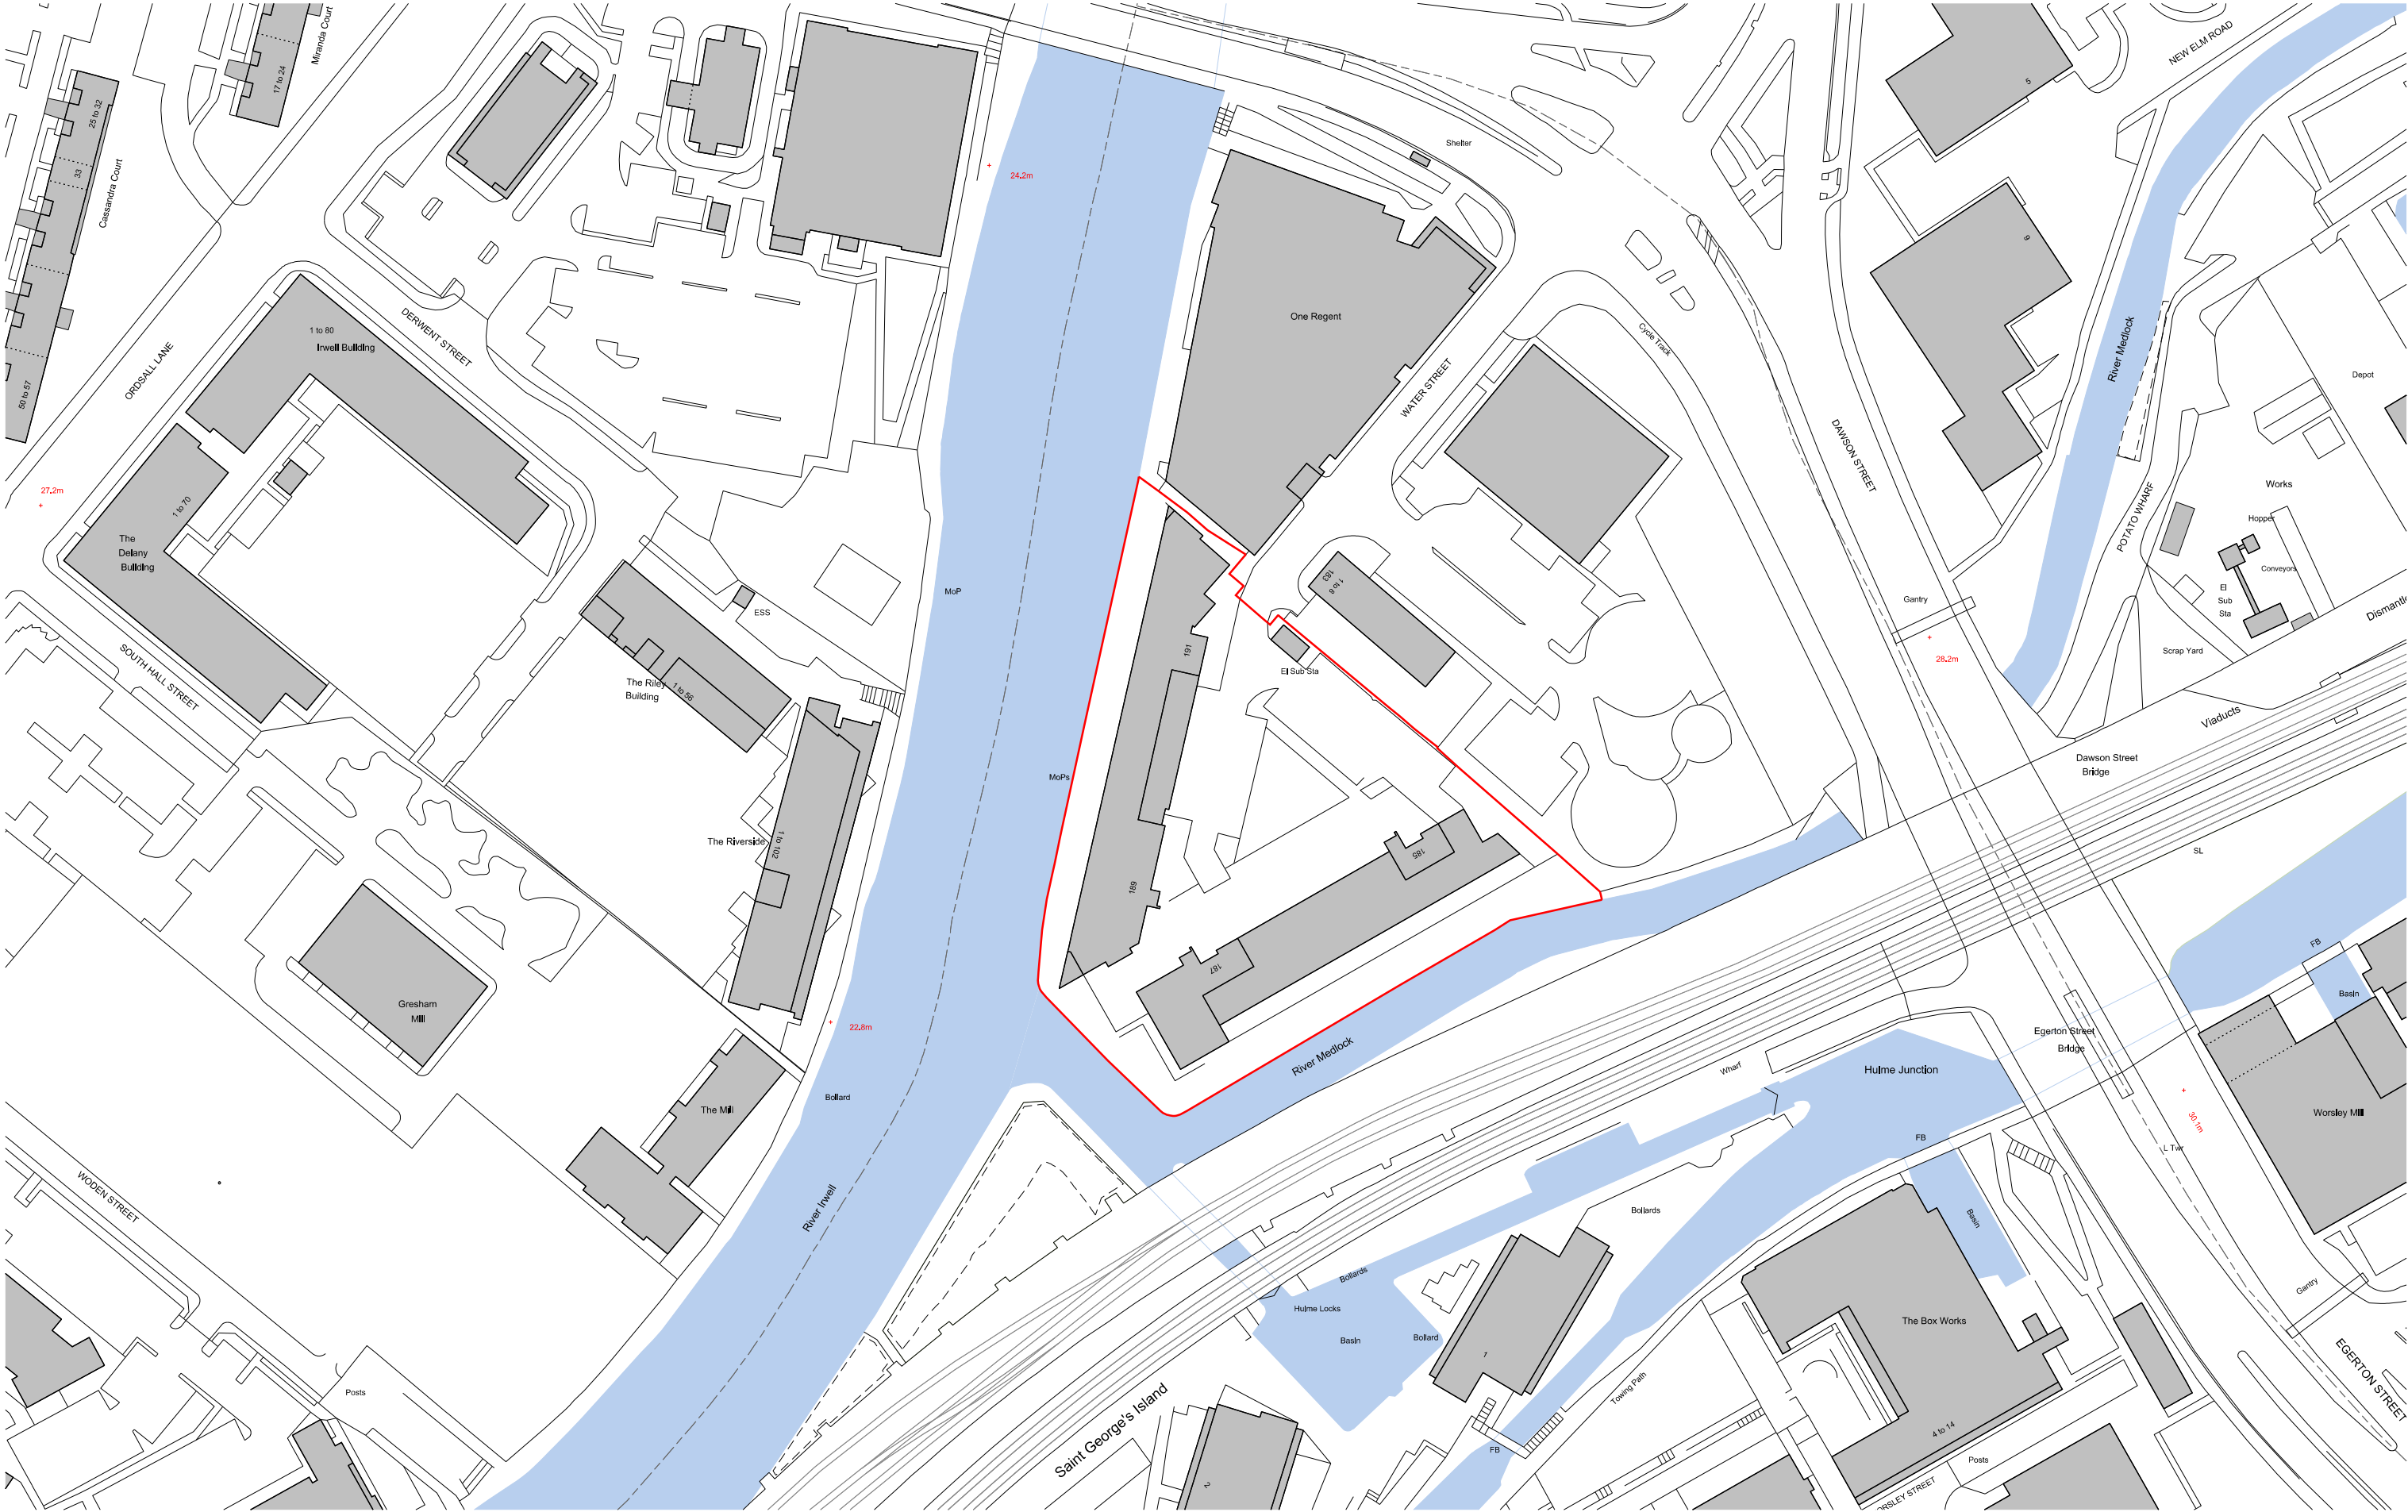

revision: P01
date: 20210907
note: preliminary first issue



project
VIE cladding works
job no.
7564

title
Site location plan

scale
1:1250 @ A3

drawing no.
7564-al(05)0001

stephenson hamilton risley
STUDIO

3 riverside mews
4 commercial street
manchester, M15 4RQ
www.shr.studio
email@shr.studio
0161 832 0244