


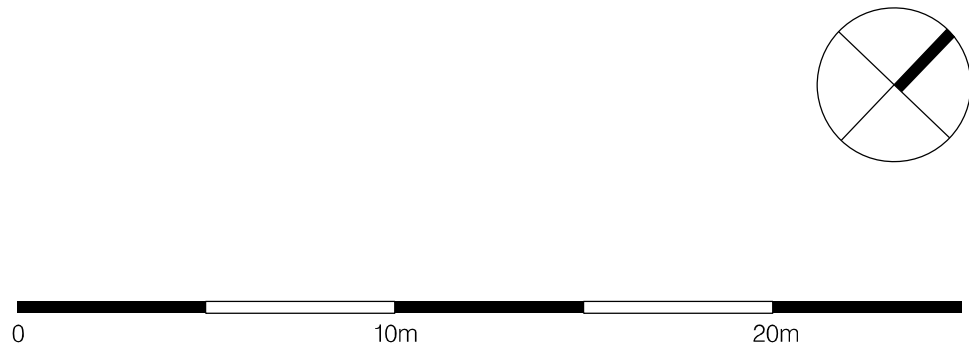

hodd+partners
SQI Studios
1 Kelsco Place
Manchester M15 4LE
t: +44(0)161 832 9842
e: mail@hoddandpartners.com
w: www.hoddandpartners.com

DO NOT SCALE
Work to annotated dimensions only.
Read drawing in conjunction with relevant specification,
Structural Engineers' and Services Engineers' drawings.
Confirm all dimensions before commencement of any
work on site or fabrication.

revisions + notes:
REV. P3 01/03/2021 Apartment numbers added.
REV. P4 01/04/2021 PLANNING ISSUE
REV. P6 11/08/2021 Modified in response to
Conservation Officer comments to
maximise number of exposed
column heads in apartments
REV. P7 16/08/2021 Modified in response to
Conservation Officer comments to
maximise number of exposed
column heads in apartments and corridors



client: MARYLAND SECURITIES	date: FEBRUARY 2021	
project: BRUNSWICK MILL DEVELOPMENT	scale: 1:200 @A1	drawn by: TG
title: EXISTING MILL LEVEL 2: AS-PROPOSED PLAN	drawing number: L(-)202	
status: PLANNING	job number: 0586	revision: P7