



Construction (Design and Management) Regulations 2015
Designer Considerations
LDM Surveys' rely on the projects their "Designer" as defined by Regulation 6, and have avoided foreseeable risks to those involved in the construction and future use of the structure and it is being intended to be used in its intended purpose, taking account of other design considerations and relevant risks associated with these hazards.
The Designer has provided adequate information about any significant risks associated with the design and to enable the work to be done in order to improve the way in which risks are managed and controlled.
The associated risks are controlled to as far as project specific risks and as such are not considered as a complete and that list of all hazards that may exist



1 left
1 : 150

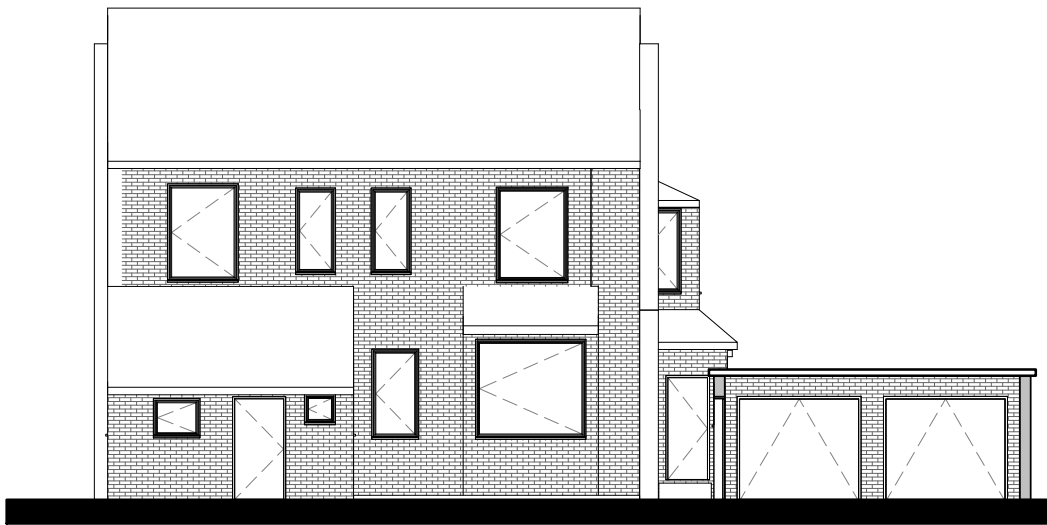


2 front
1 : 150

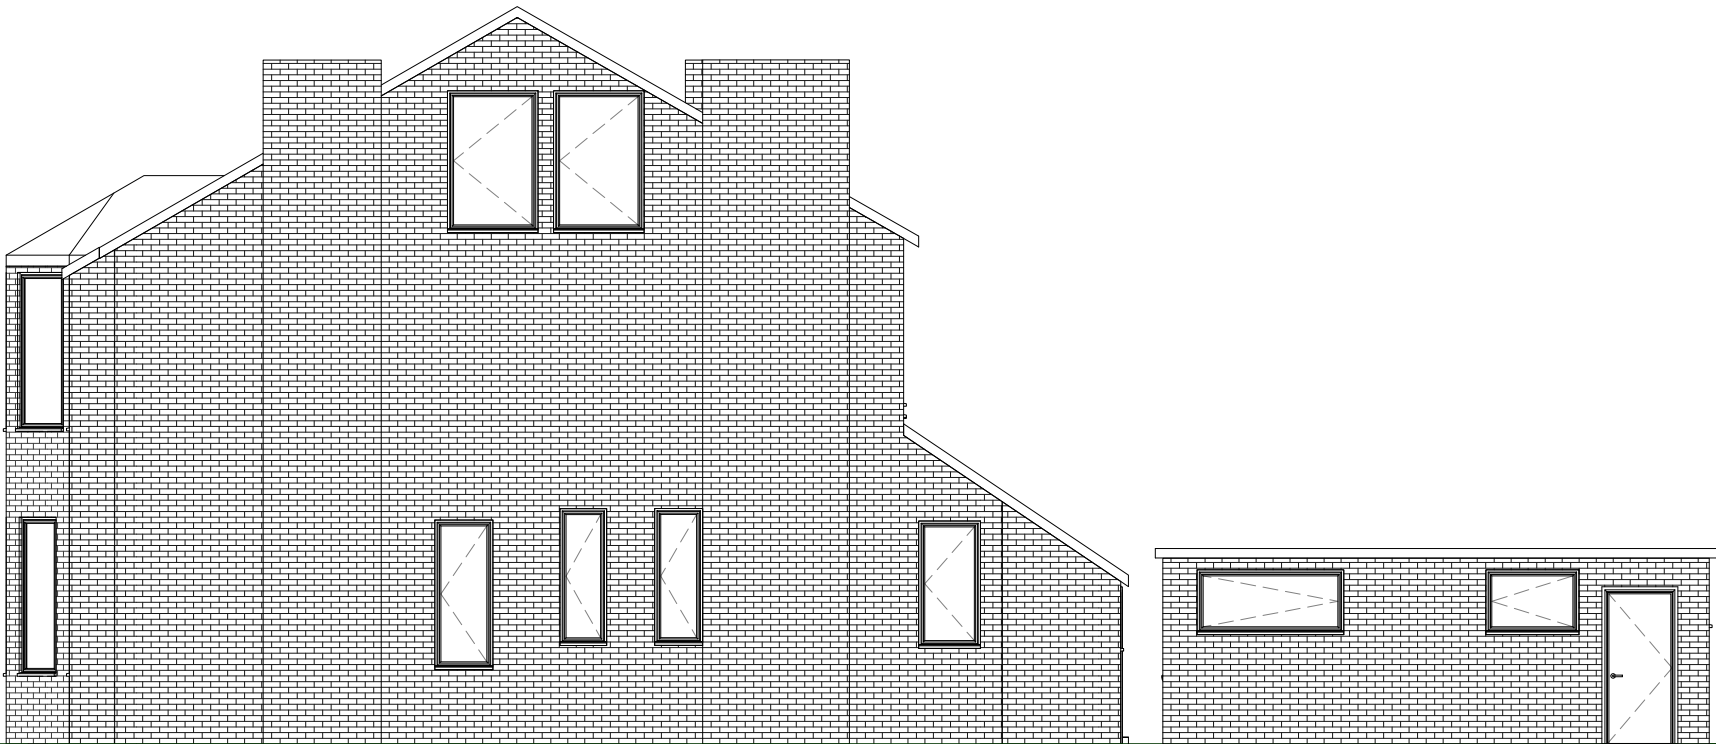

4 right
1 : 100



3 rear
1 : 100

 

LDM Design			
CODE	STATUS	SUITABILITY DESCRIPTION	PURPOSE OF ISSUE

PROJECT
4 Rowsley Ave subdivison
SHEET
Elevations, Existing

CLIENT		
Mr. Andrew Leung		
Date	Project number	Scale (@ A3)
Issue Date	Project Number	As indicated
Drawn by	DRWAING NUMBER	
Author	A102	
Checked by		
Checker		
		REV