


This drawing is the property of Technical Signs and must not be reproduced in part or in full without prior consent of Technical Signs.

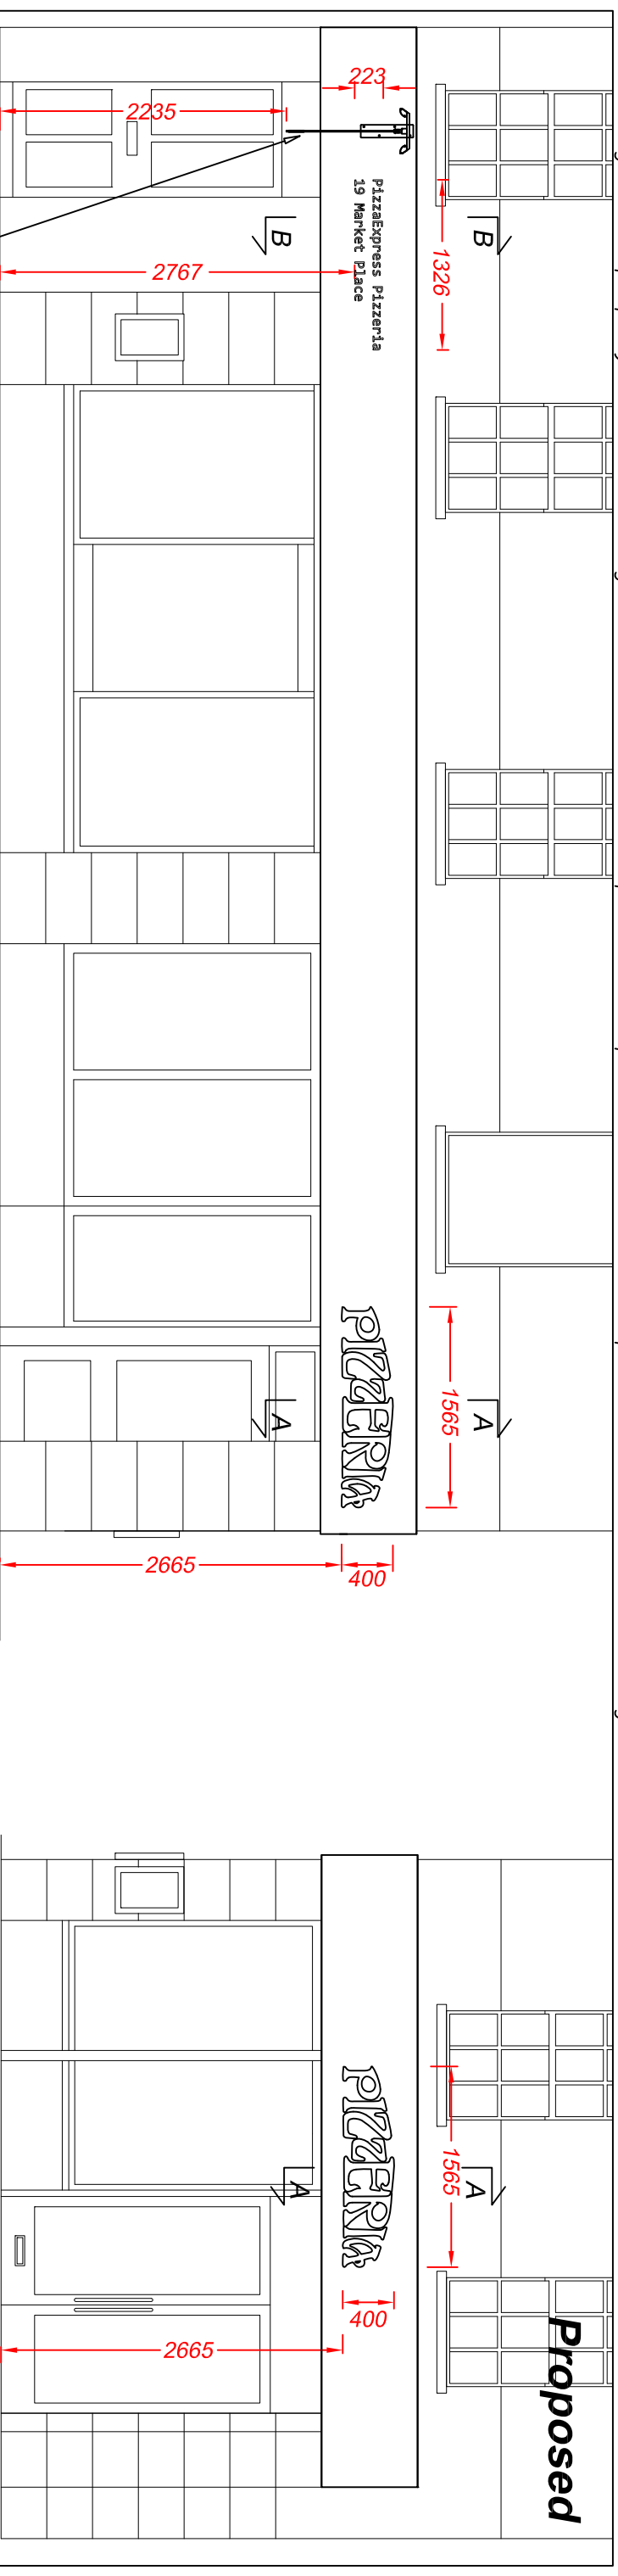


projected sign position

Sun Street Elevation
Scale 1:50




Market Place Elevation
Scale 1:50

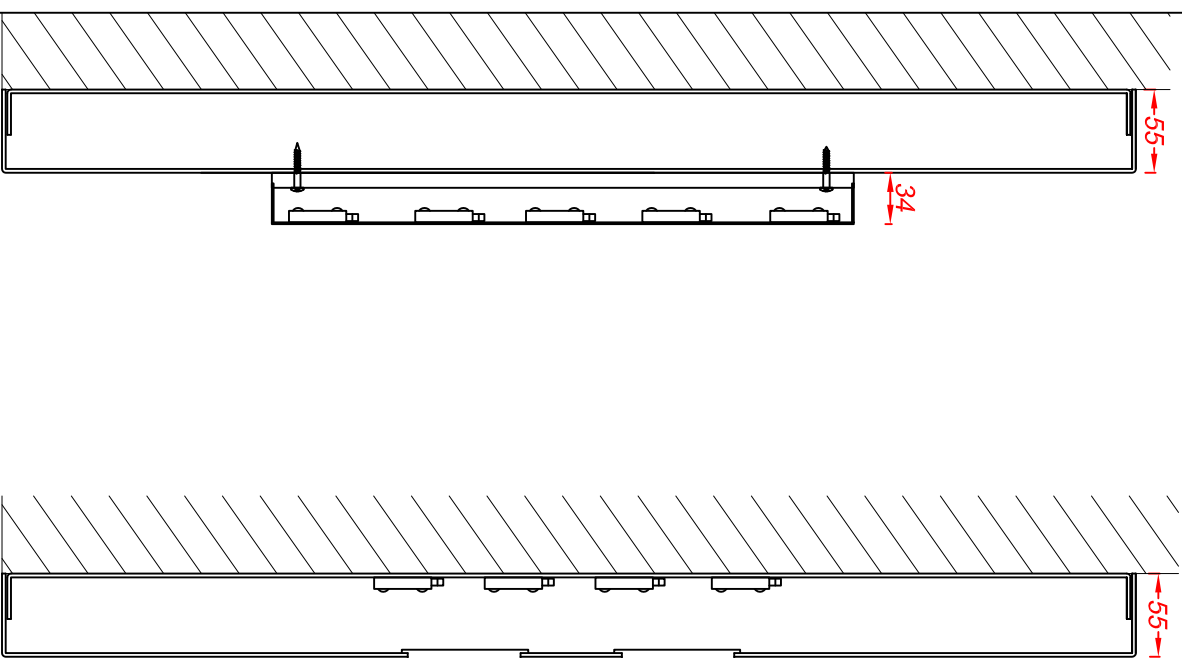

Folded and welded 2.5mm aluminium fascia panel is finished black.

Built-up 'PIZZERIA' letters have 1.2mm descaled stainless steel faces and returns with the returns finished black and the faces covered with gold leaf. Rebrated 10mm opal 030 acrylic backs are screw fixed to the panel face. Fitted with low energy warm white LEDs for halo illumination.

The small letters with the address are fret cut out of the panel face and are fitted with push through 8mm opal 030 acrylic. Panels are fitted with low energy warm white LEDs for internal illumination of the letters.

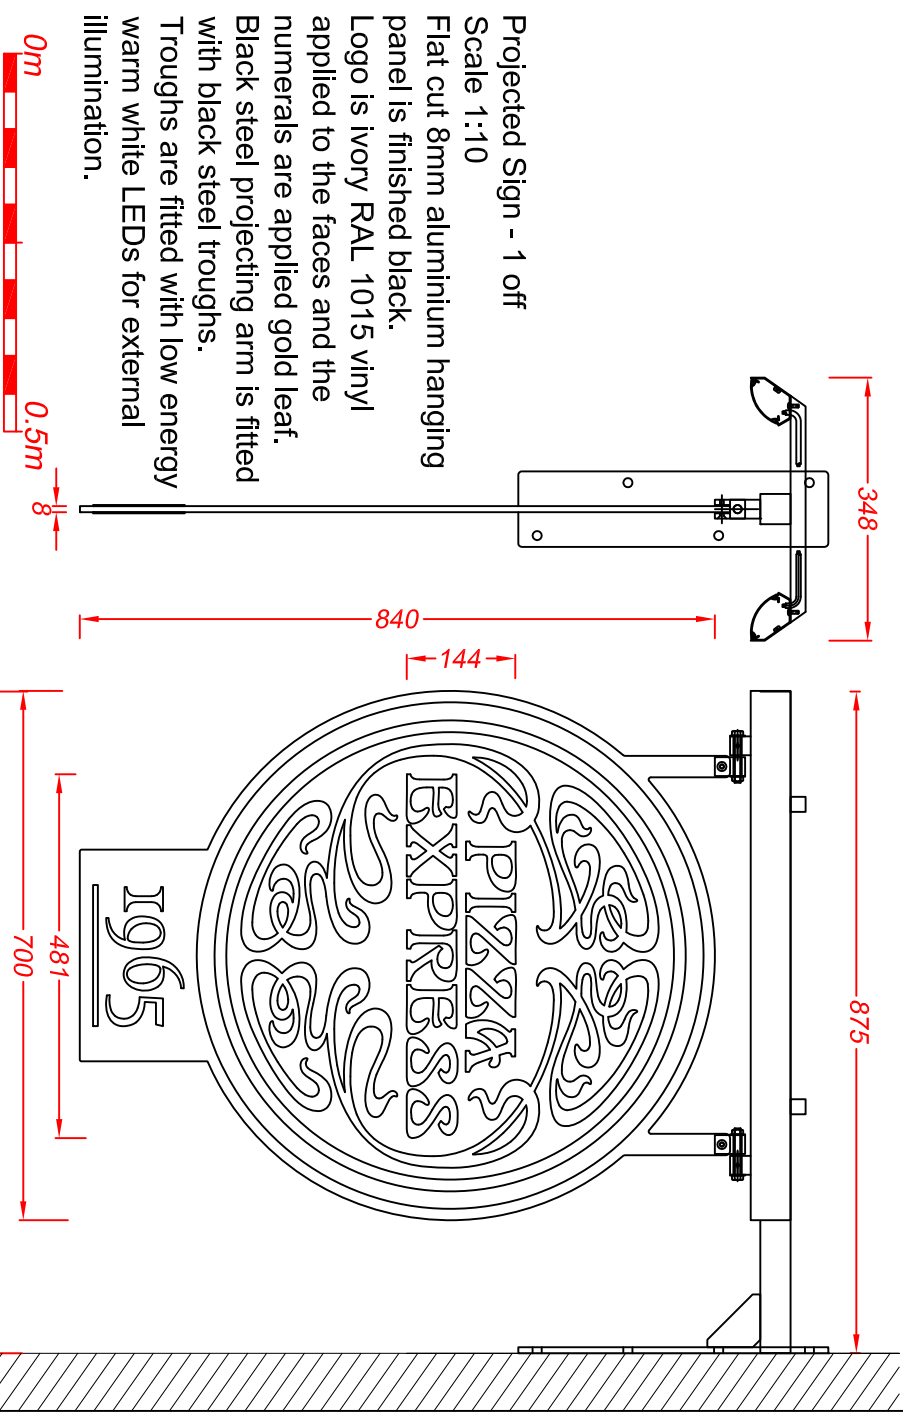

Section A-A through the text
Scale 1:5

Section B-B through the text
Scale 1:5

			
Technical Signs			
Floor 1 - Unit 3 Hillie Business Centre 132 St Albans Road Watford, Herts, WD24 4AE Tel: 01923 811999 Fax: 01923 811998 E-mail: info@technicalsigns.co.uk			
Client	Pizza Express		
Address/Job details	19 Market Place Hitchin SG5 1DT		
Proposed Signs			
Job No			
Drawn by	Date	Drawing No	Rev
DN	06/07/21	596399-2	
Scale	As specified (A3)		