


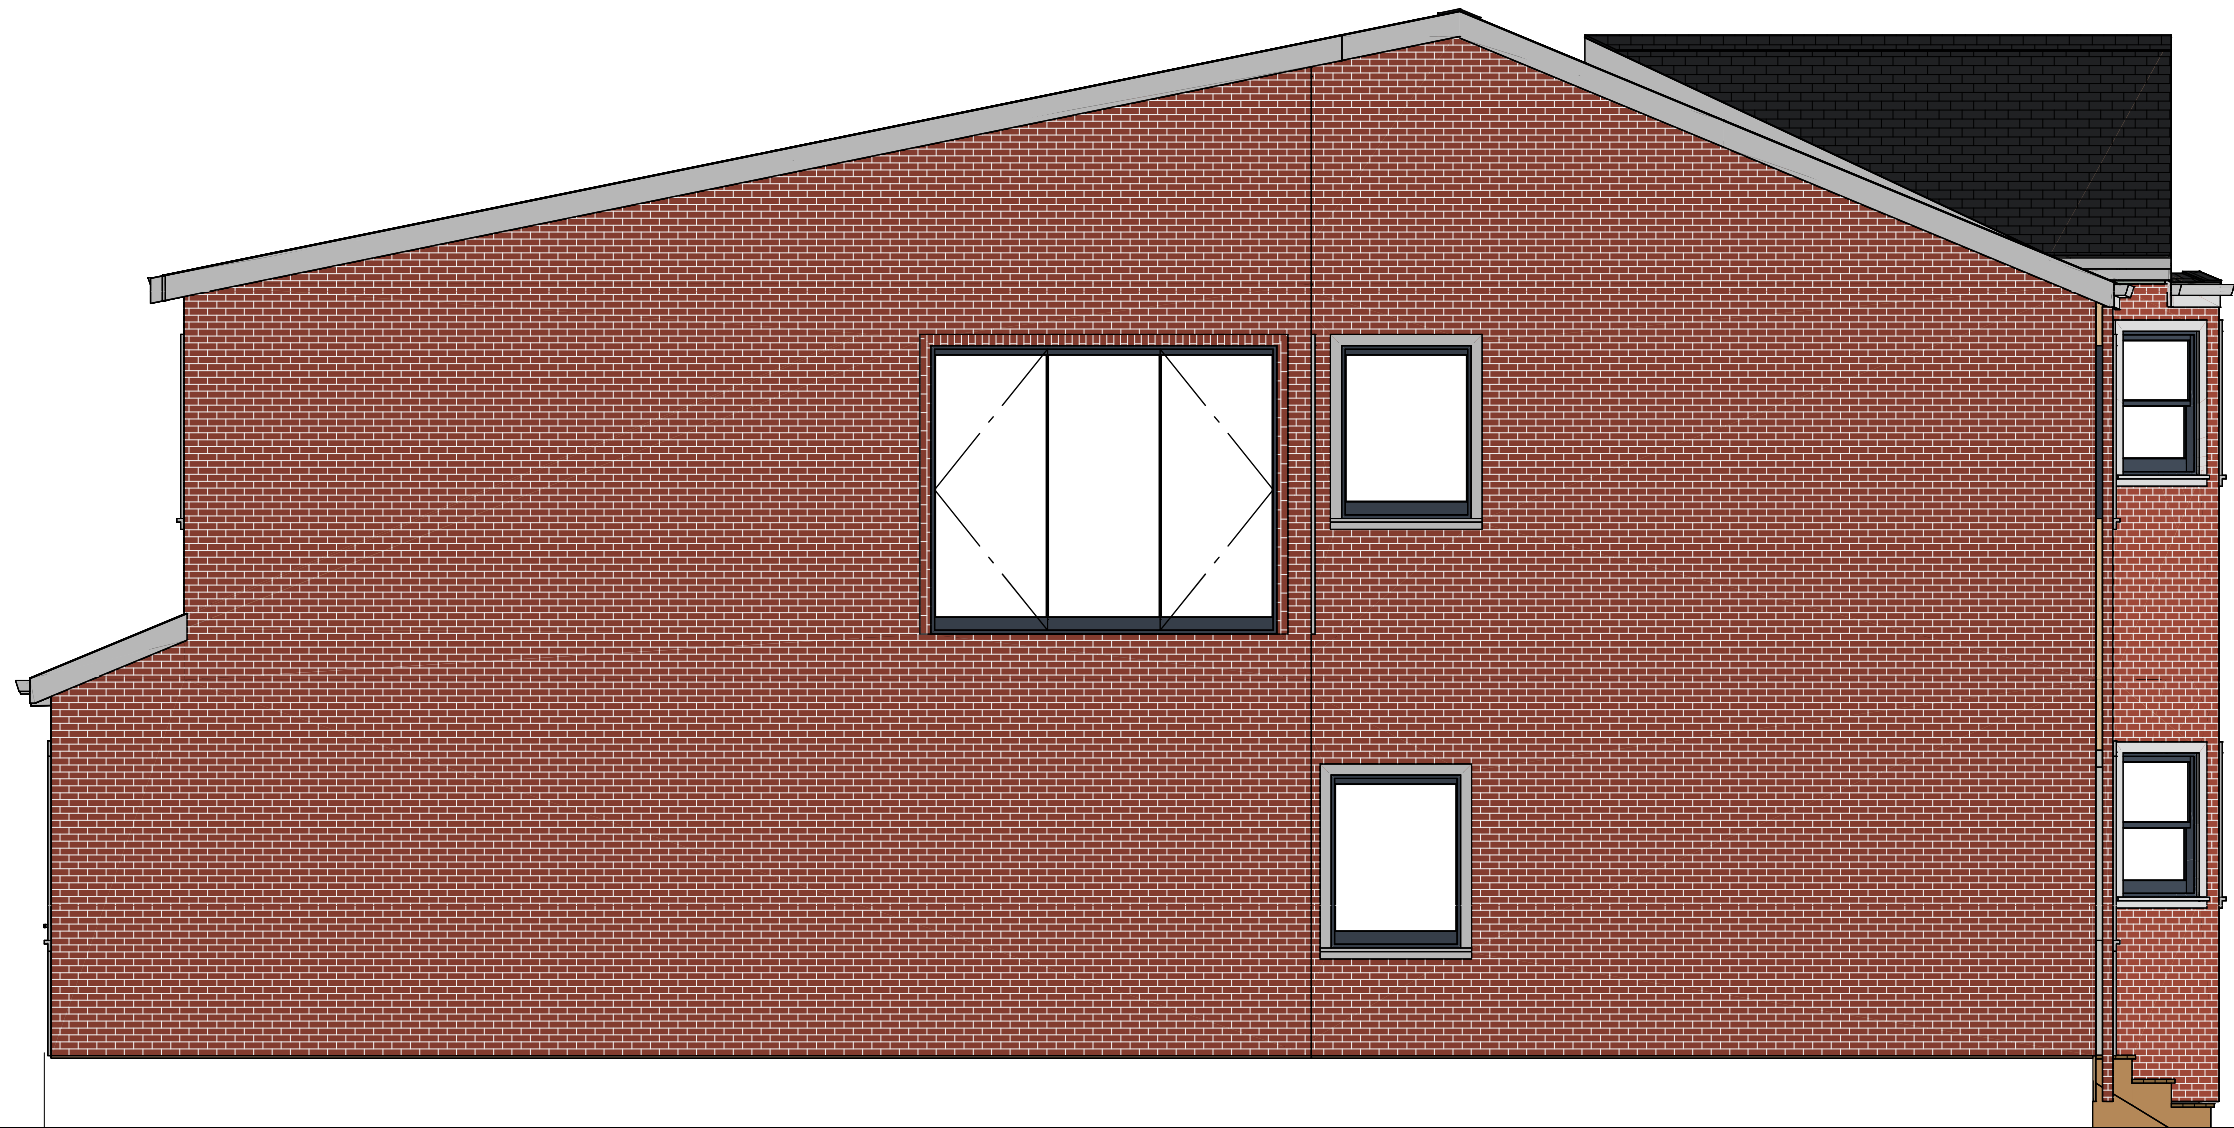

SIDE ELEVATION
FROM HOUSE NO. 127